


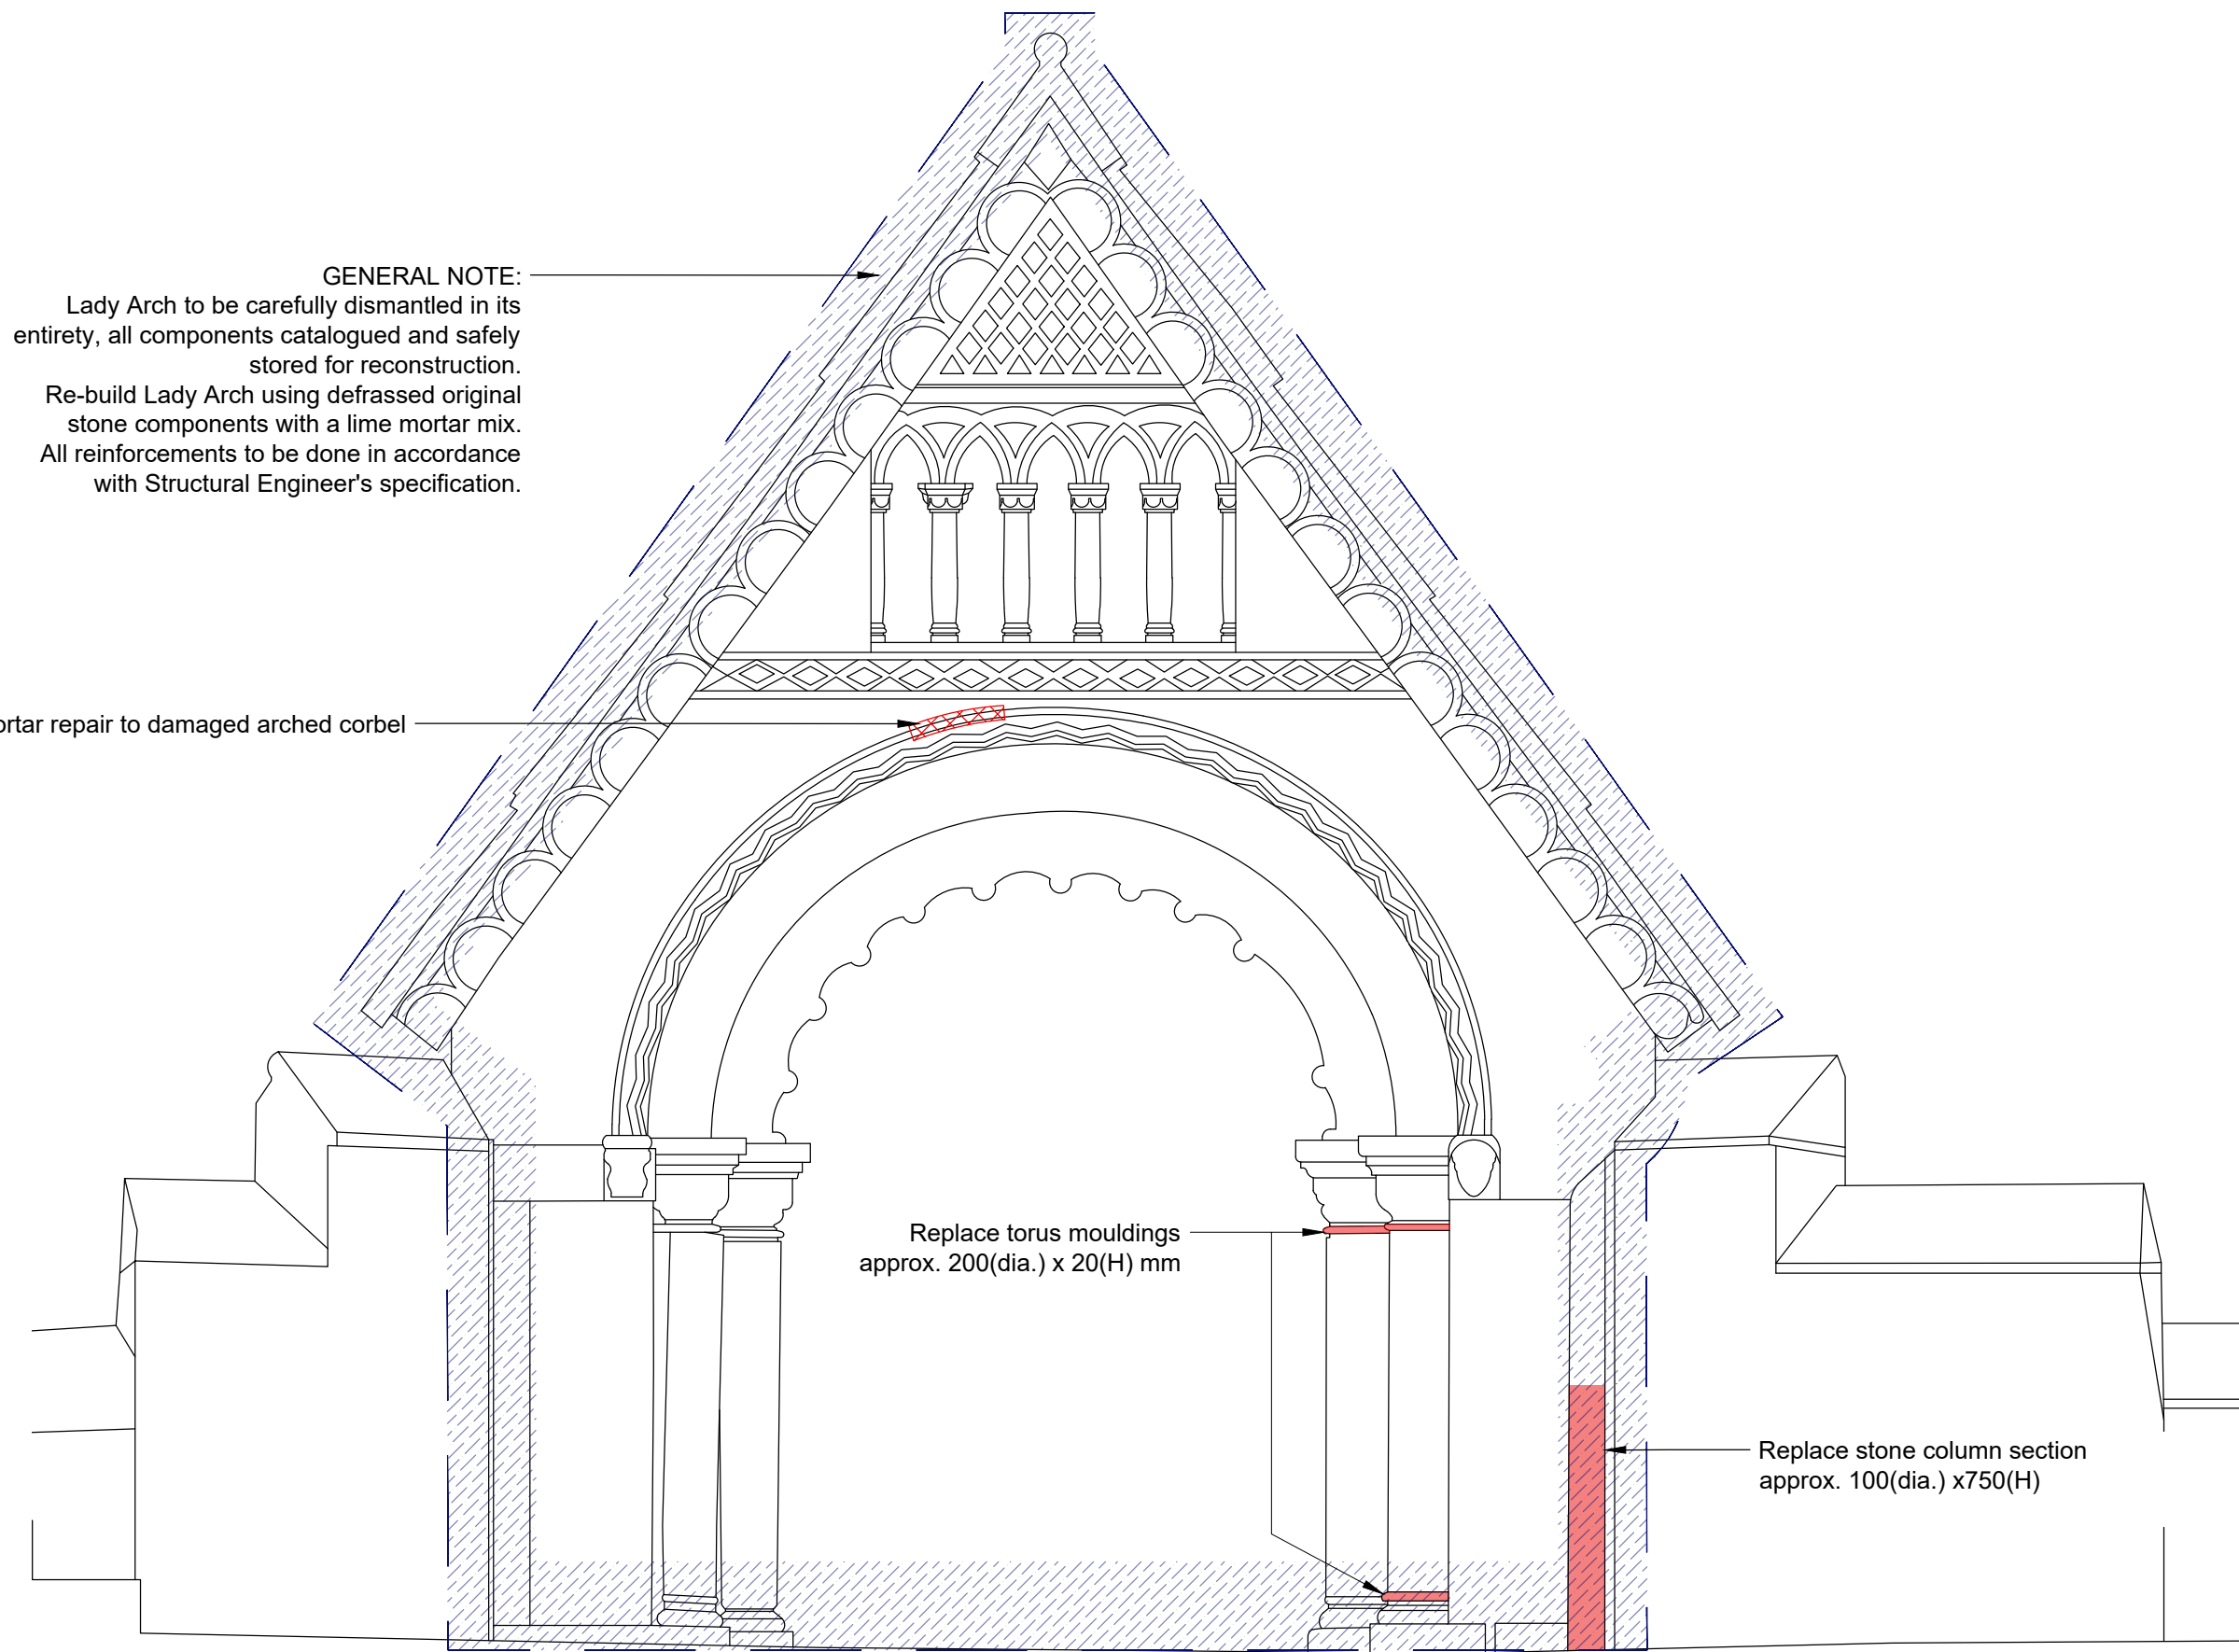

- GENERAL NOTES:
1. The design and drawings are the copyright of the consultant unless otherwise agreed and must not be used or reproduced without their permission.
 2. Drawings based on measured survey prepared by Advantage Geomatics Limited dated April 2022.

0 500 1M
1:20 scale

KEY:

- EXISTING
- REMOVE
- REPLACEMENT STONE
- INDENT REPAIRS
- AREAS TO BE REBUILT
- REPOINT
- PARTIAL REPOINT
- REPOINTING OF CEMENT MORTAR
- RENDER REPAIRS
- MASONRY CRACKING
- STRUCTURAL NOTE

Rev	Date	Description	By
-----	------	-------------	----

Issue

TENDER

Information / Statutory Consent / Tender / Construction / As Built

scott & twine
ARCHITECTS & INTERIOR DESIGNERS
The Old Power Station, Mortlake High Street
London SW14 8SN
T +44 (0) 20 3355 9699
www.scott-twine.co.uk

Client

Project

Devizes Castle, Devizes, Wiltshire
External Fabric Repairs & Restorations
Castle Grounds

Title

Lady Arch
East Elevation
as Proposed

Date	Scale
20/02/2024	1:20 @ A3
Drawn By	Checked By
AP	ST

Drawing Number	Revision
2256 - 02 - 402	-