



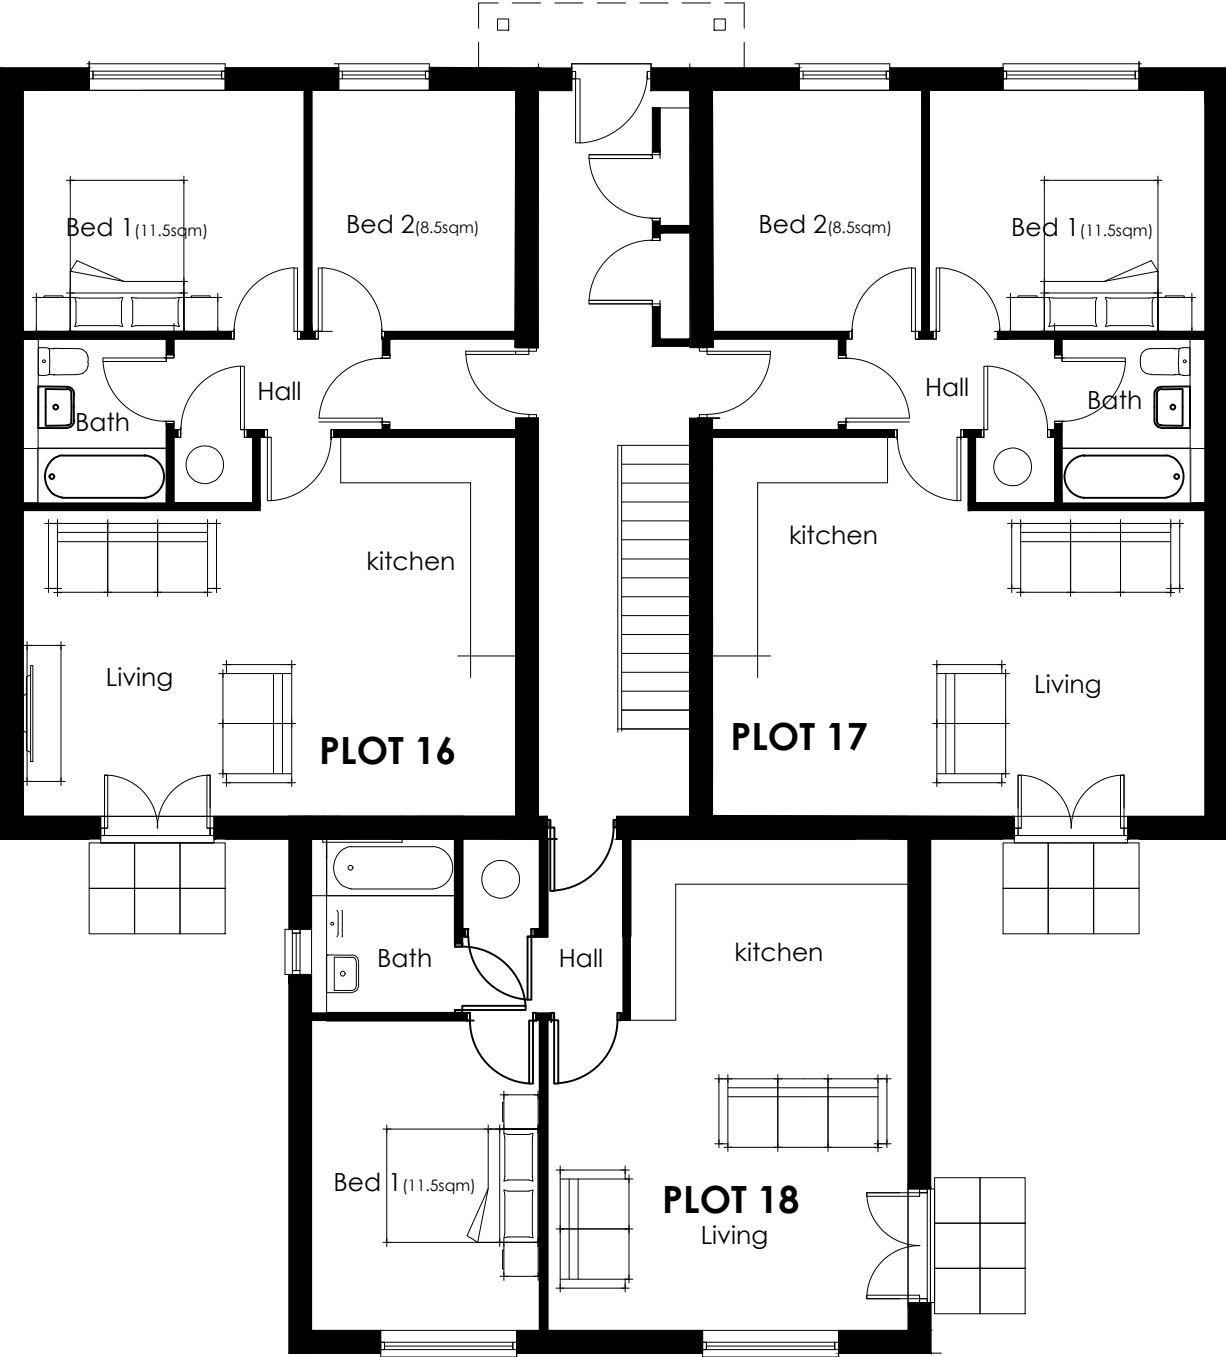

Ground floor plan

BLOCK C	
G.I.A.	600m2
TYPE	
1 bed flat	
2 bed flat	

SIZE	Person	Social Unit	M4(2)	No
50m2	2		no	3no
62m2	3		no	6no

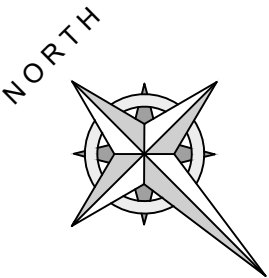

Avec Design.

20 Parsonage Road, Long Ashton, Bristol BS41 9LL

Project : Leonora Home
Chippemham

Title : Block C Ground floor plans

t: 01275 791846

Scale : 1:100 @A3

Date : 19.09.23

Drawing No: 2316 - 015C