

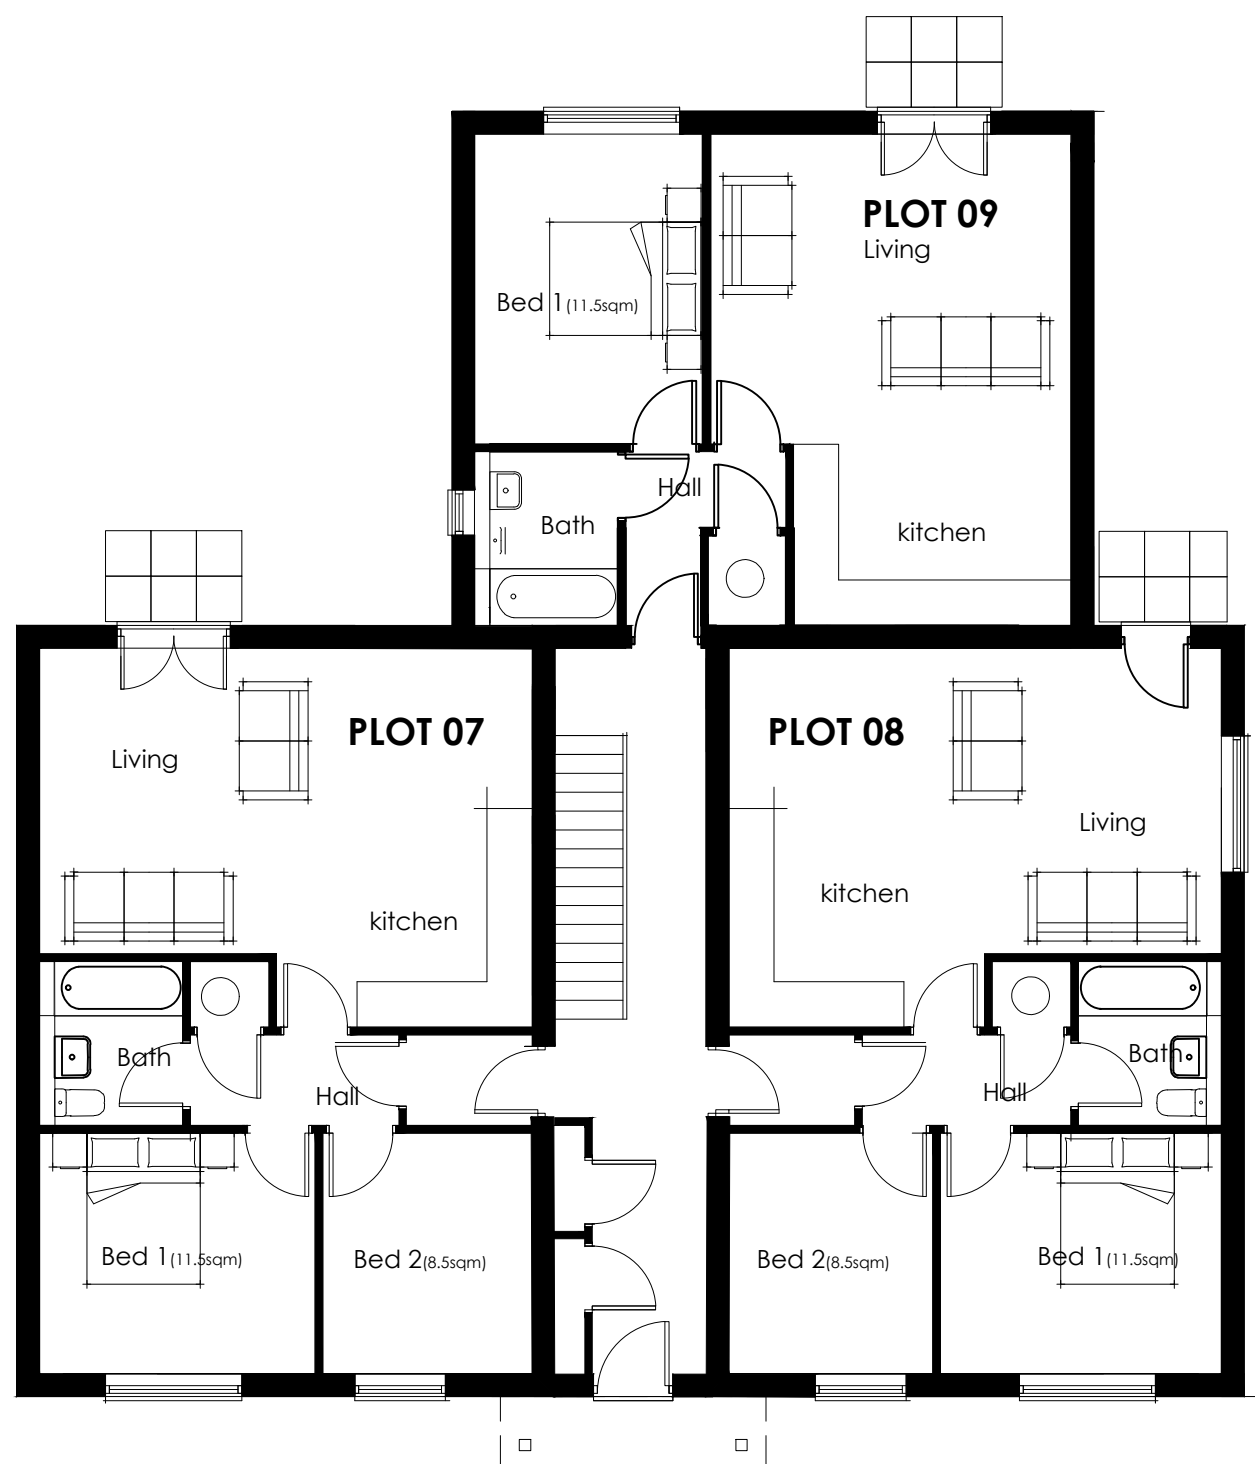


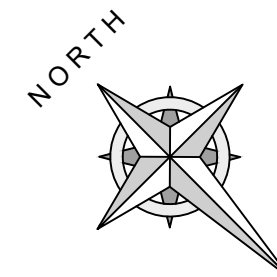

Ground floor plan

BLOCK B	
G.I.A.	600m2
TYPE	
1 bed flat	
2 bed flat	

SIZE	Person	Social Unit	M4(2)	No
50m2	2		no	3no
62m2	3		no	6no

 

Avec Design.

20 Parsonage Road, Long Ashton, Bristol BS41 9LL		t: 01275 791846	
Project :	Leonora Home	Scale :	1:100 @A3
	Chippemham	Date :	19.09.23
Title :	Block B floor plans	Drawing No:	2316 - 012B