




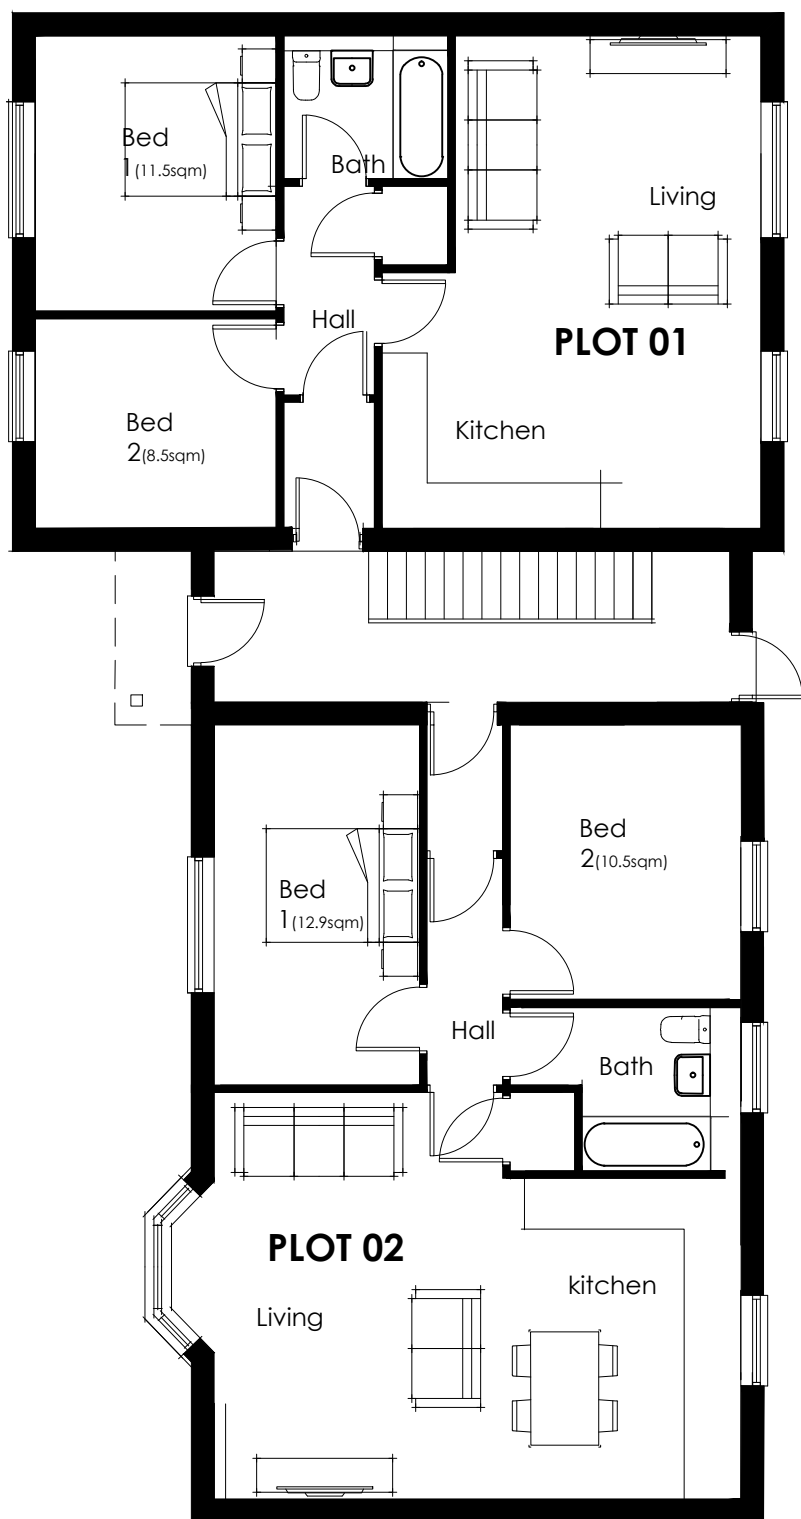

Ground floor plan

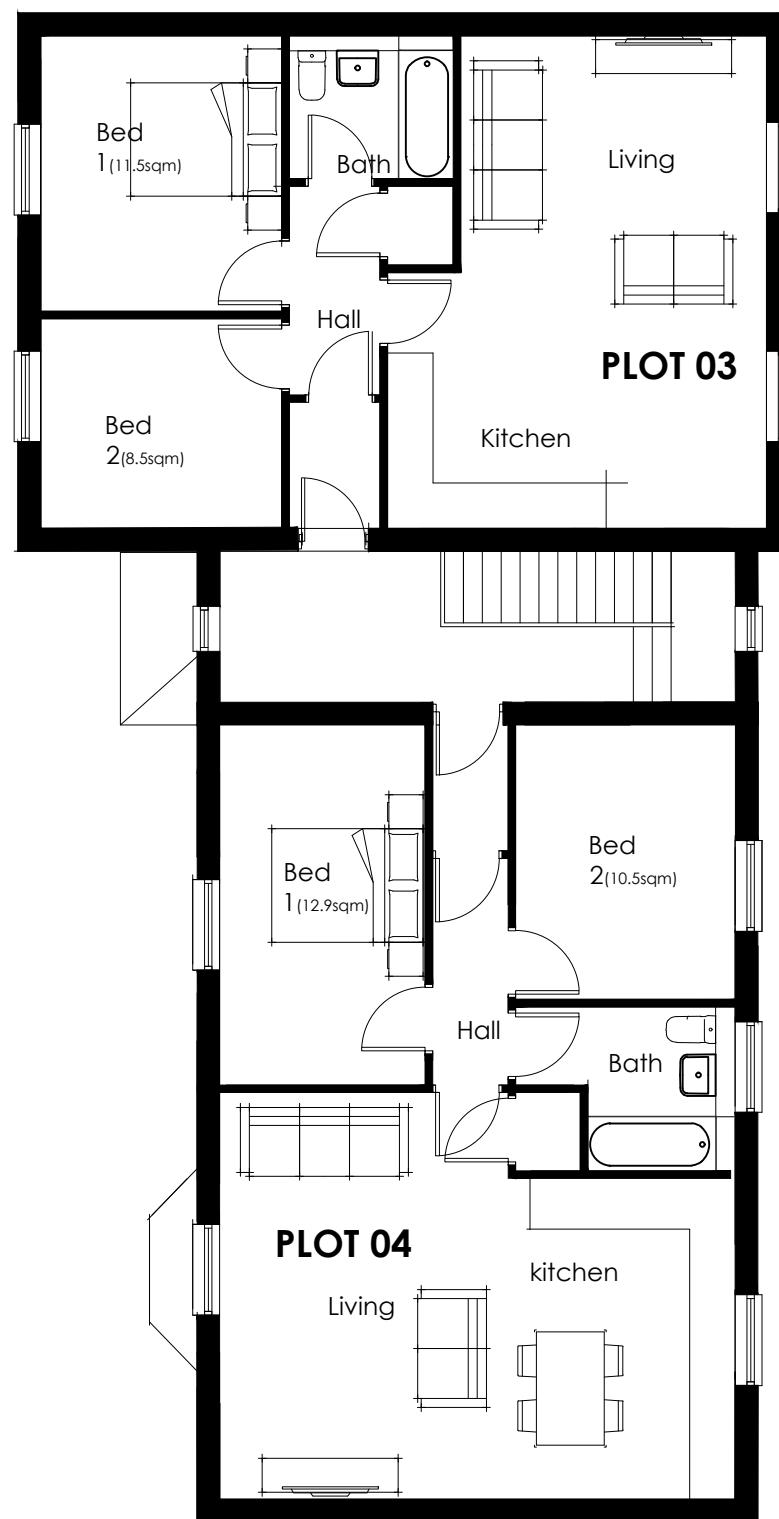

1st floor plan

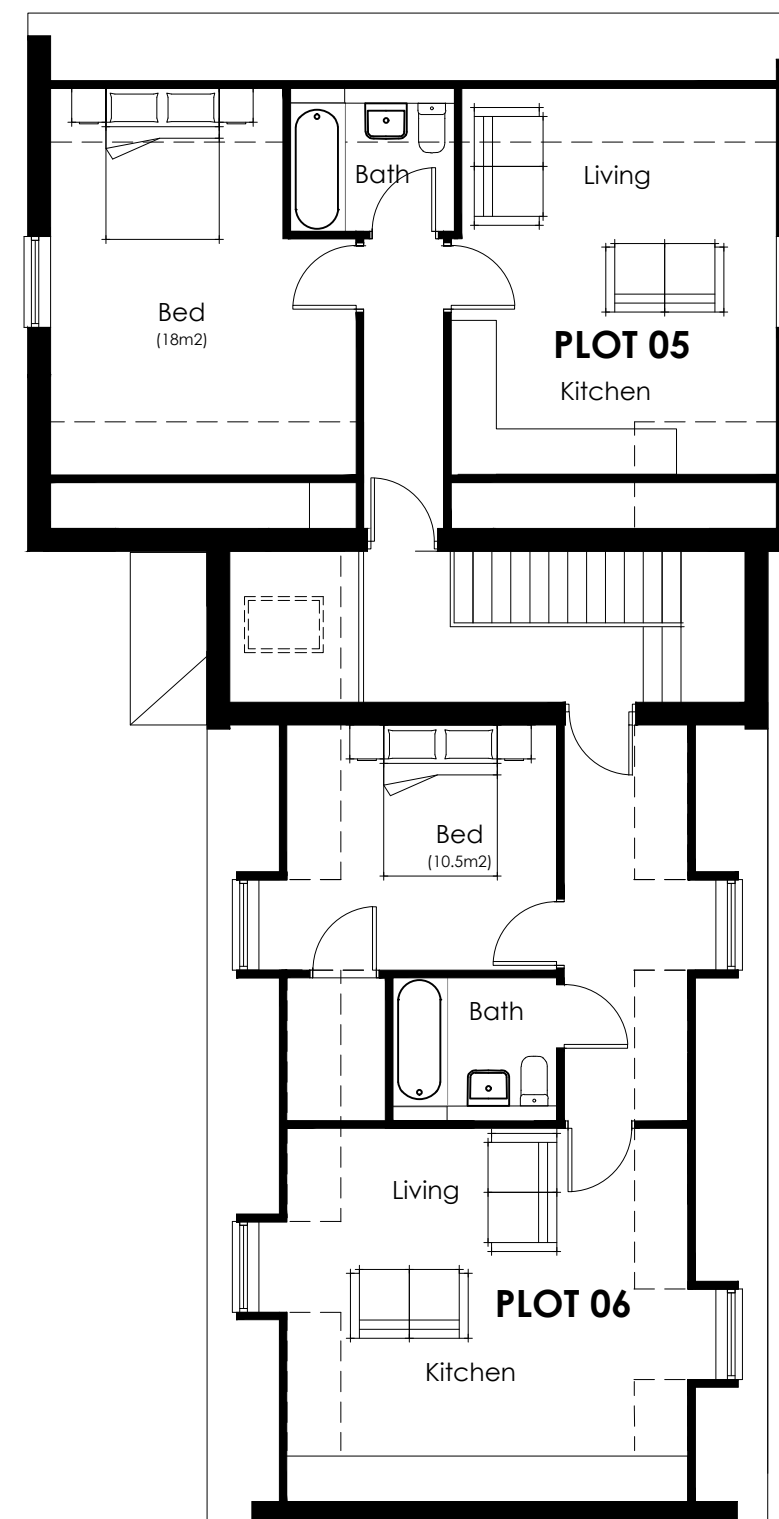

Attic floor plan

BLOCK A

G.I.A. 388m2

TYPE	SIZE	Person	Social unit	M4(2)	No
2 bed flat	70m2	4	no	no	4no
1 bed flat	50m2	2	no	no	2no



Avec Design.

20 Parsonage Road, Long Ashton, Bristol BS41 9LL

t: 01275 791846

Project : Leonora Home

Scale : 1:100 @A3

Chippemham

Date : 19.09.23

Title : Block A - floor plans

Drawing No: 2316 - 010B