




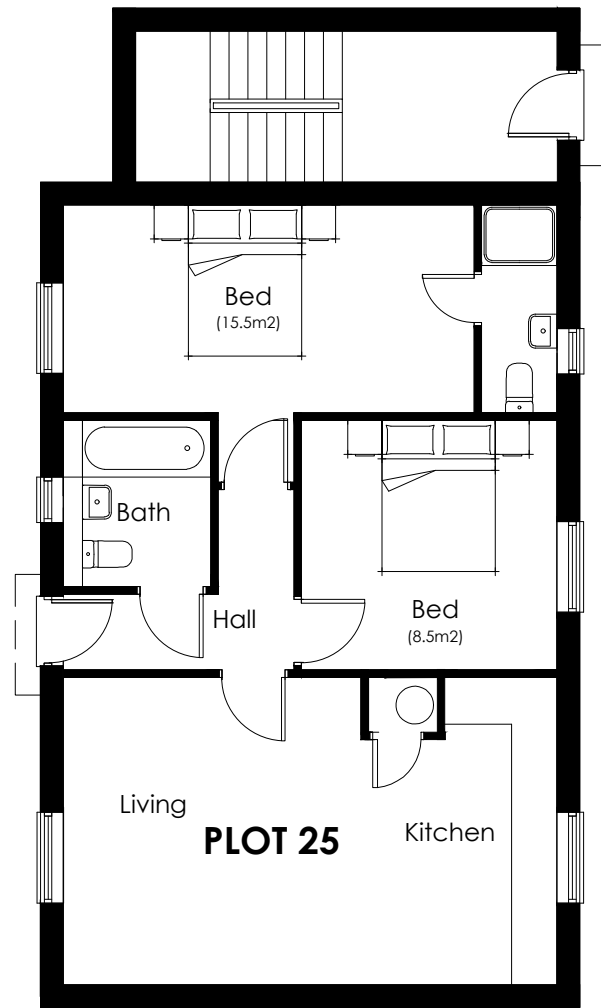

Ground floor plan

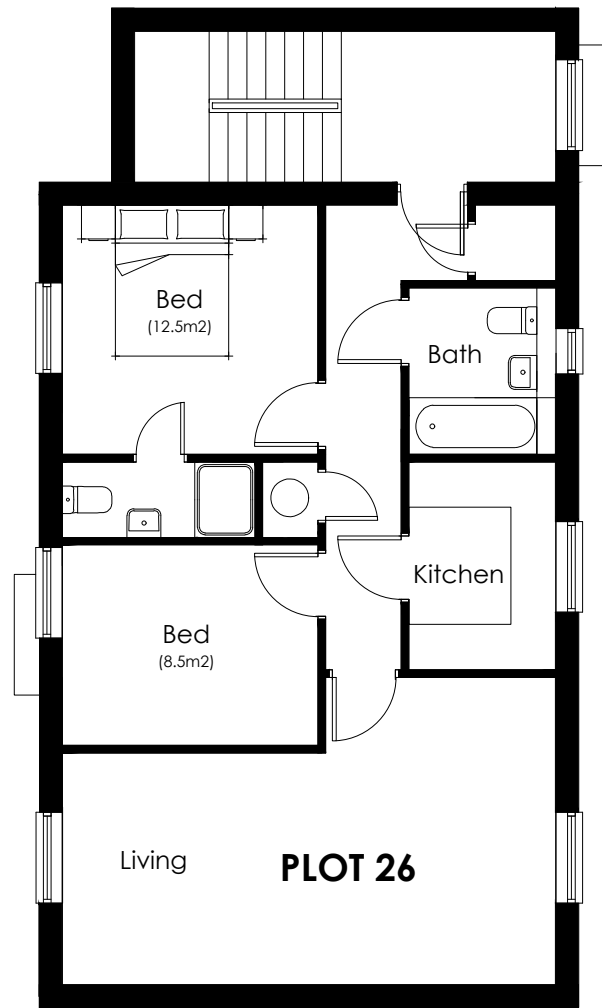

1st floor plan

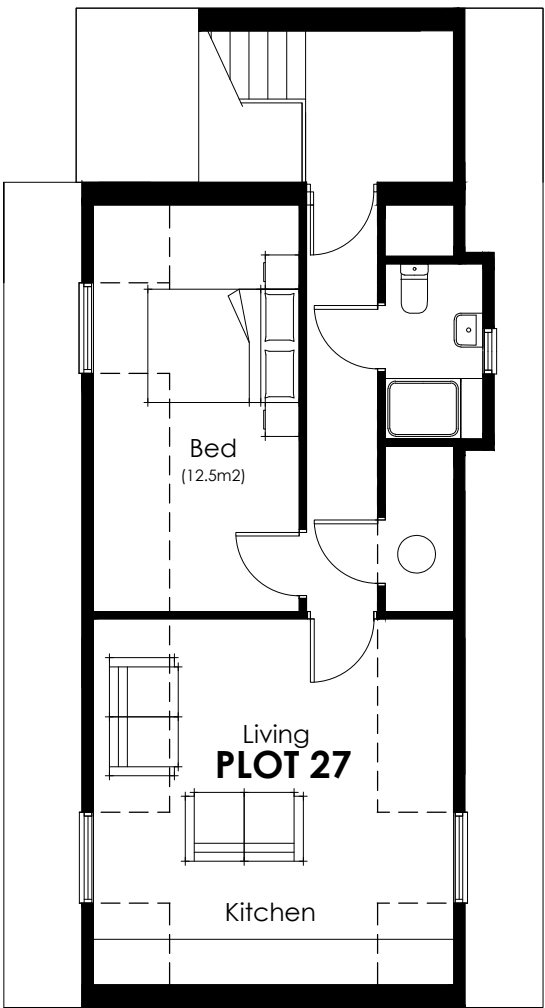

Attic floor plan

BLOCK D	
G.I.A.	220m2
TYPE	
1 bed flat	
2 bed flat	

SIZE	Person	Social Unit	M4(2)	No
50m2	2		no	1no
62m2	3		no	2no



Avec Design.

20 Parsonage Road, Long Ashton, Bristol BS41 9LL

t: 01275 791846

Project : Leonora Home

Chippemham

Title : Block D floor plans

Scale : 1:100 @A3

Date : 19.09.23

Drawing No: 2316 - 018C