


1st floor plan

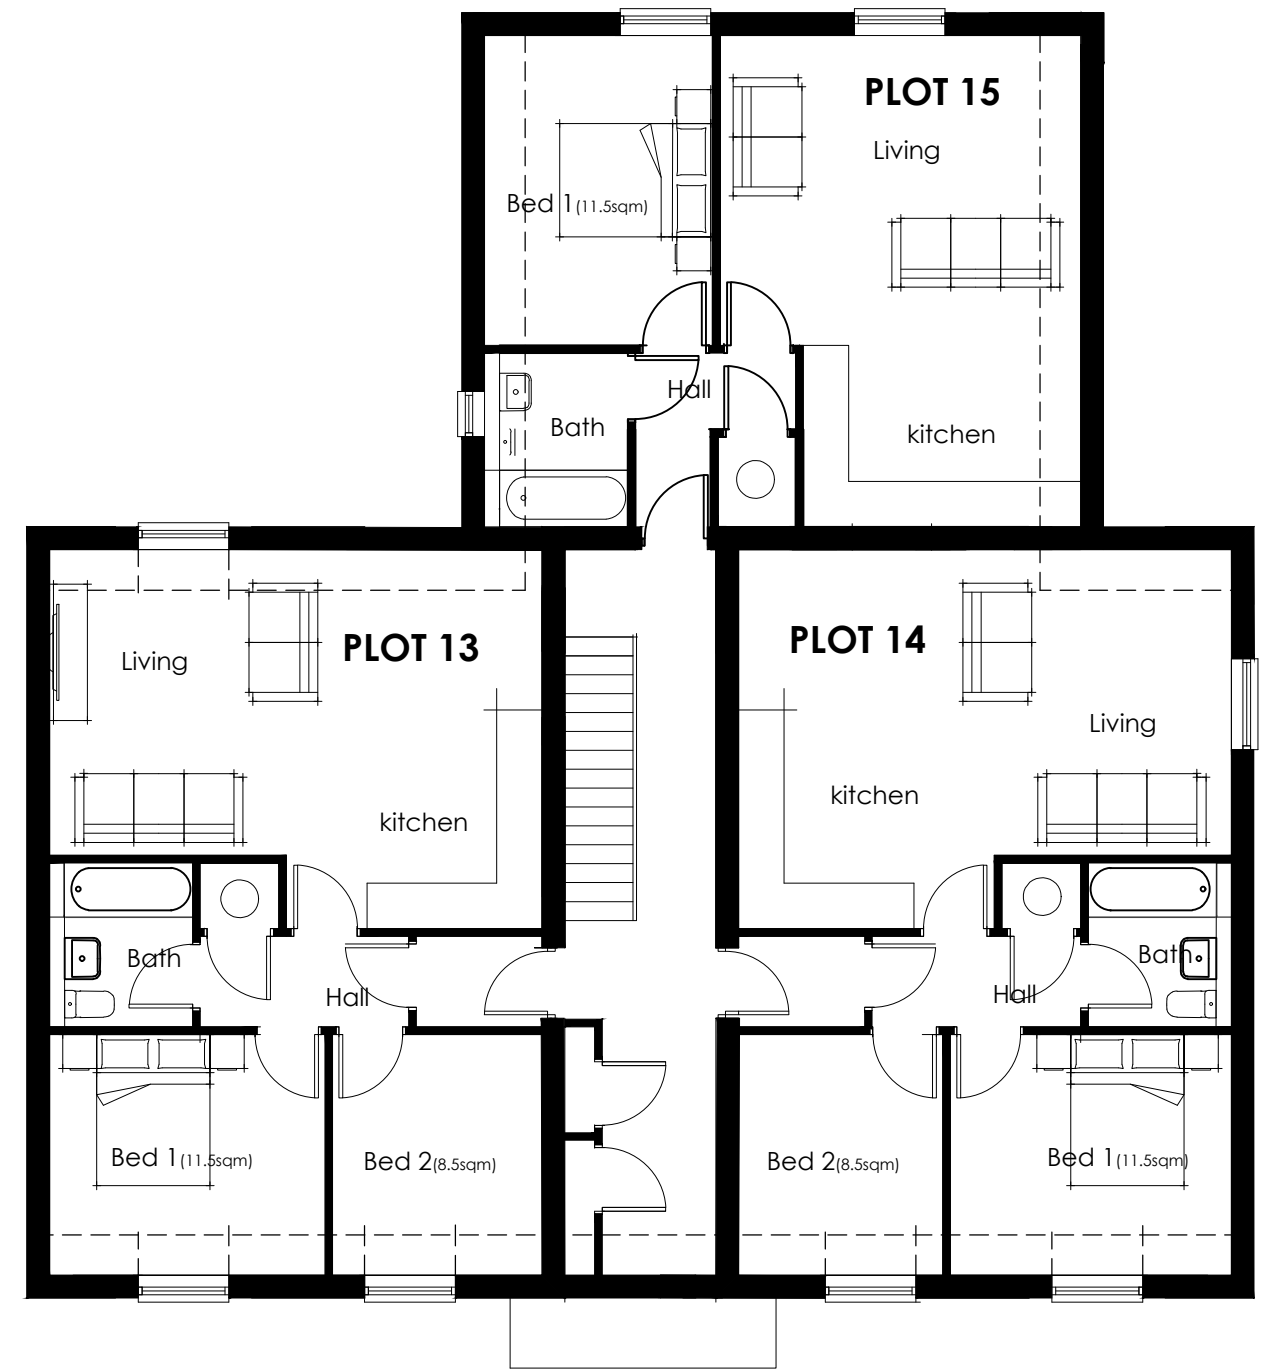

Attic floor plan



Avec Design.

20 Parsonage Road, Long Ashton, Bristol BS41 9LL

t: 01275 791846

Project : Leonora Home
Chippemham

Title : Block B floor plans

Scale : 1:100 @A3
Date : 19.09.23

Drawing No: 2316 - 013B