





EXISTING REAR ( SOUTH ) ELEVATION 1:100

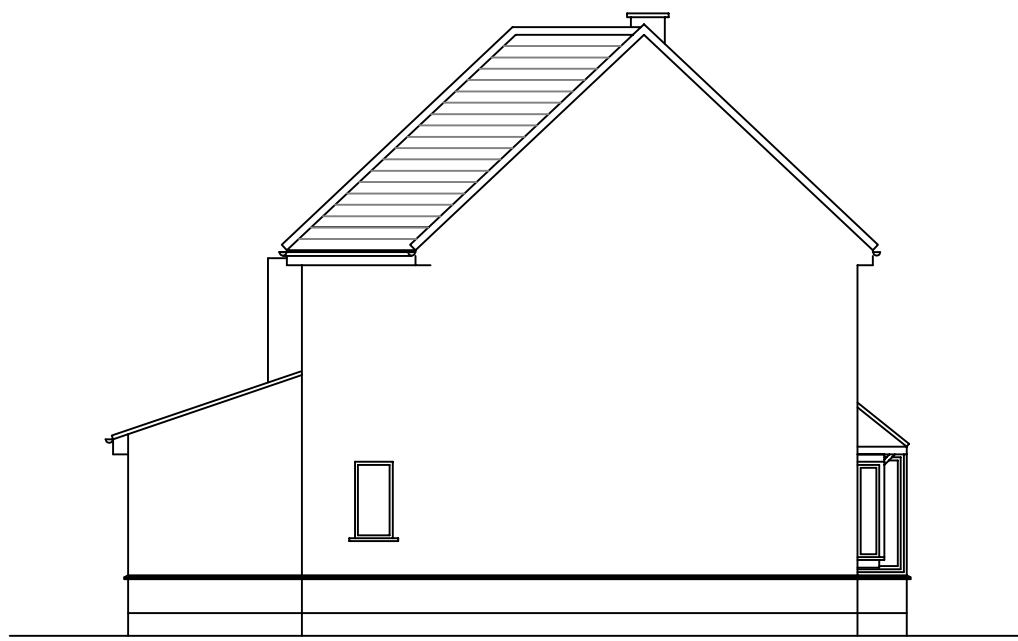



EXISTING SIDE ( EAST ) ELEVATION 1:100





EXISTING FRONT ( NORTH ) ELEVATION 1:100

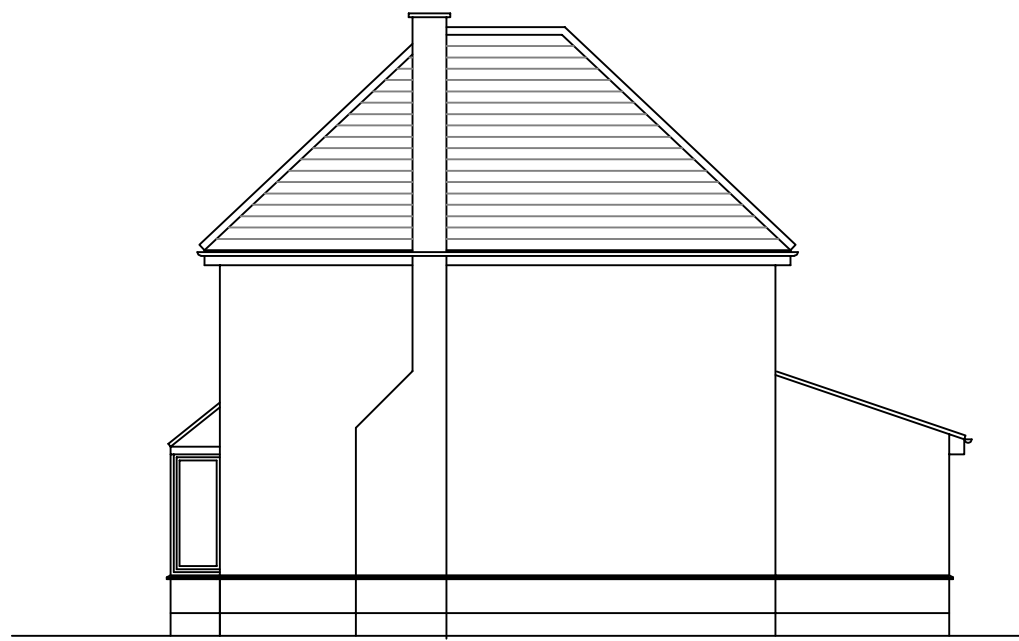


EXISTING END ( WEST ) ELEVATION 1:100

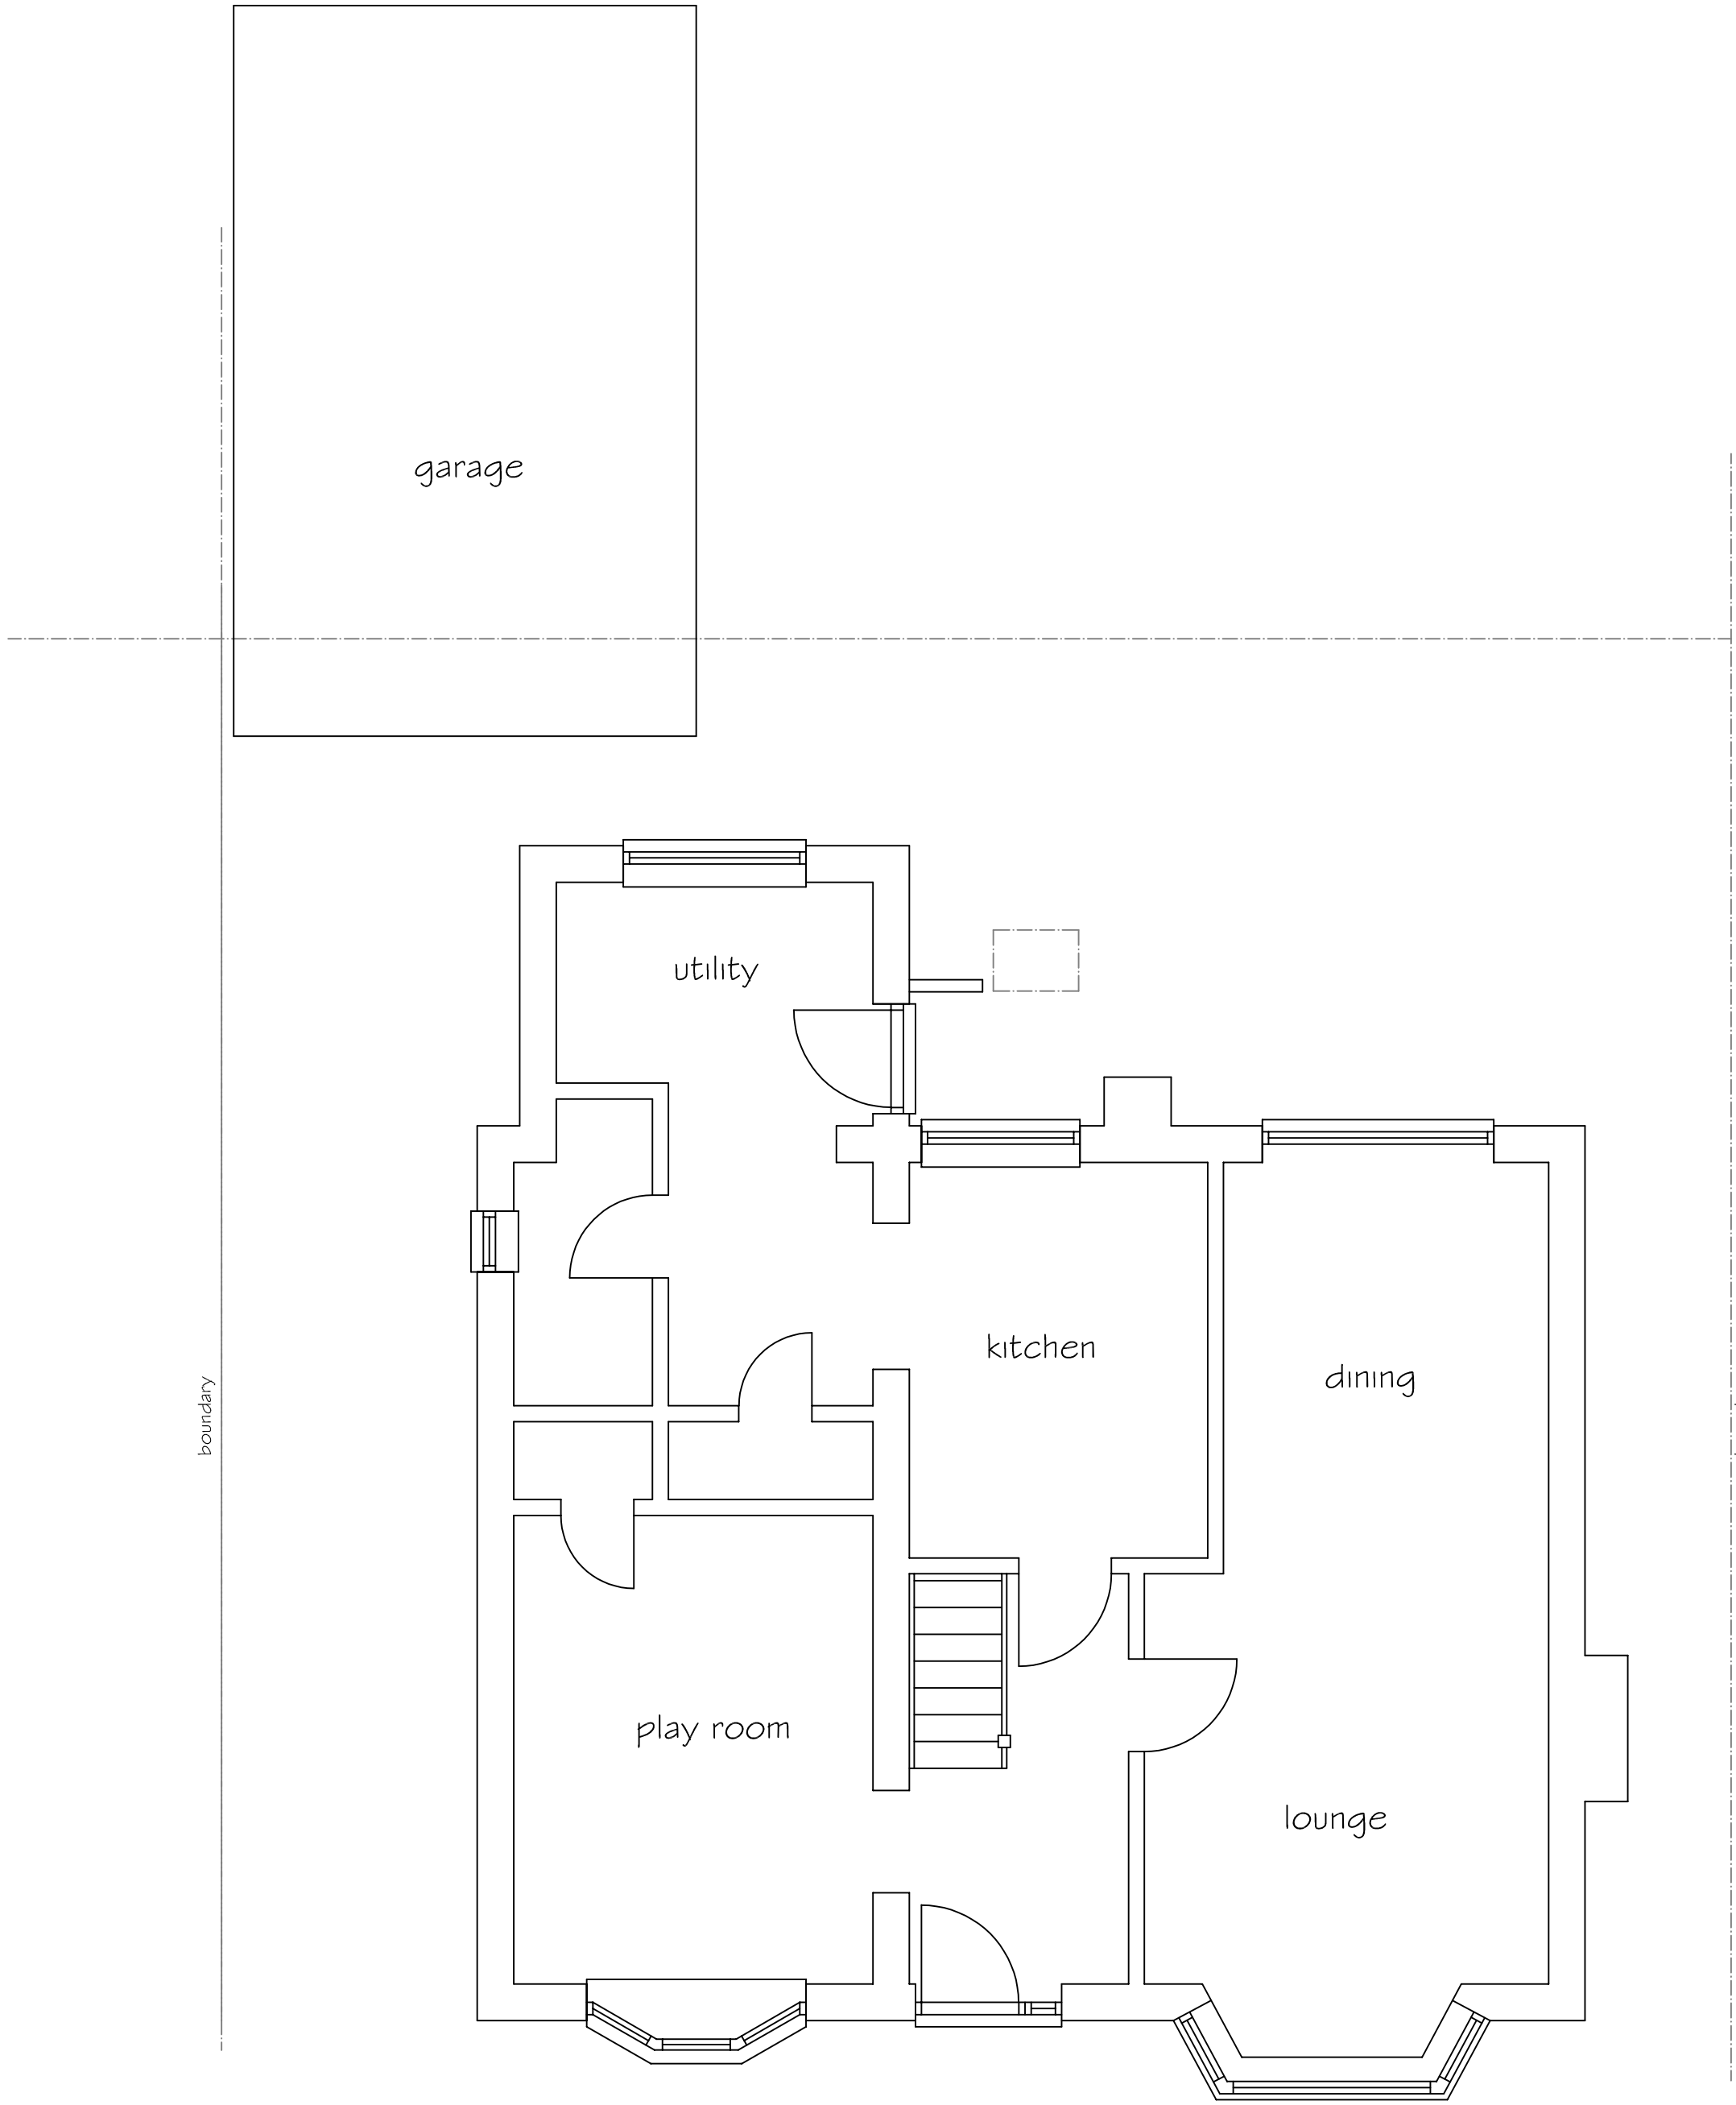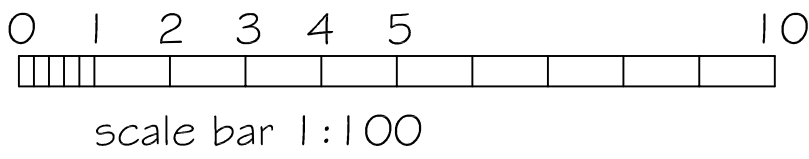

EXISTING GROUND FLOOR PLAN 1:50

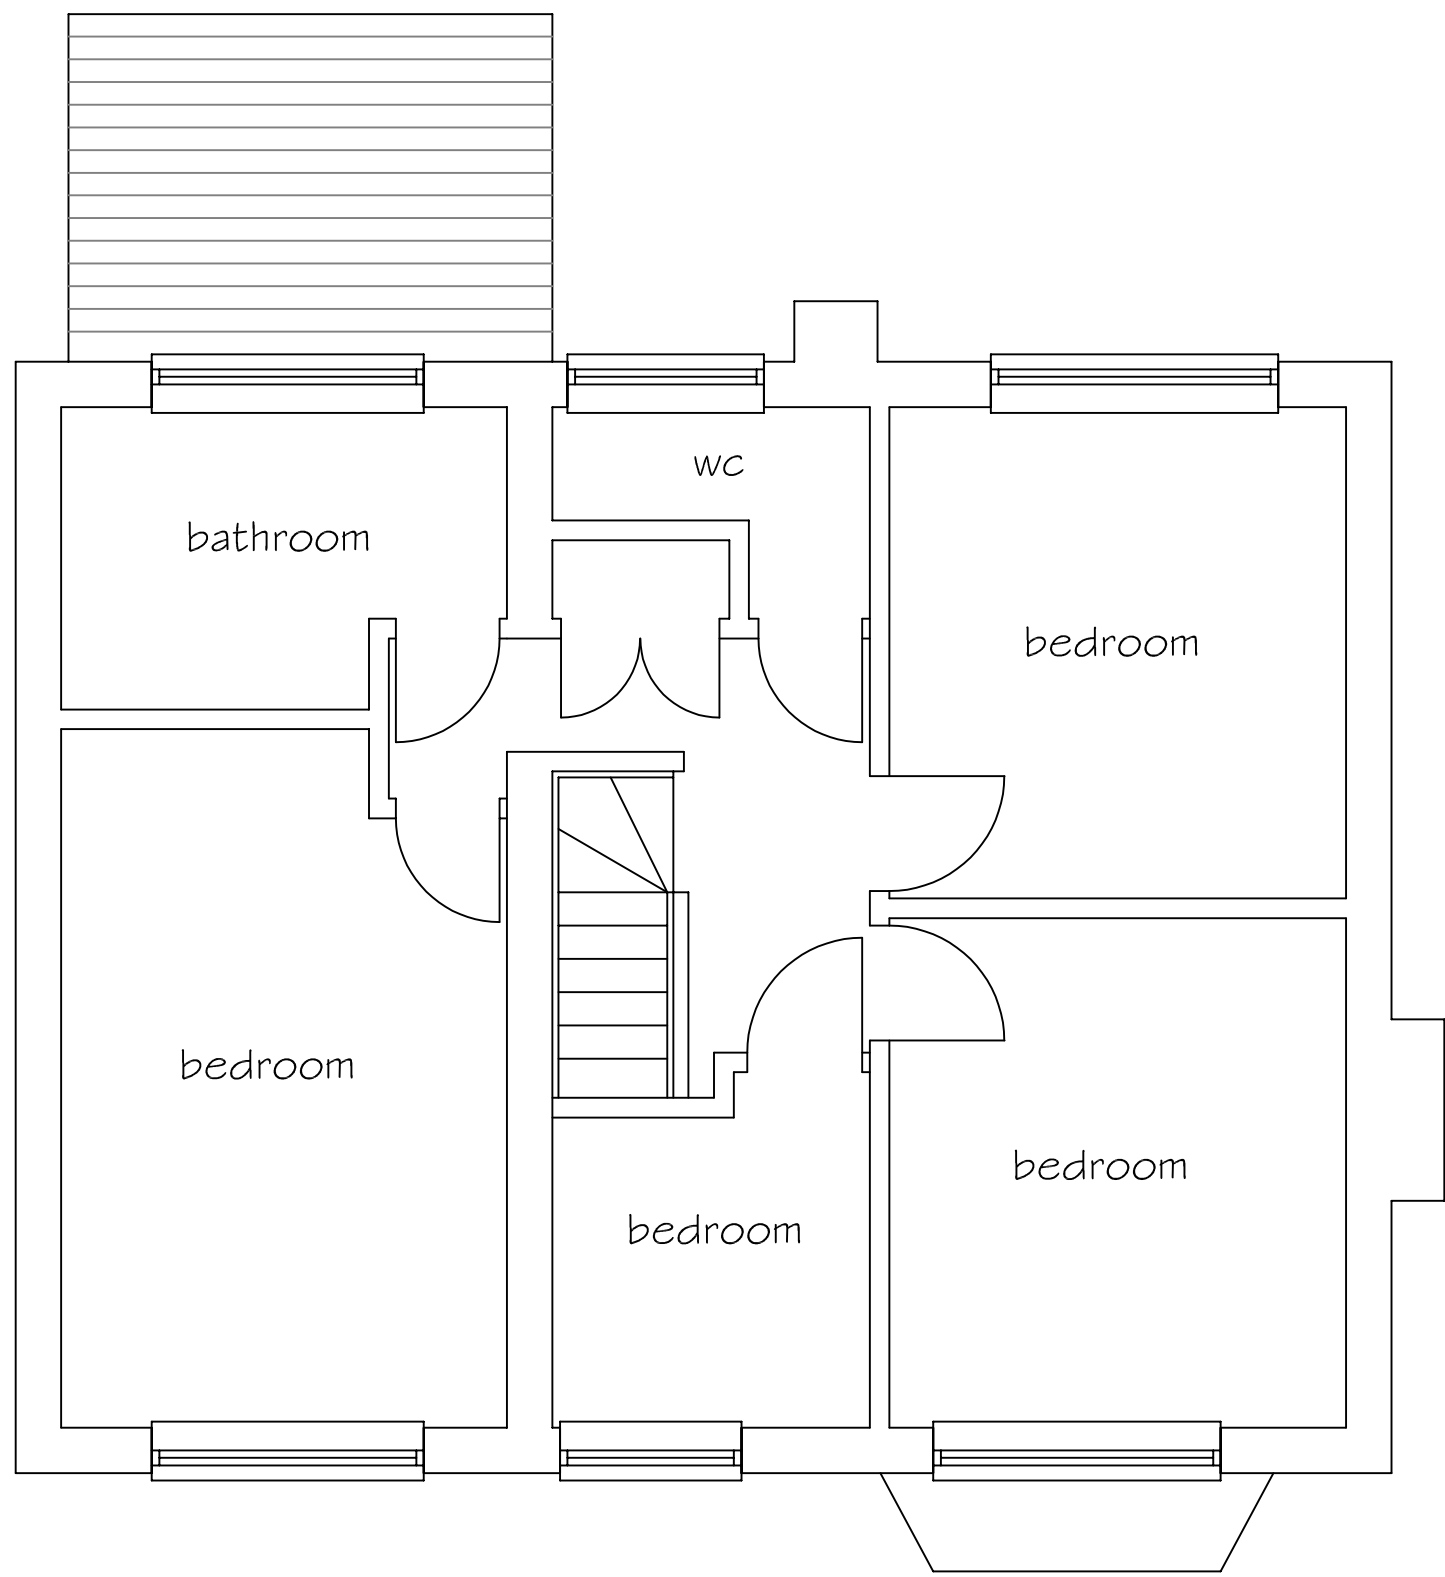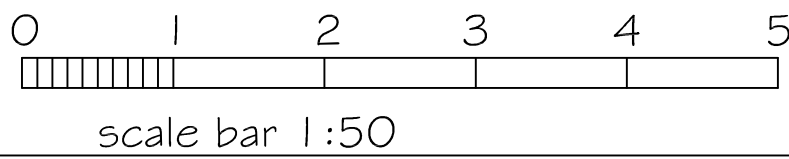

EXISTING FIRST FLOOR PLAN 1:50

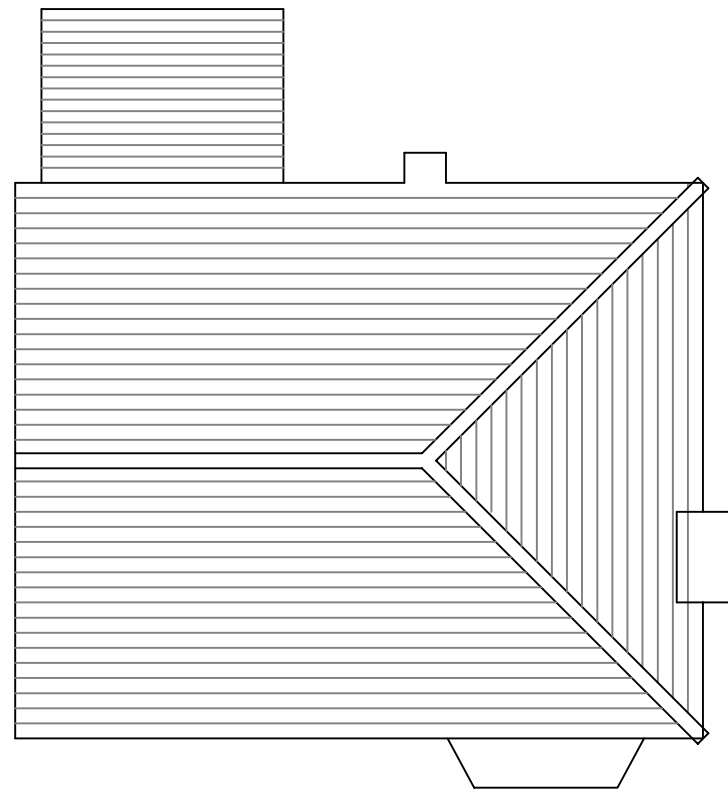

EXISTING ROOF PLAN 1:100

|                                                                             |                                      |           |
|-----------------------------------------------------------------------------|--------------------------------------|-----------|
| SJF PLANNING<br>& DESIGN SERVICE<br>01225 782078 simonnearthebell@gmail.com |                                      |           |
| PROPOSED                                                                    | SIDE, REAR & PORCH<br>EXTENSION      |           |
| CLIENT                                                                      | MR & MRS J CAMERON                   |           |
| LOCATION                                                                    | 8 LOWMEAD<br>TROWBRIDGE<br>BA1 4 8SX |           |
| TITLE                                                                       | EXISTING PLANS                       |           |
| DRG NO                                                                      | ISSUE                                | DATE      |
| 2533-2                                                                      | 1                                    | SEPT 2025 |