




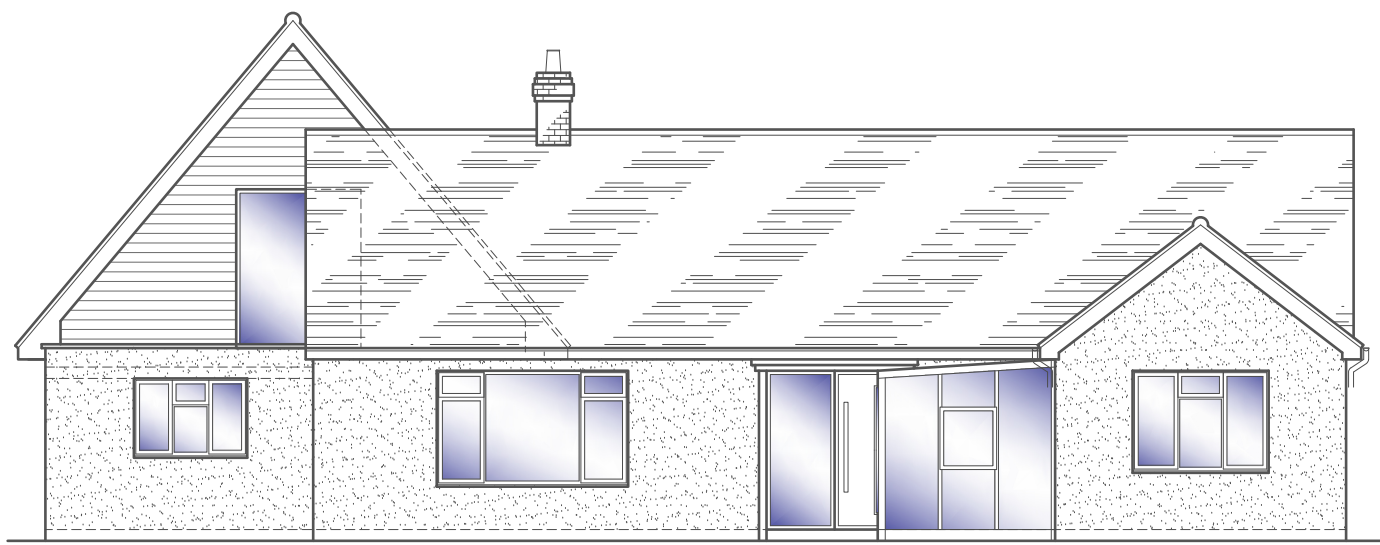

FRONT ELEVATION
Scale 1:100

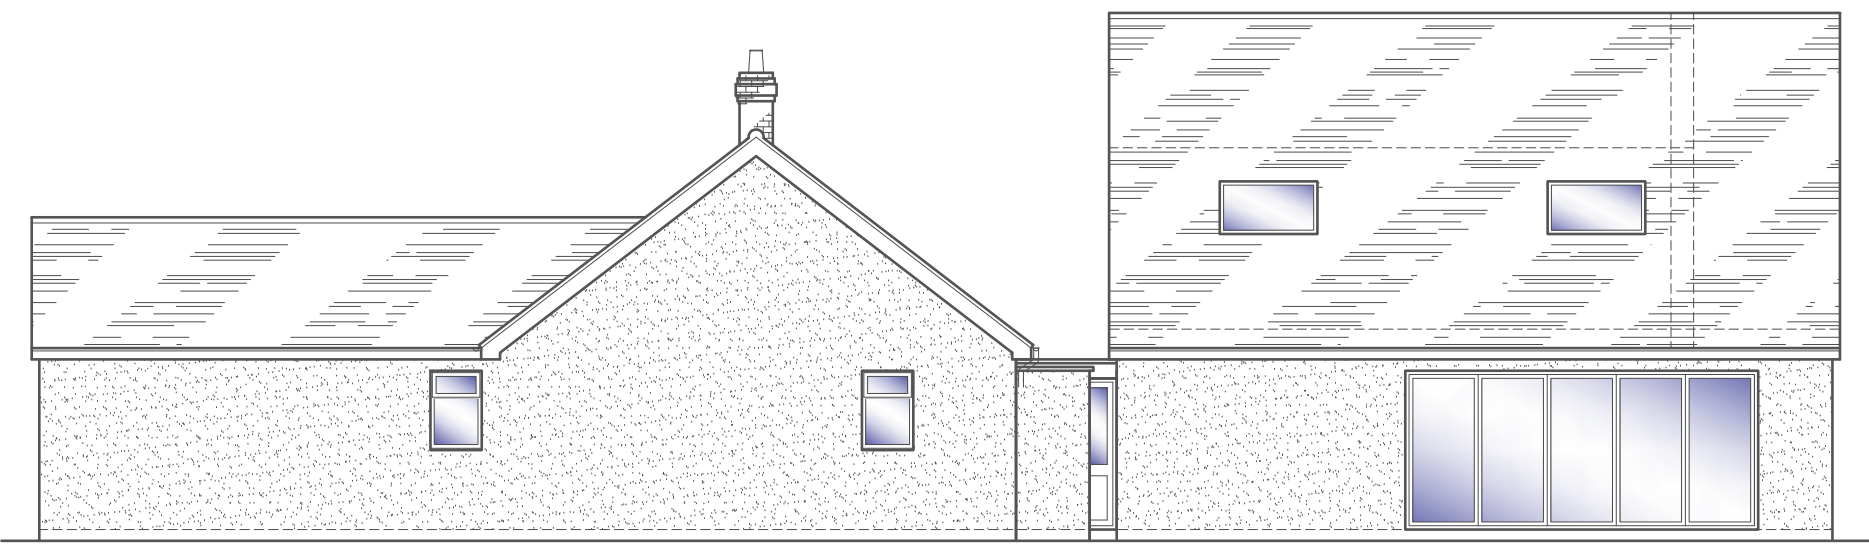

SIDE ELEVATION
Scale 1:100

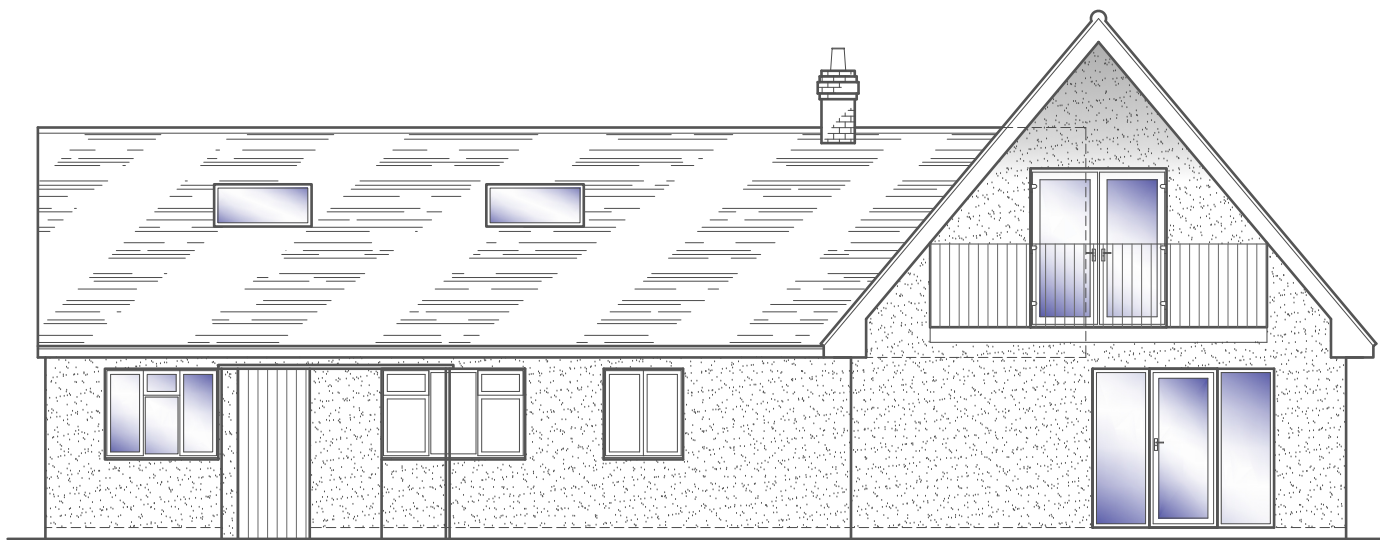


REAR ELEVATION
Scale 1:100




SIDE ELEVATION
Scale 1:100




BLOCK PLAN
Scale 1:500

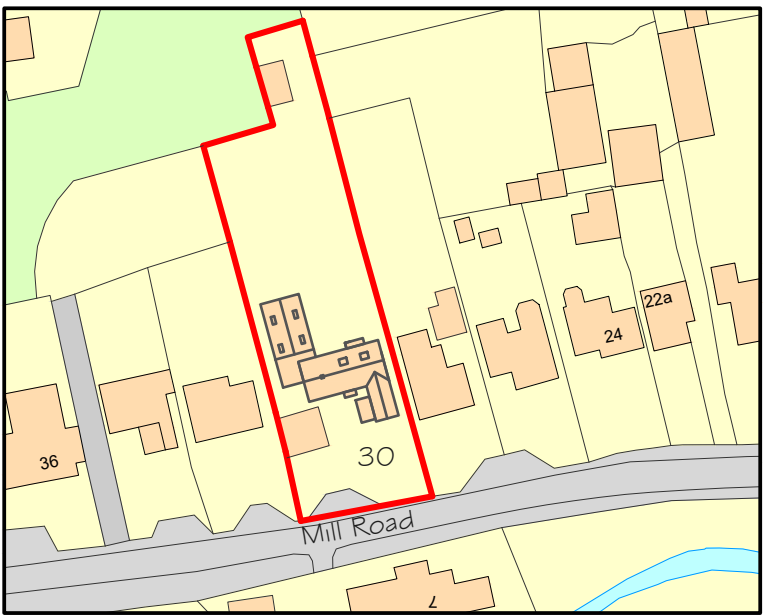

LOCATION PLAN
Scale 1:1250

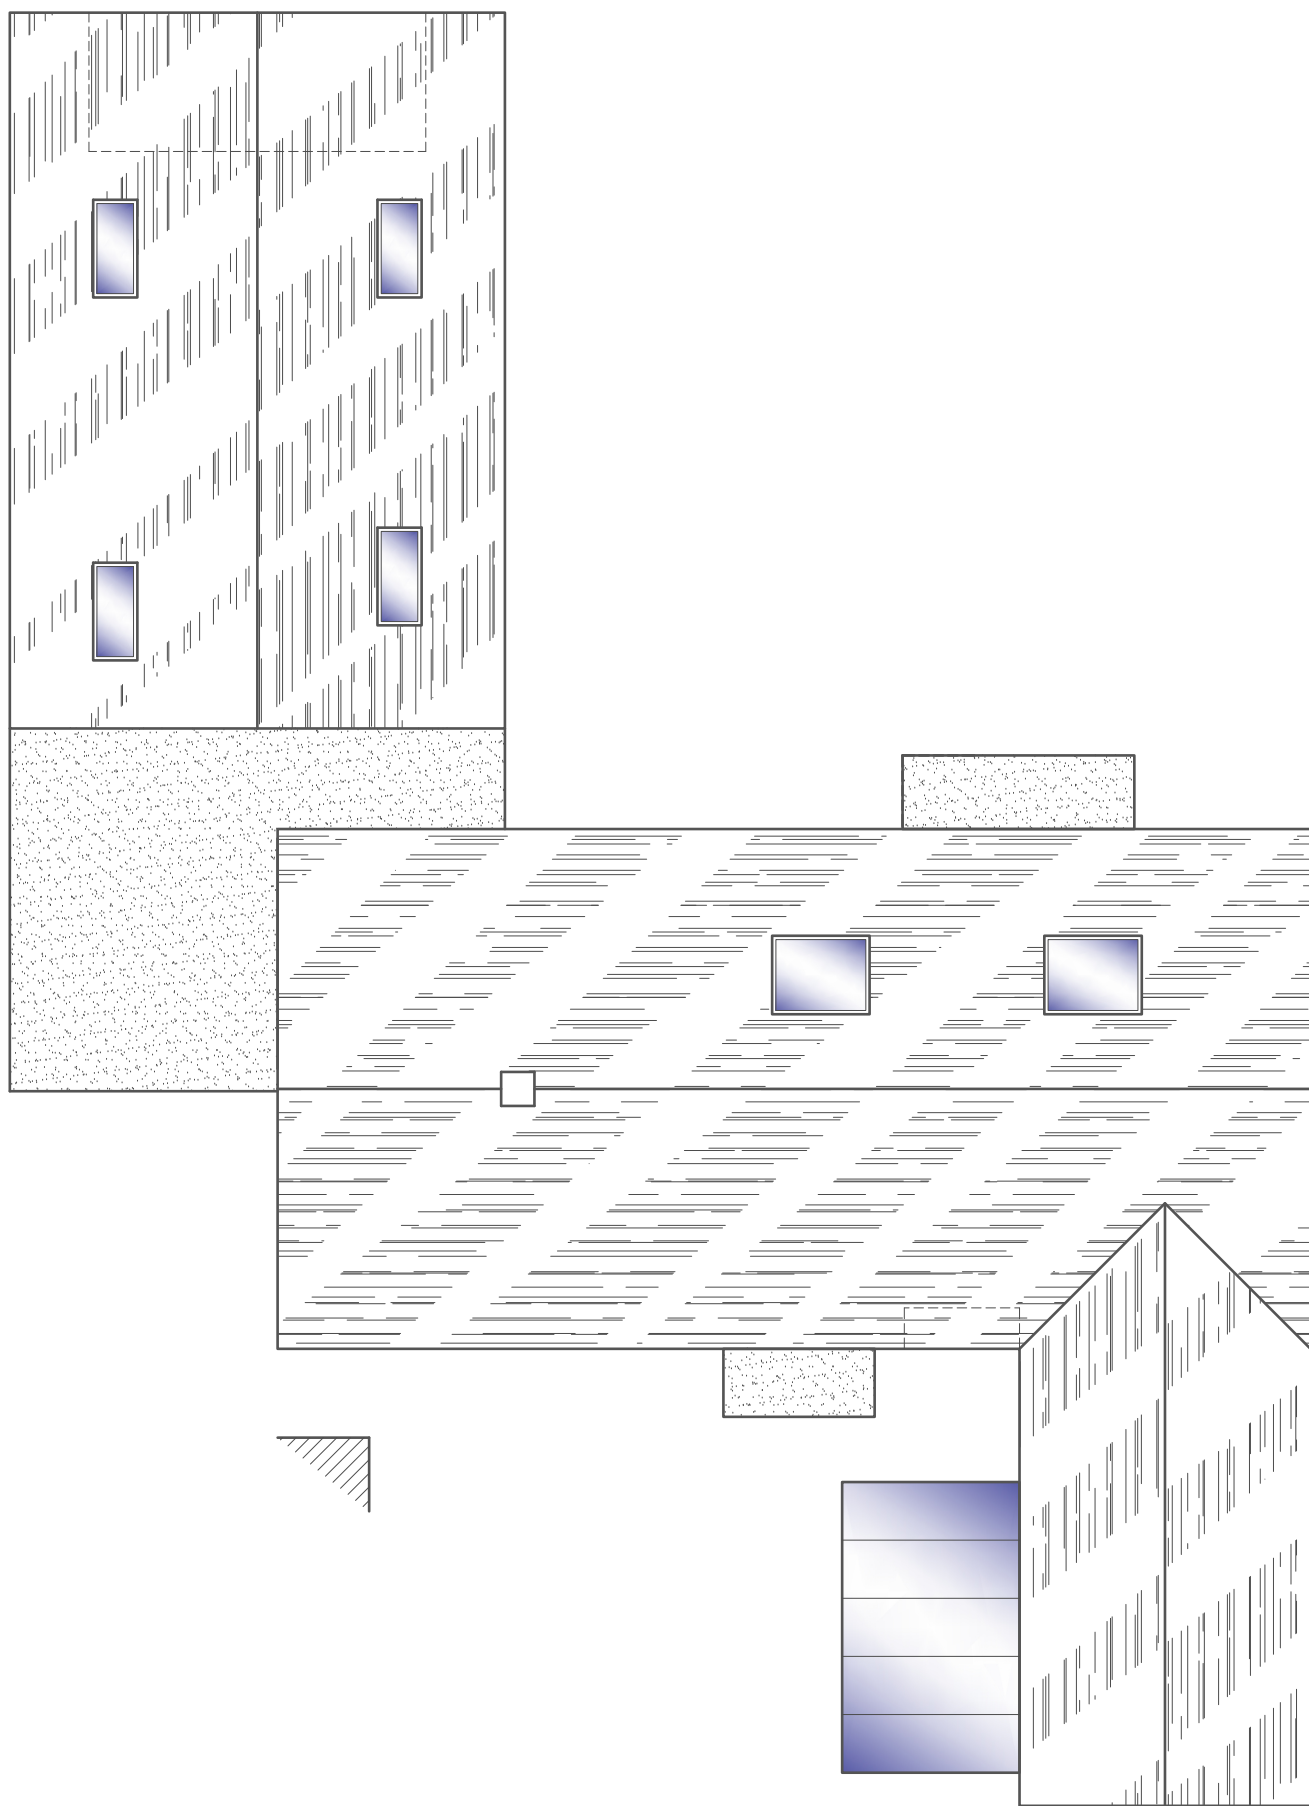

ROOF PLAN
Scale 1:100

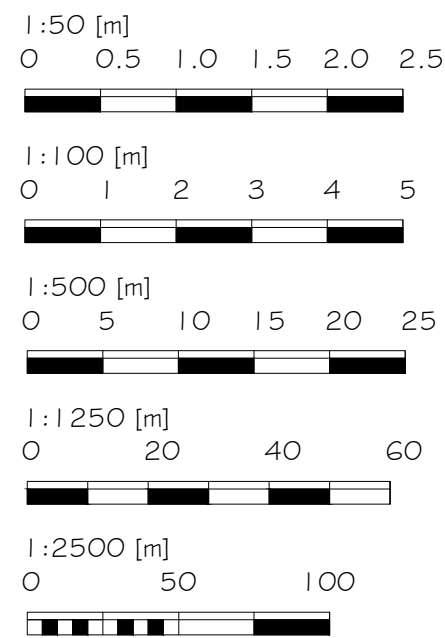

Alex Dawson
www.addraughting.co.uk
alex@addraughting.co.uk
01672 511412

59 Barrow Close
Marlborough
Wiltshire
SN8 2BE



Client
MR & MRS FORSYTHE

Job Title
EXTENSION AT:
30 MILL ROAD,
WORTON,
DEVIZES,
WILTSHIRE,
SN10 5SF.

Drawing Title
EXISTING ELEVATIONS AND PLANS

Scale
AS SHOWN

Date 21/03/2025 Drawn AD

Drawing No.	Rev
1525-02	-