
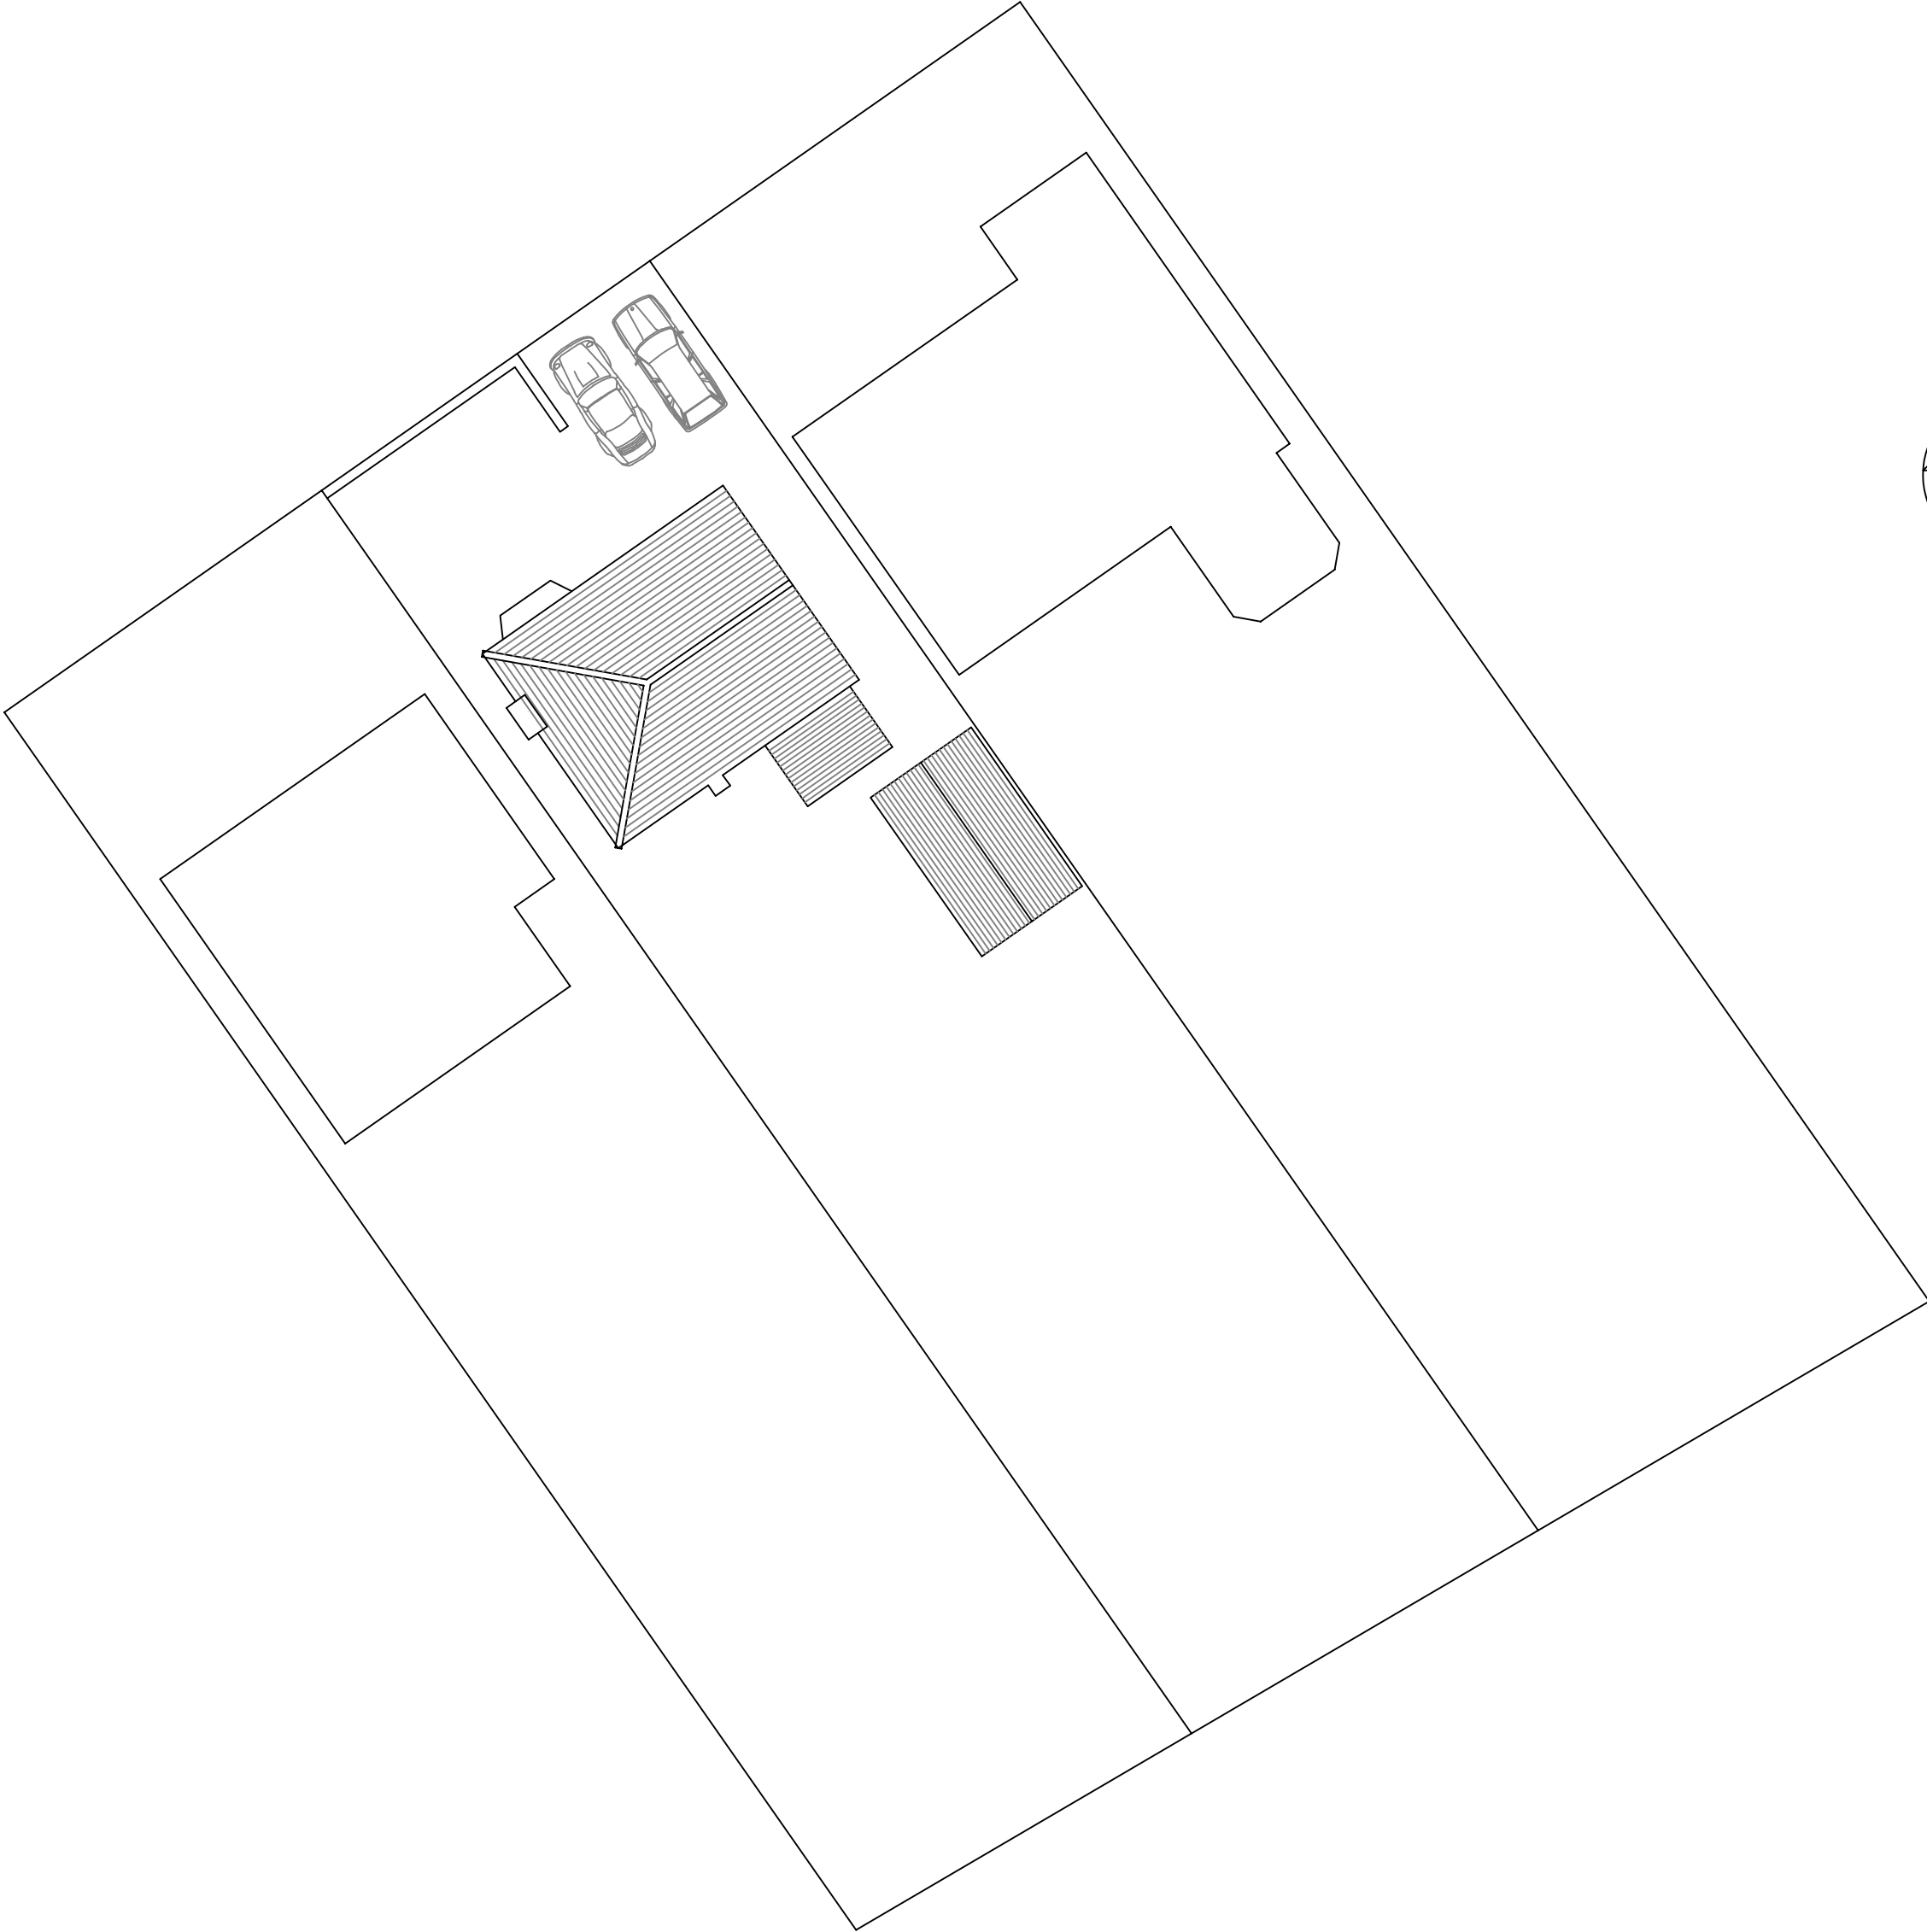


SITE PLAN 1:200

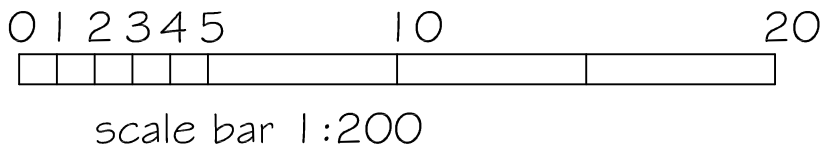

SJF PLANNING & DESIGN SERVICE 01225 782078 simonnearthebell@gmail.com		
PROPOSED	SIDE, REAR & PORCH EXTENSION	
CLIENT	MR & MRS J CAMERON	
LOCATION	8 LOWMEAD TROWBRIDGE BA14 8SX	
TITLE	EXISTING BLOCK PLAN 1:200	
DRG NO	ISSUE	DATE
2533-4	I	SEPT 2025