




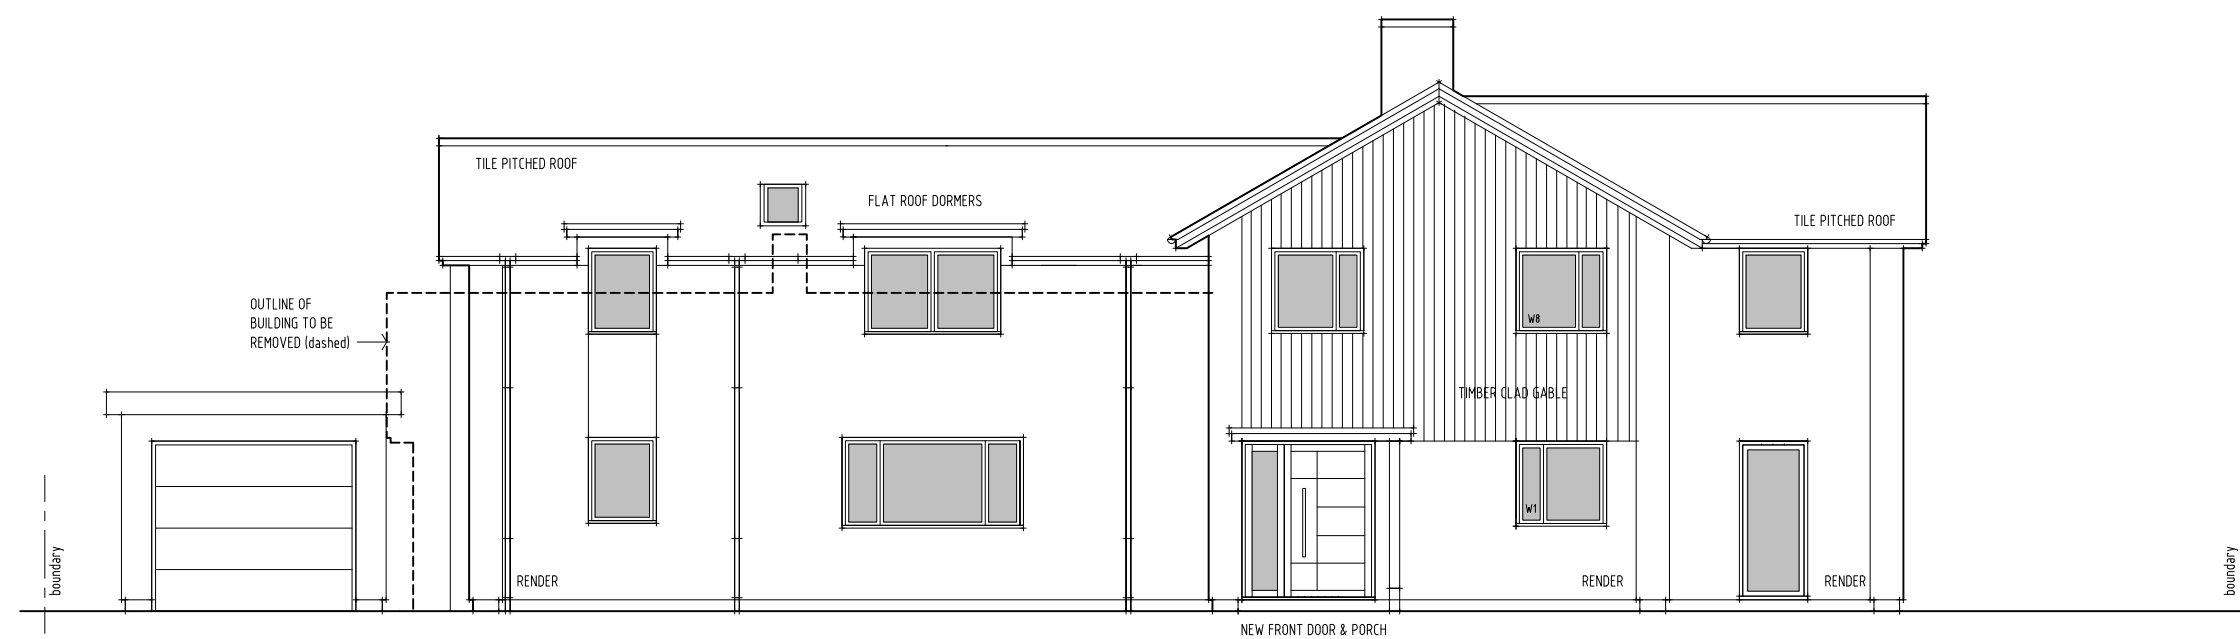


Proposed North East Elevation

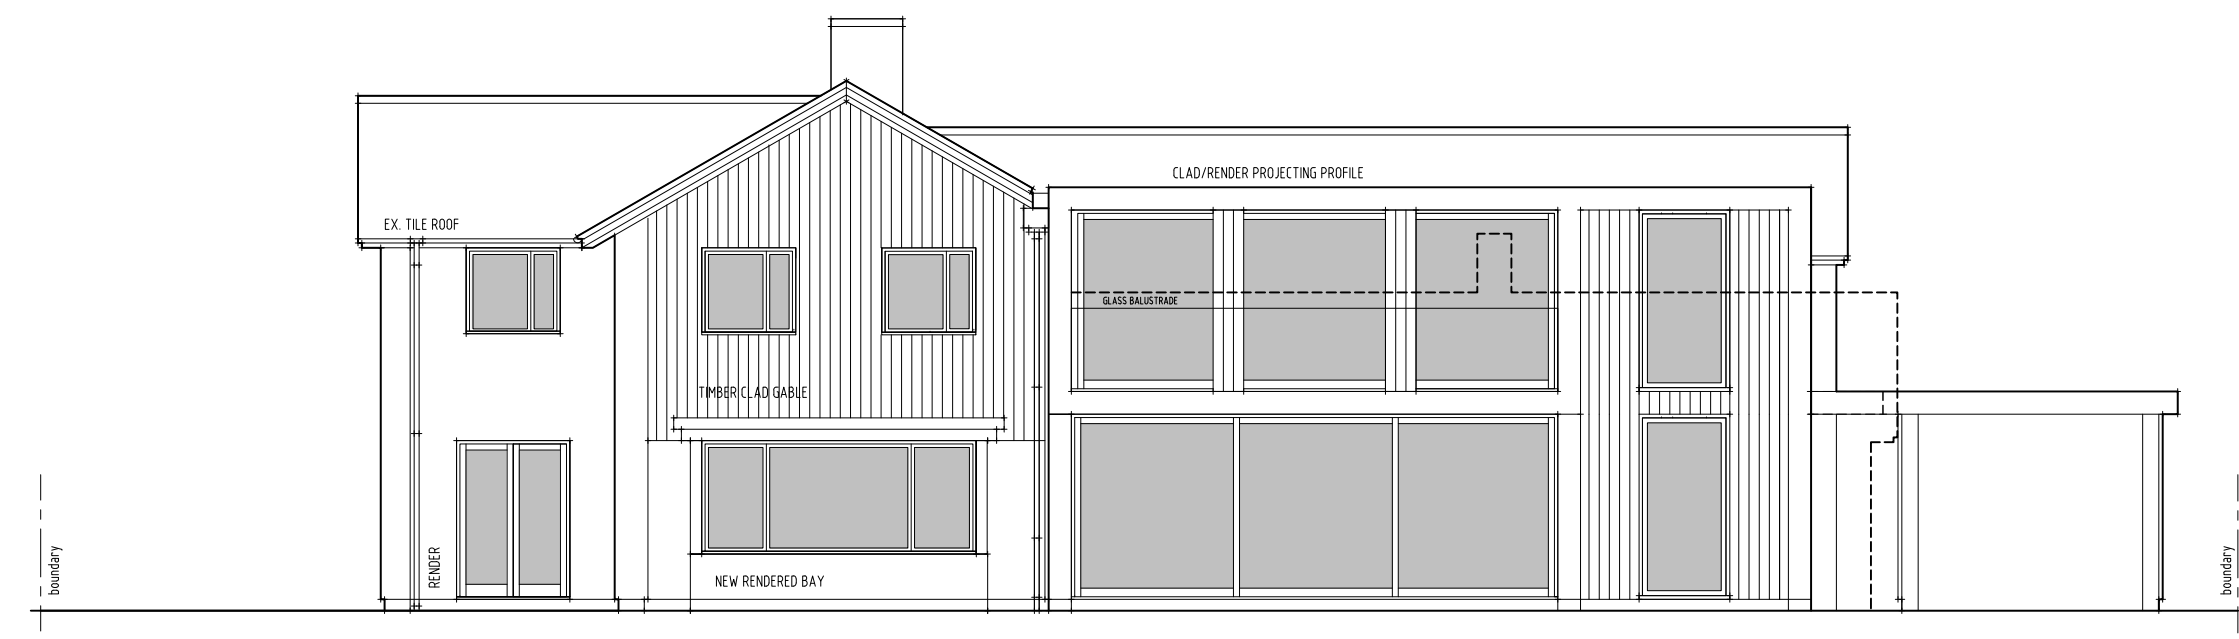


Proposed South West Elevation

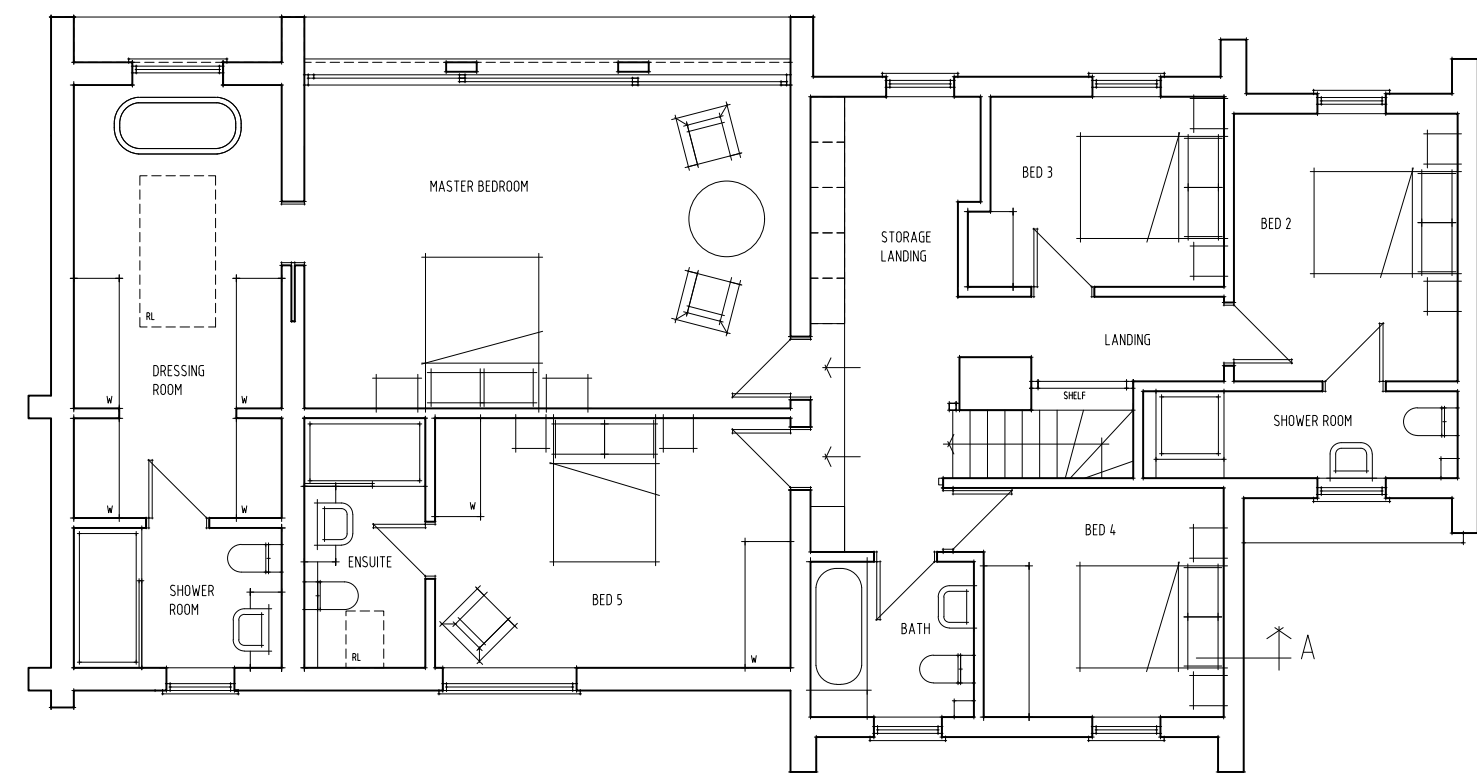

Proposed First Floor Plan


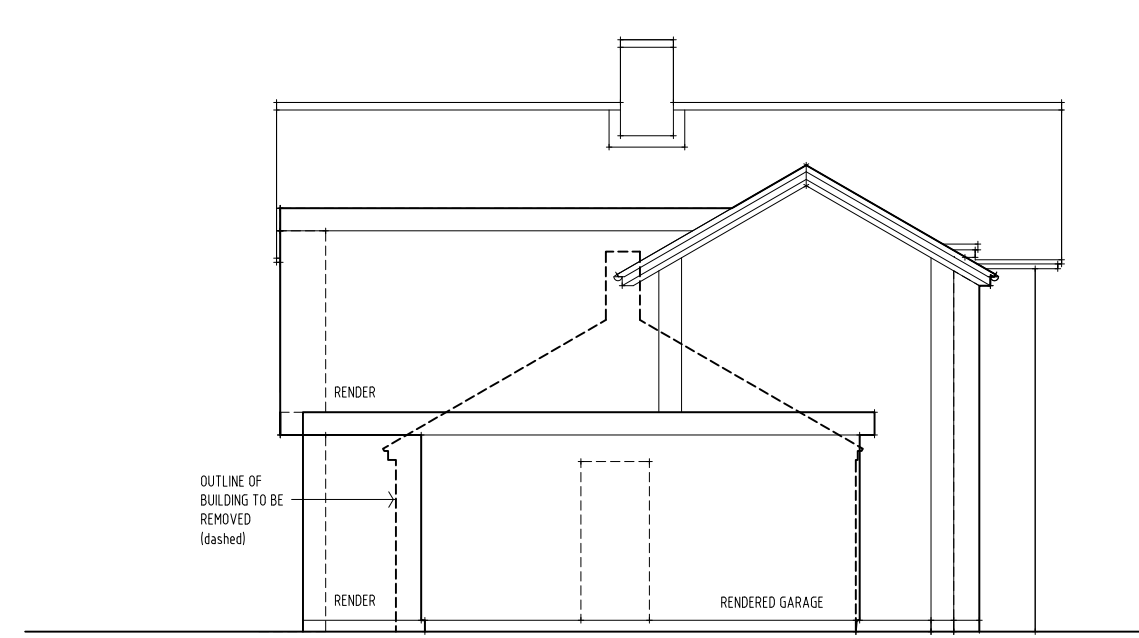


Proposed South East Elevation

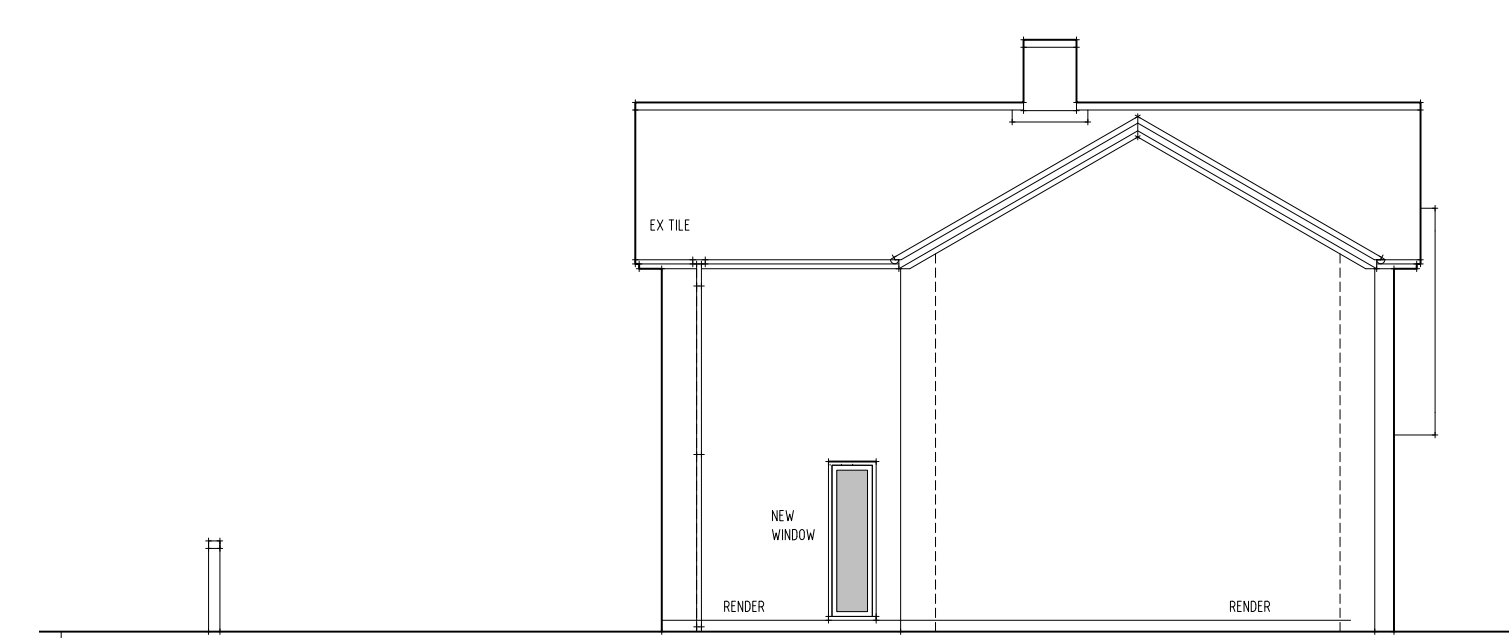


Proposed North West Elevation

PROPOSED ELEVATIONS 1:100

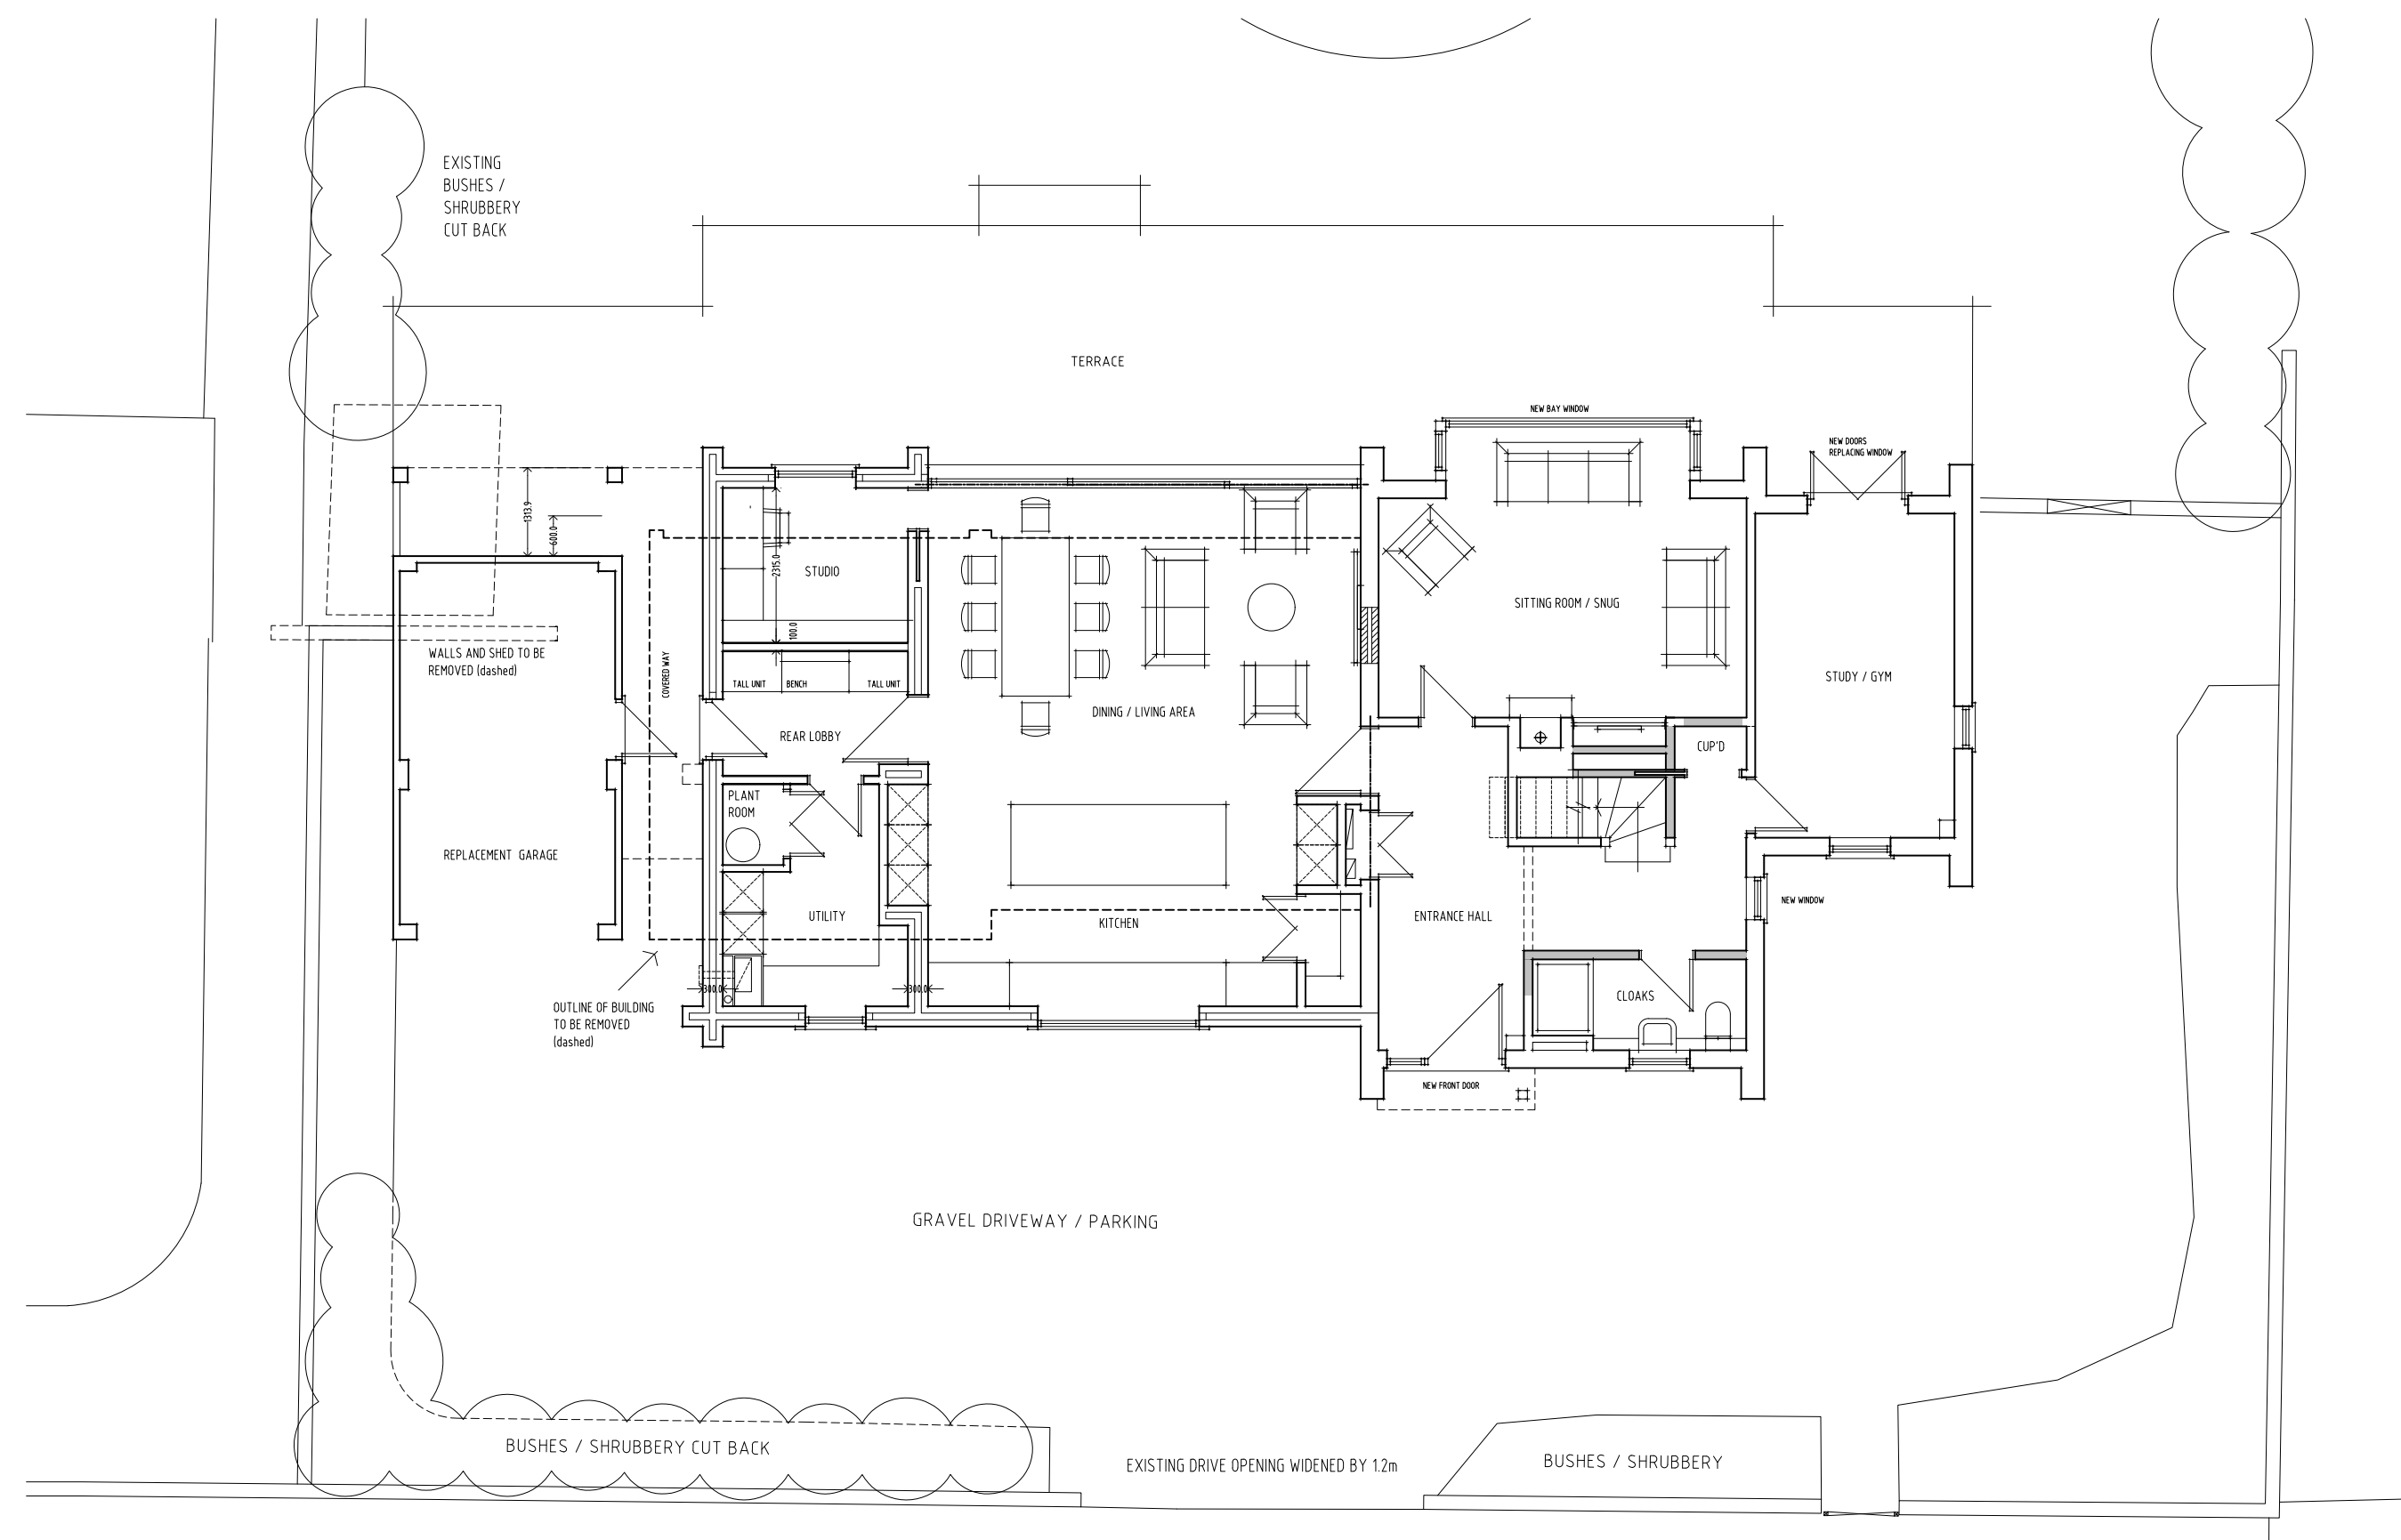 


Proposed Ground Floor Plan


PROPOSED PLANS 1:100

 

PROPOSED ALTERATIONS TO 8 ST LAWRENCE CLOSE - STRATFORD SUB CASTLE

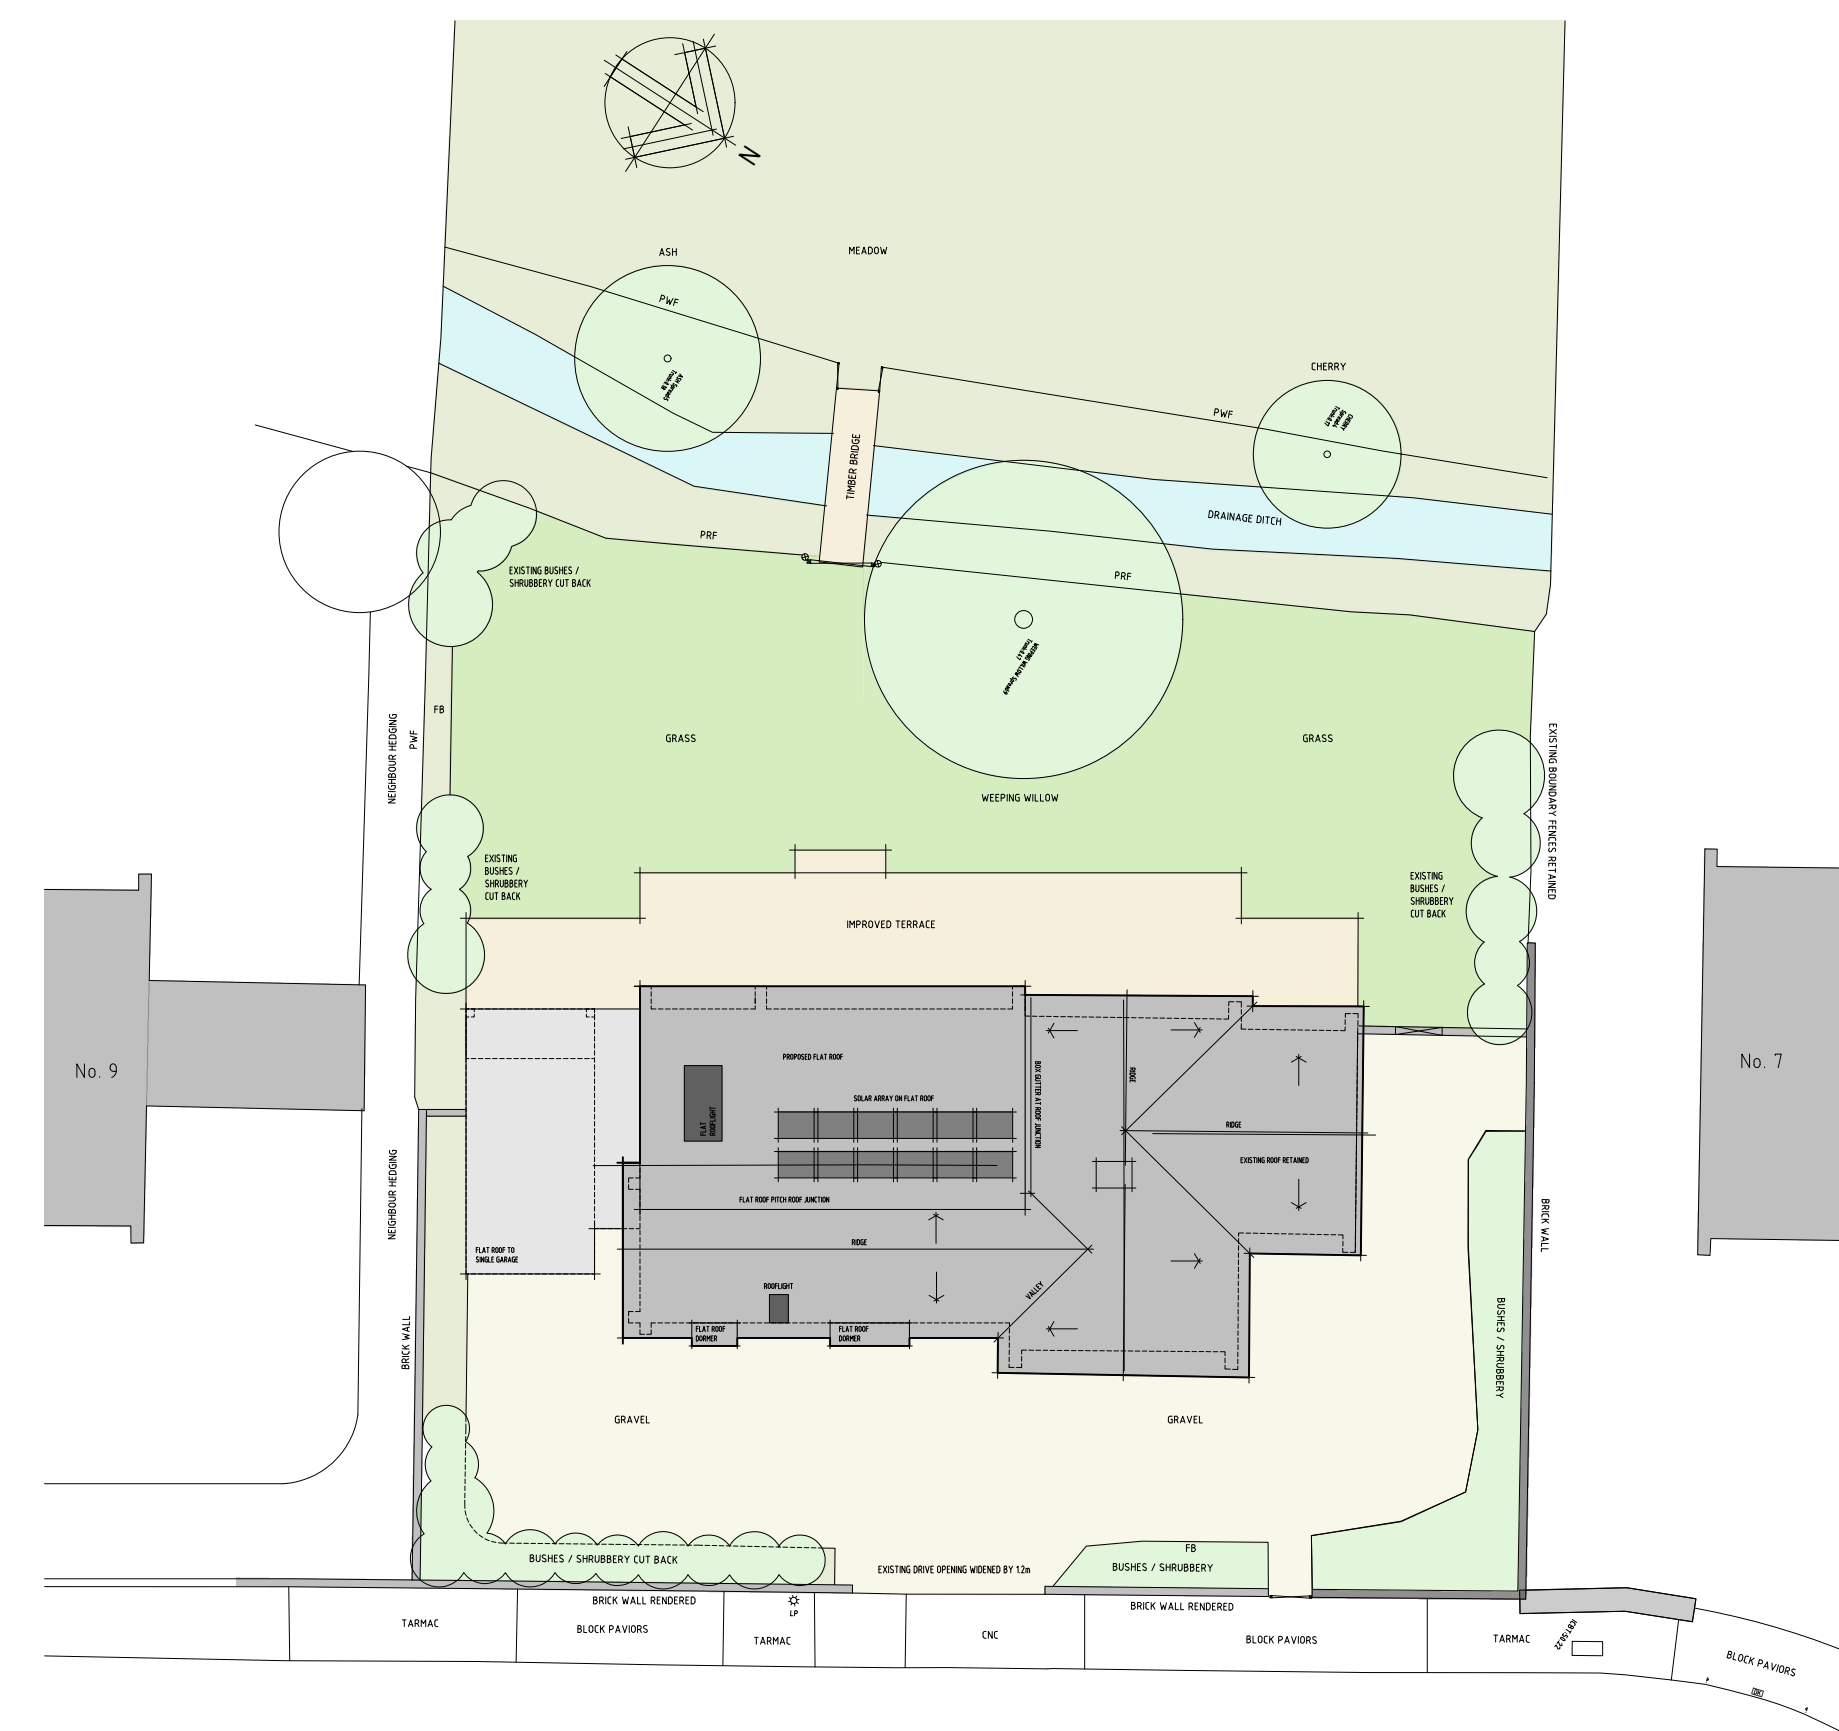

Proposed Site Plan 1:200

 

SPACE design solutions ltd.

Ivon House - High Road - Broad Chalke
Salisbury - SP5 5EH
Tel. 01722 780915 Mob. [REDACTED]
Email: [REDACTED]

Client: MR & MRS KNIGHT

Job Title: 8 ST LAWRENCE CLOSE
STRATFORD-SUB-CASTLE

Drawing Title:
PROPOSED PLANS AND ELEVATIONS

Scale: 1:100 & 1:200 @ A1

Date: APR 25 Drawn by: DAJ

Dwg. No. 541-31 Rev.