



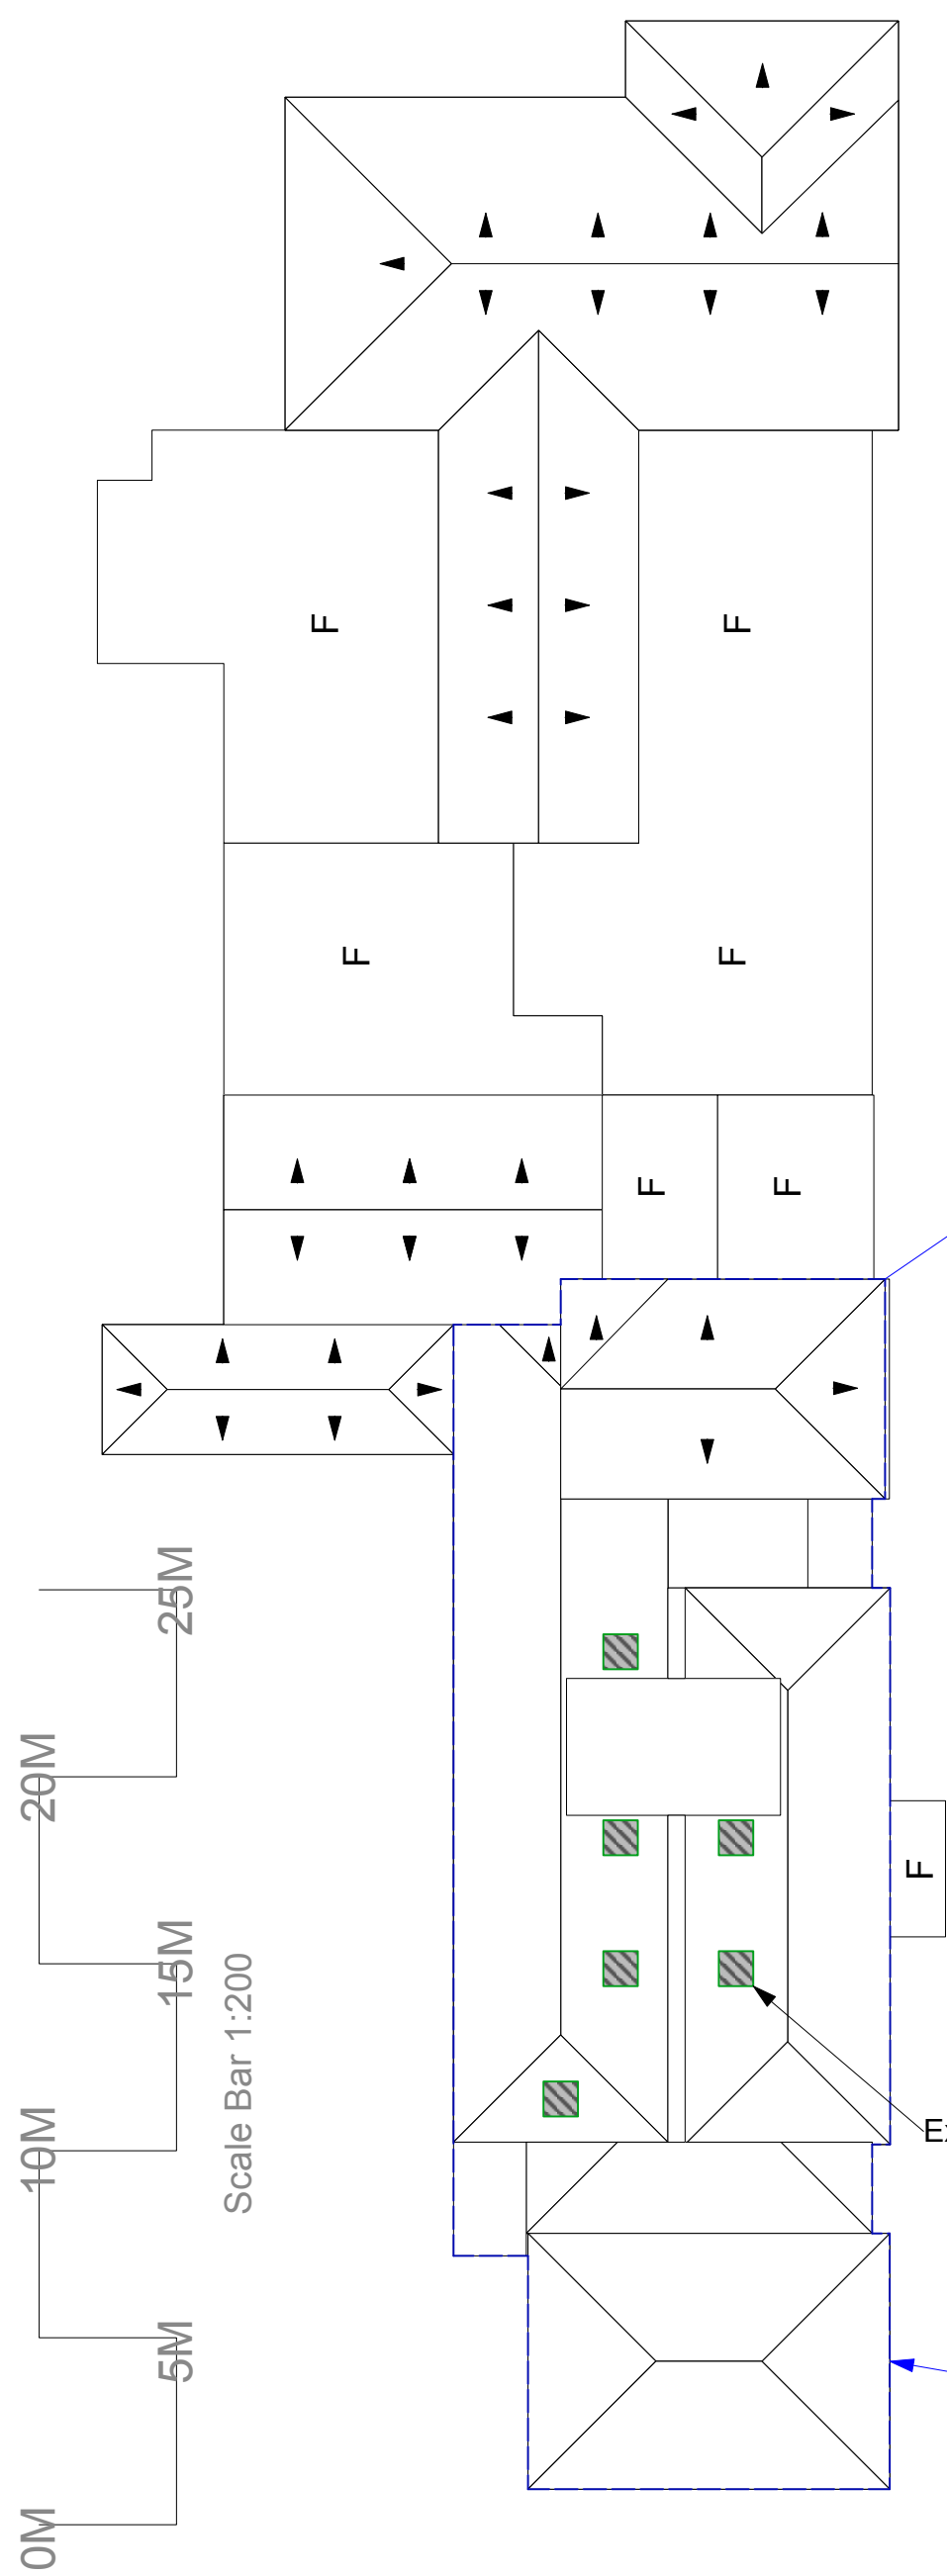

Roof Plan - Scale 1:200

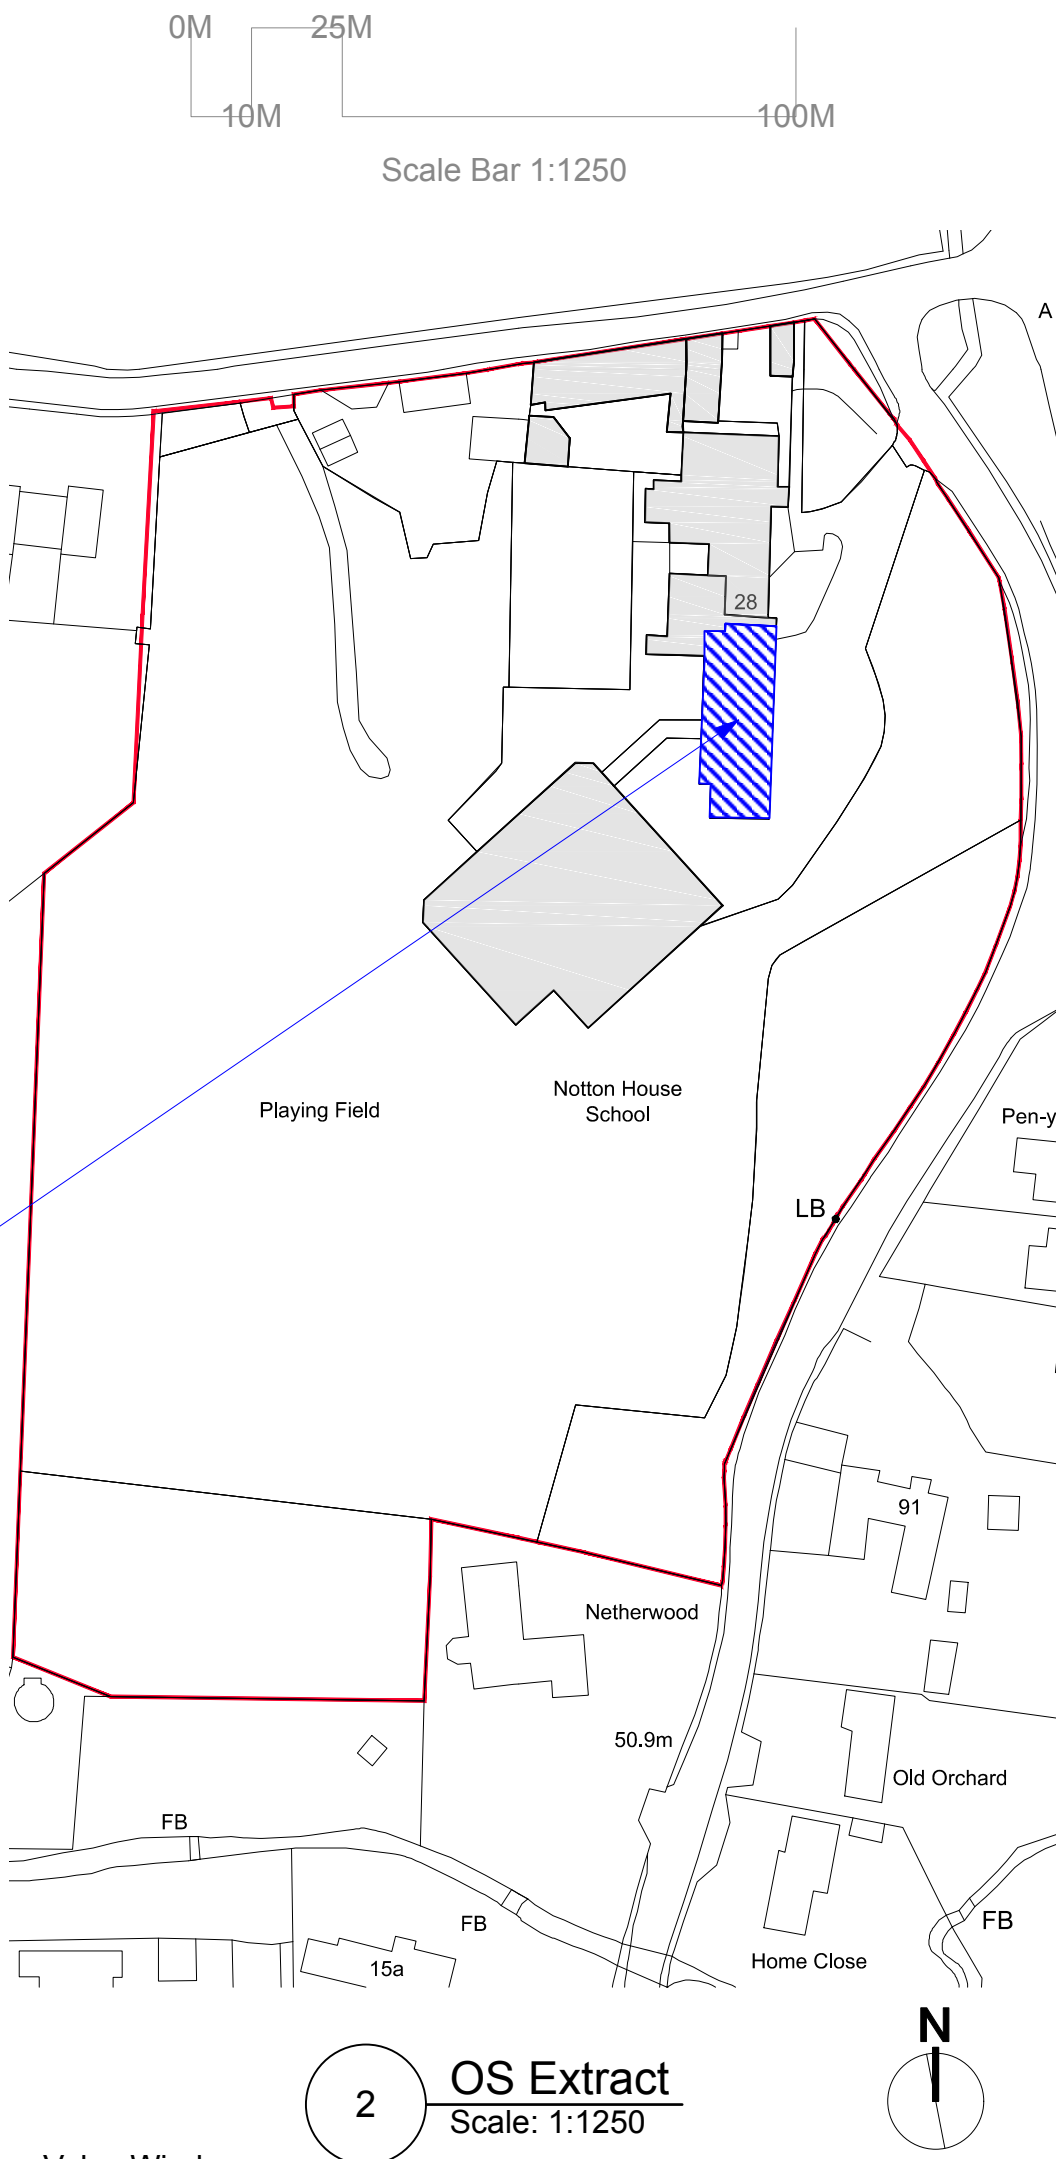

Existing Velux Windows

Proposed Phased Works