




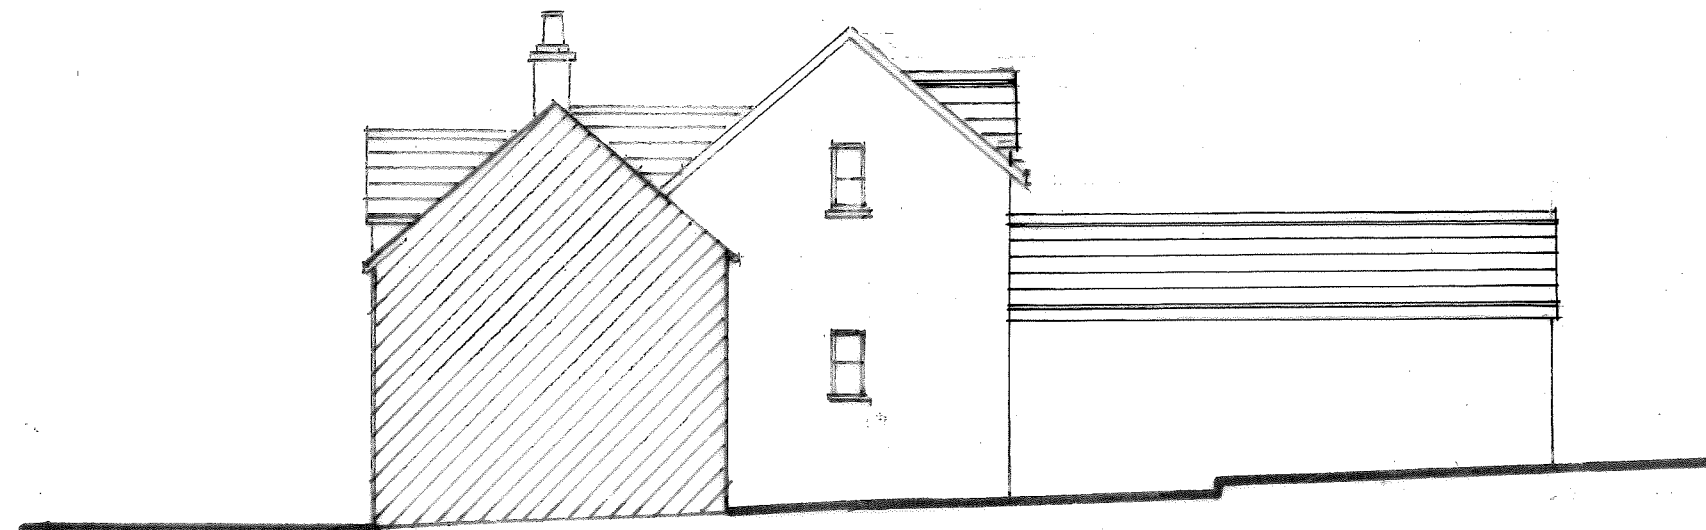

WEST ELEVATION - AS EXISTING

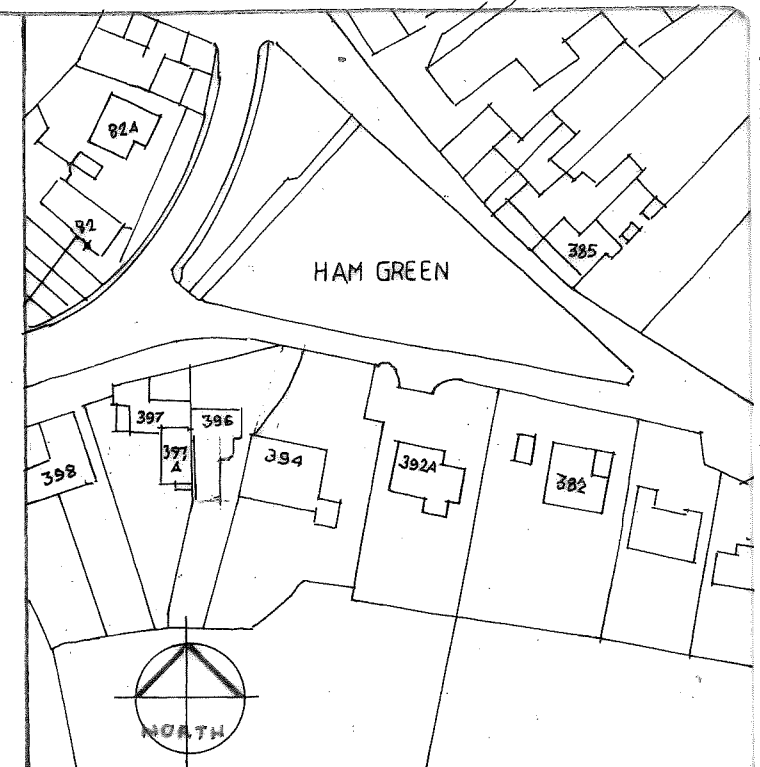

LOCATION PLAN

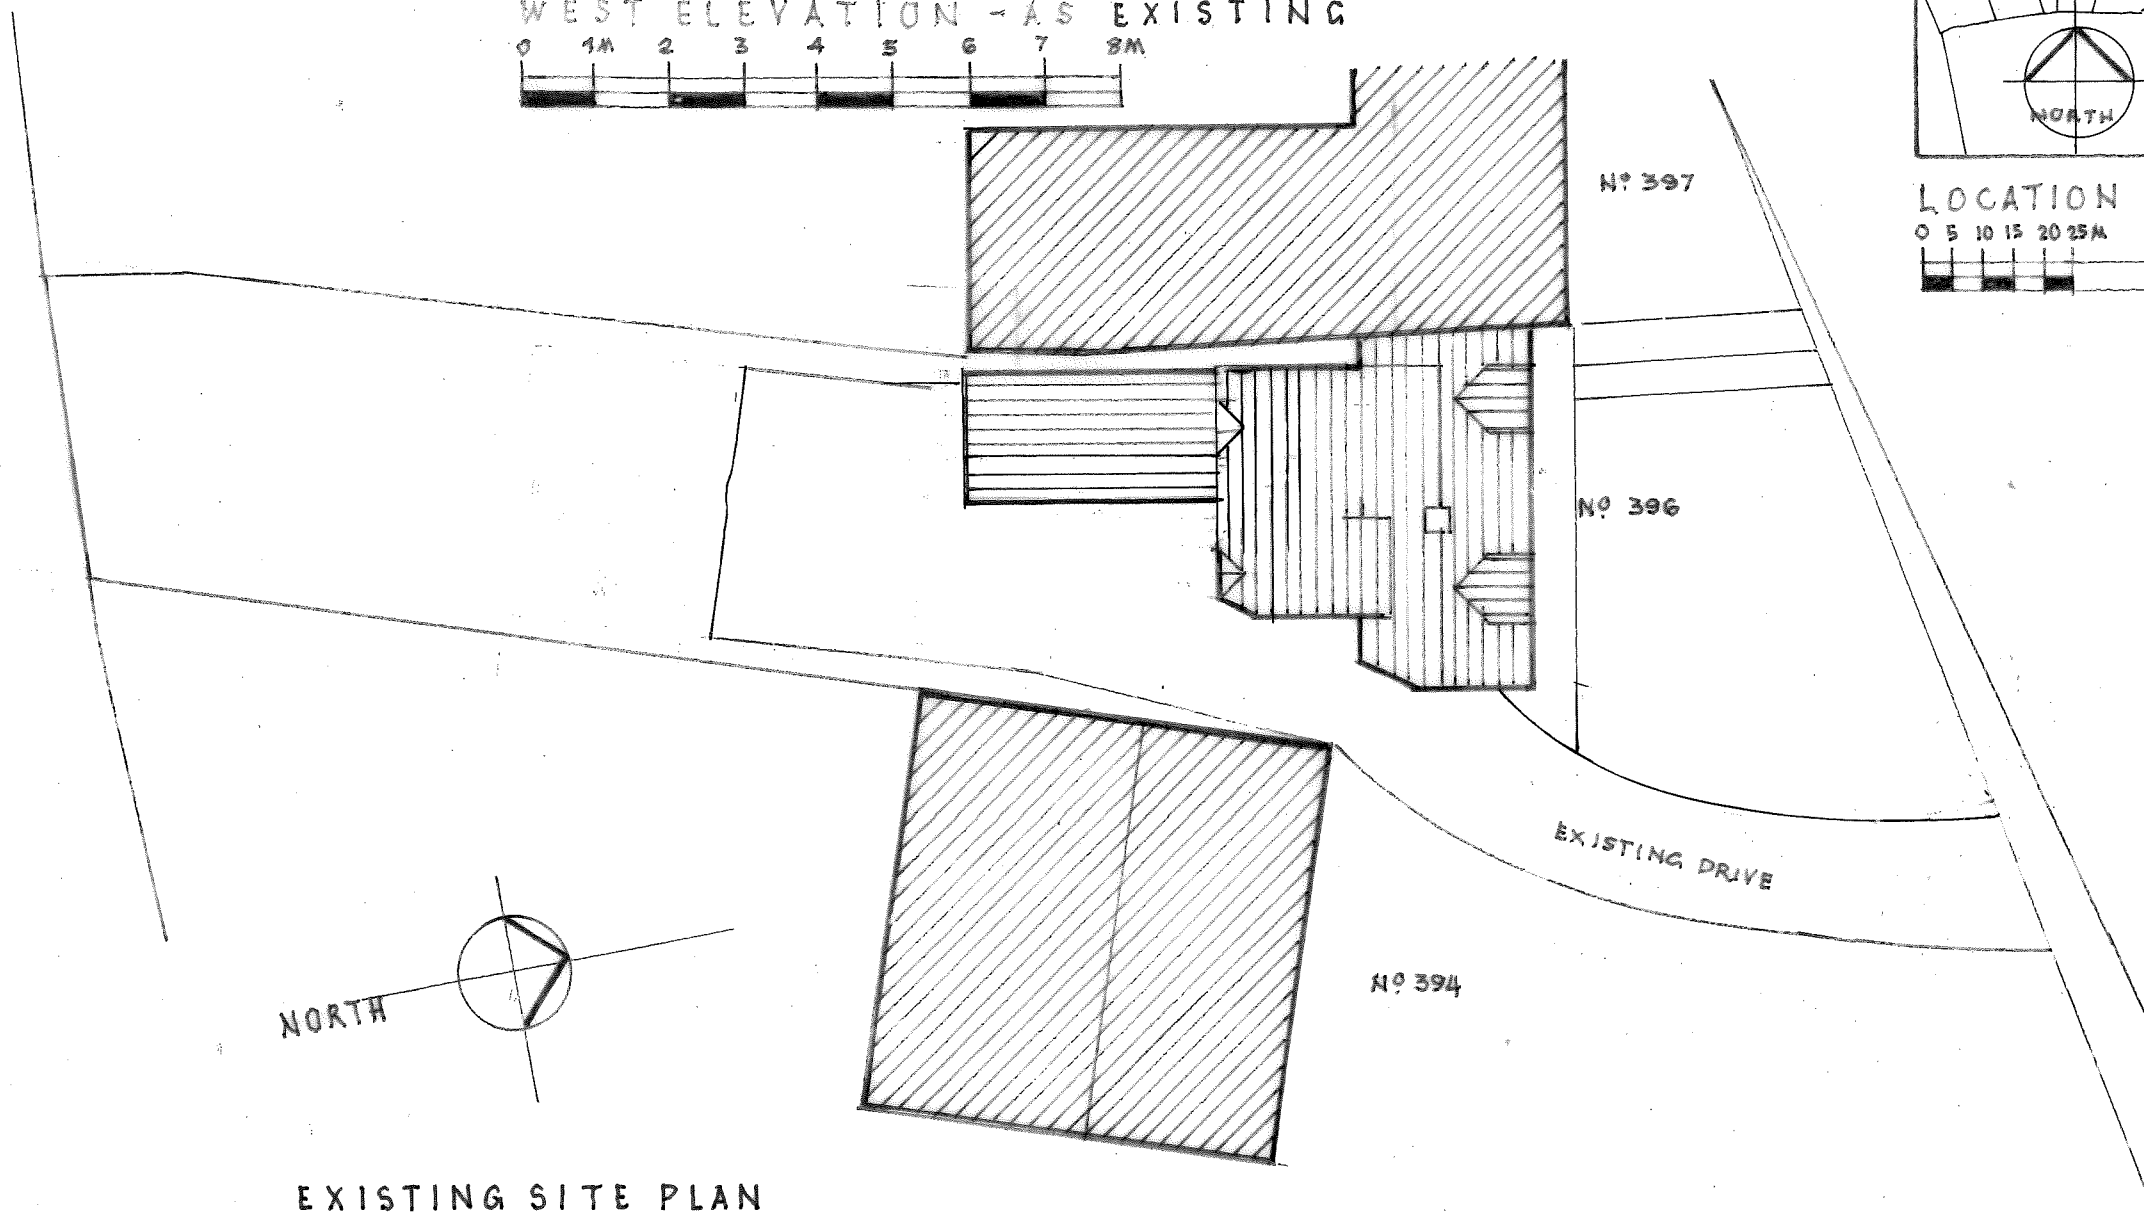


NORTH

EXISTING SITE PLAN



The Old Ride
Bath Road
Bradford on Avon
Wiltshire
Tel 01225 865220
Fax 01225 865086

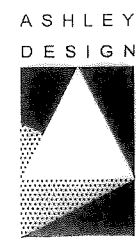

CLIENT
MR & MRS CARTER

PROJECT
396 HAM GREEN, HOLT, WILTSHIRE BA14 6PX

DRAWING TITLE
LOCATION & SITE PLANS - EXISTING WEST ELEVATION

SCALE
1:100

DRAWN
RMS

JANUARY 2026

DRAWING NUMBER
1027-03

REVISIONS
A

All rights described in Chapter IV of the Copyright Designs and Patents Act 1988 has been generally asserted © 2011 Ashley Design Associates. Contractors must check all dimensions on site. Only figured dimensions are to be worked from.