





External Lighting Reference - Astro Dunbar 160 LED Wall Light

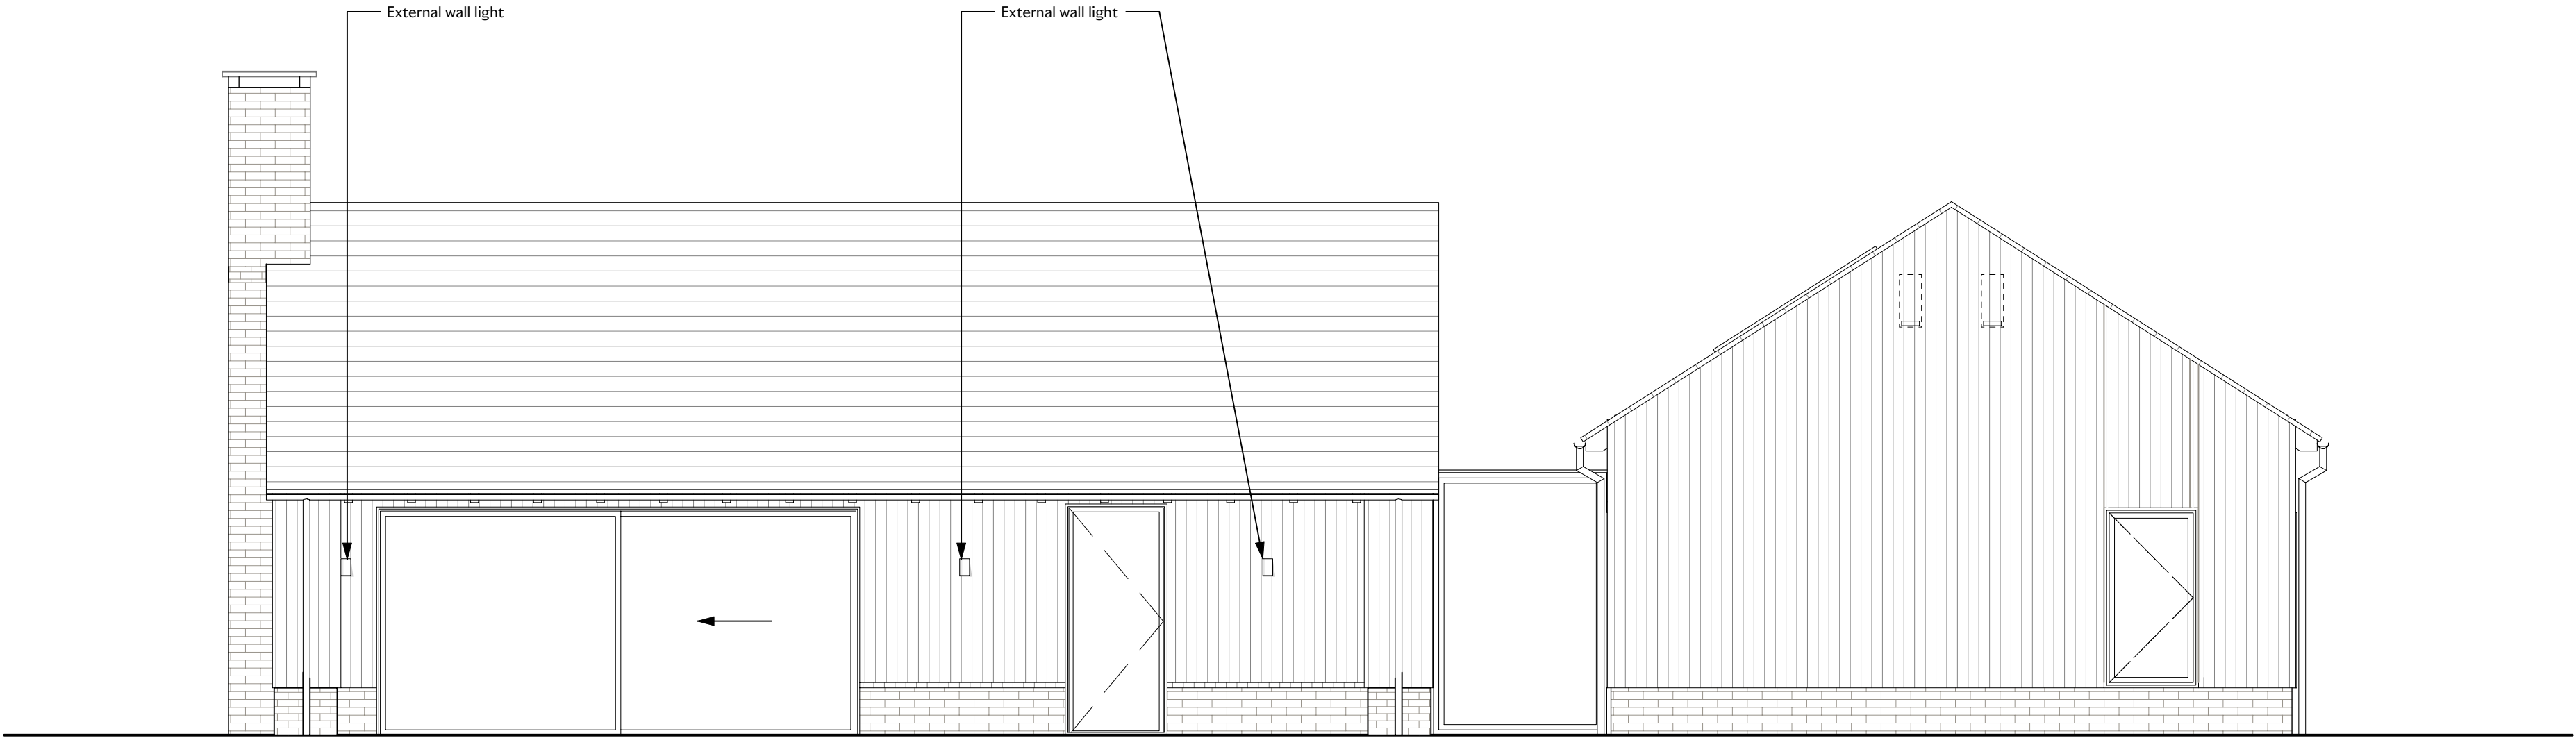


01 South Elevation  
Scale: 1:50



02 West Elevation  
Scale: 1:50

 

Notes

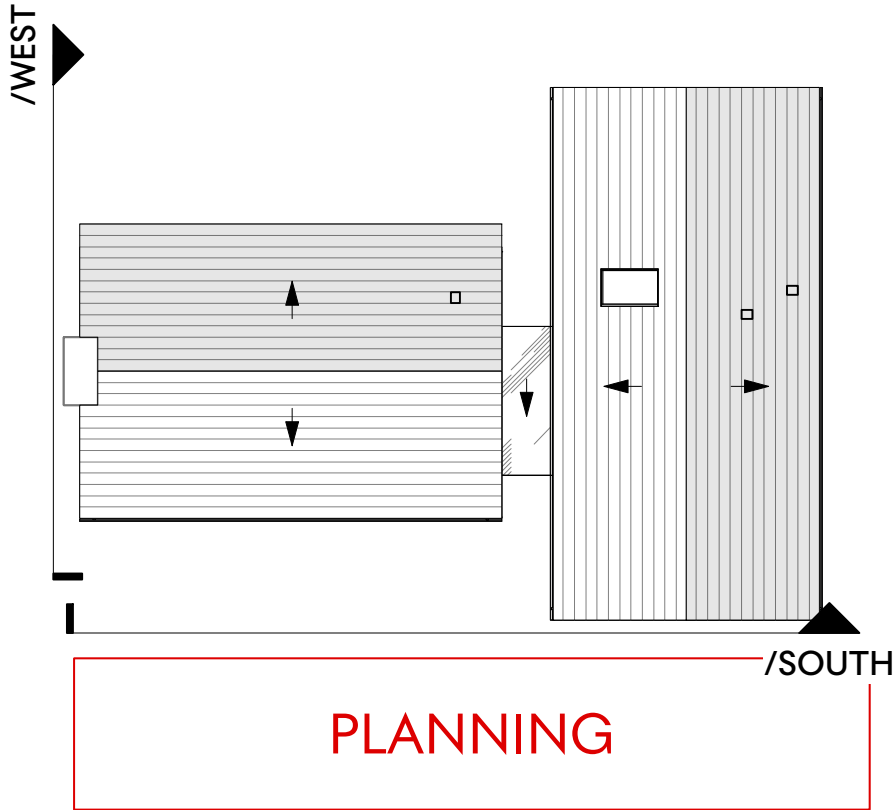

P 2 06/02/2026 ISSUED FOR PLANNING

P 1 23/07/24 ISSUED FOR PLANNING

Project

**Standen House**

Client

**Adrian and Charlotte Mackenzie**

Drawing Title

**Stable Cottage  
Proposed South & West Elevation**

Scale Date Created

**1:50 A1**

Drawing Number

**22013-SC-346**

Revision Date Revised

**P2 06/02/2026**

Drawn By Checked By

**CM SD**

Do not scale from drawing, all dimensions to be checked on site. Report omissions and discrepancies to the architect immediately.

**M I C H A E L I S  
B O Y D .**

**Michaelis Boyd Associates**  
108 Palace Gardens Terrace  
London W8 4RT

+44 (0)20 7221 1237  
hello@michaelisboyd.com  
michaelisboyd.com