


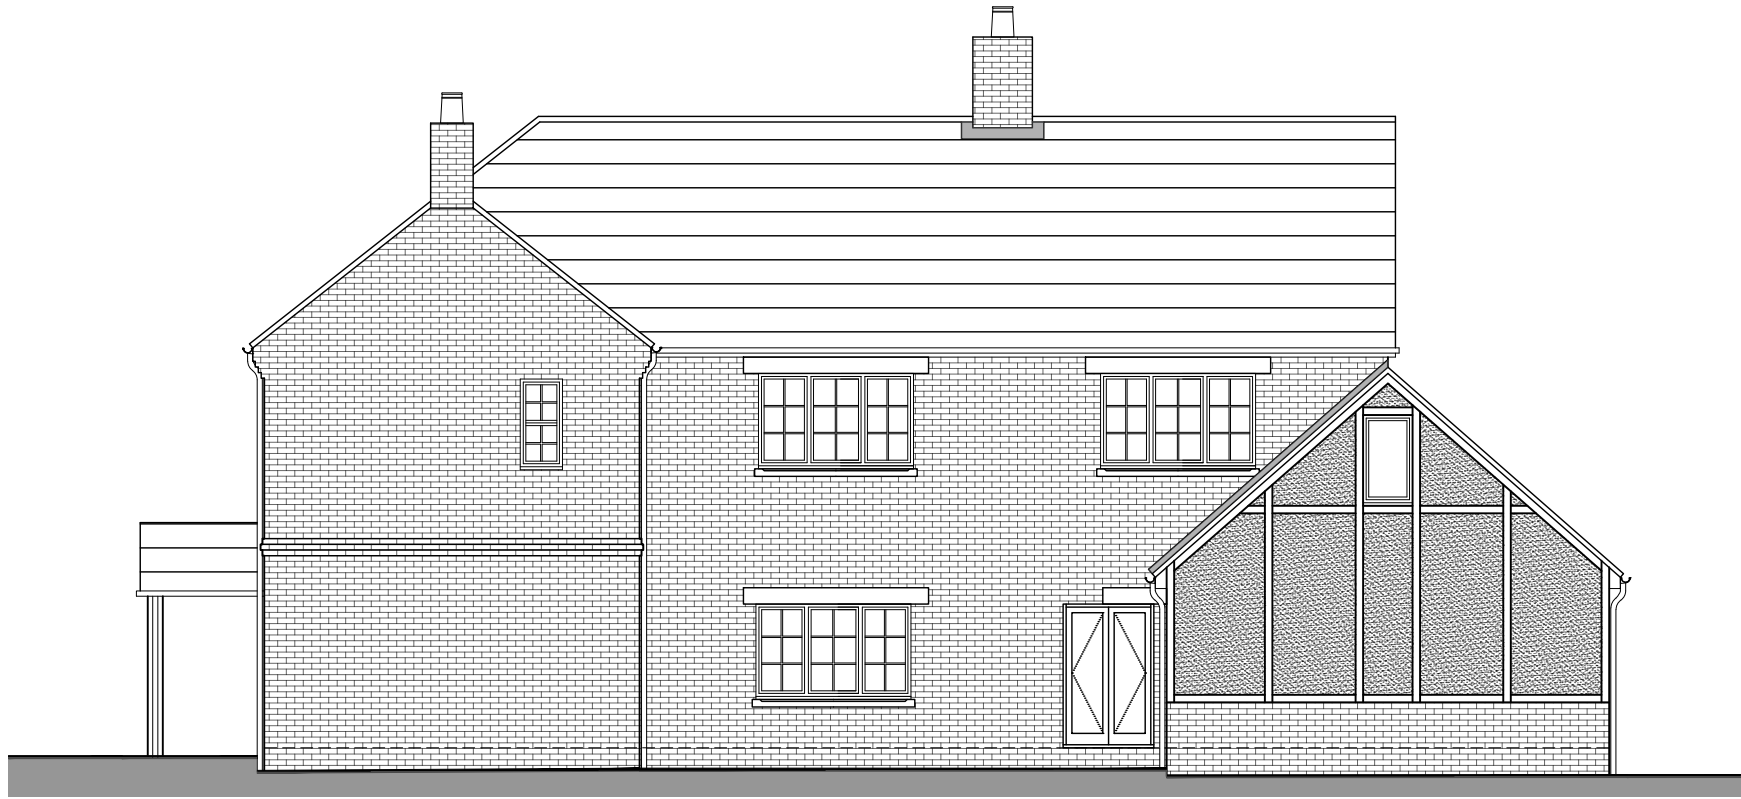

Existing Rear Elevation (North)



Existing Side Elevation (East)

EXISTING MATERIALS

WALLS
Ground floor render (North)
Office oak frame and render boards
Facing brick where indicated

ROOF
Concrete interlocking roof tiles

WINDOWS
White UPVC double glazed windows
White UPVC double glazed sash windows with horizontal and vertical bars
Concrete heads and cills where indicated
Splayed brick heads where indicated

DOORS
White UPVC double glazed patio doors
Green timber glazed external doors

PORCH
Pitched roof with concrete tiles
Oak vertical posts
Green timber cladding at front

GUTTERS & DOWNPIPES
Black UPVC half round gutters
Black UPVC round downpipes

SOFFITS & FASCIAS
Painted green timber soffits & fascias

Rev.	Description.	Date.	Initial.
Drawings Produced By:			
		Épure Design Ltd Studio 11a Greenway Farm Bath Road Wick BS30 5RL Tel: 01173 258 852 www.epure-design.co.uk	
Client:		Mr & Mrs Sealy	
Project:		Whitelands Cottage, Kington Langley, SN15 5PD	
Drawing Title:		Exisiting Rear & Side Elevations	
Scale:		1:100	
Date:		Nov 25	
Drawn:		MF	
Checked:		LB	
Drawing No:		1403 / PL / 04	
Revision:		-	