






External Lighting Reference - *Astro Dunbar 160 LED Wall Light*

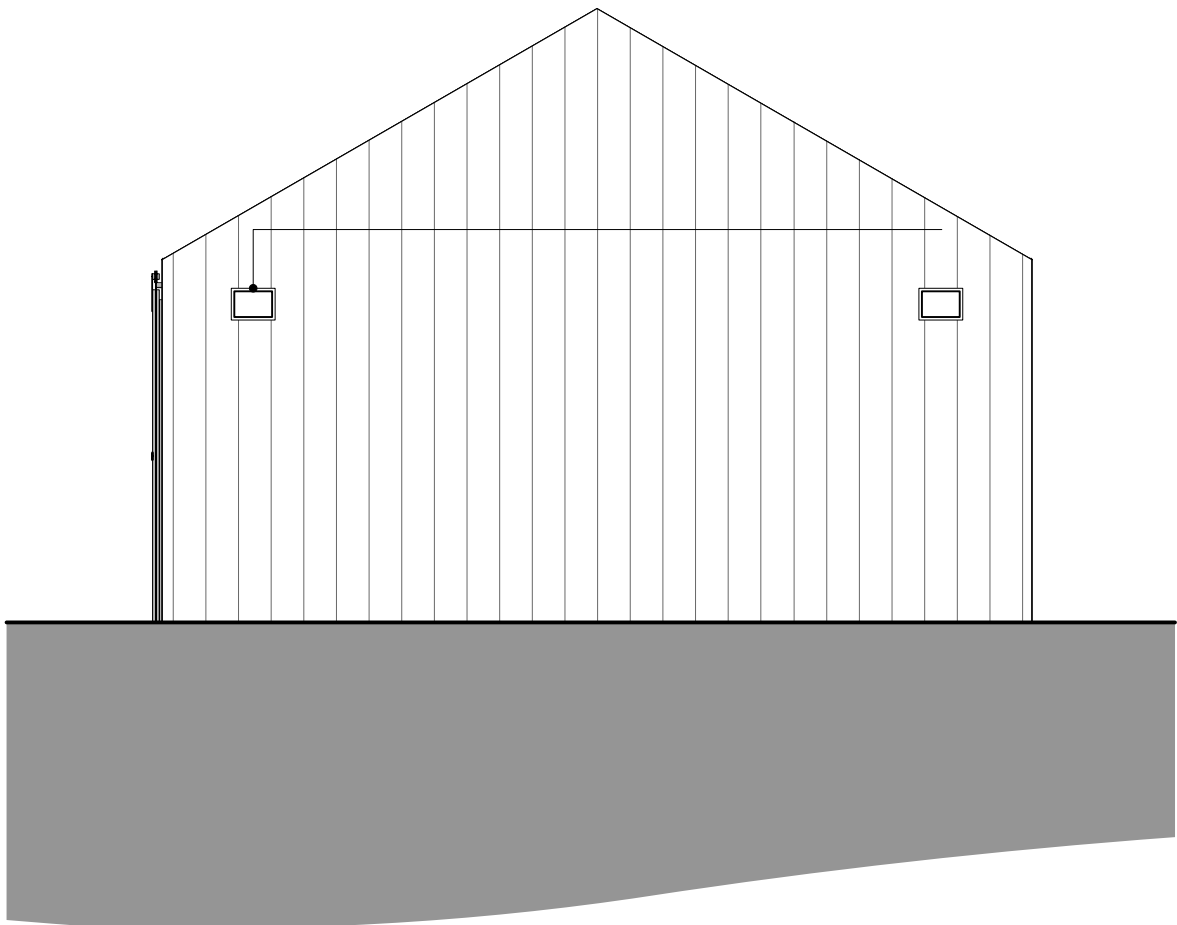


North Elevation
Scale: 1:50

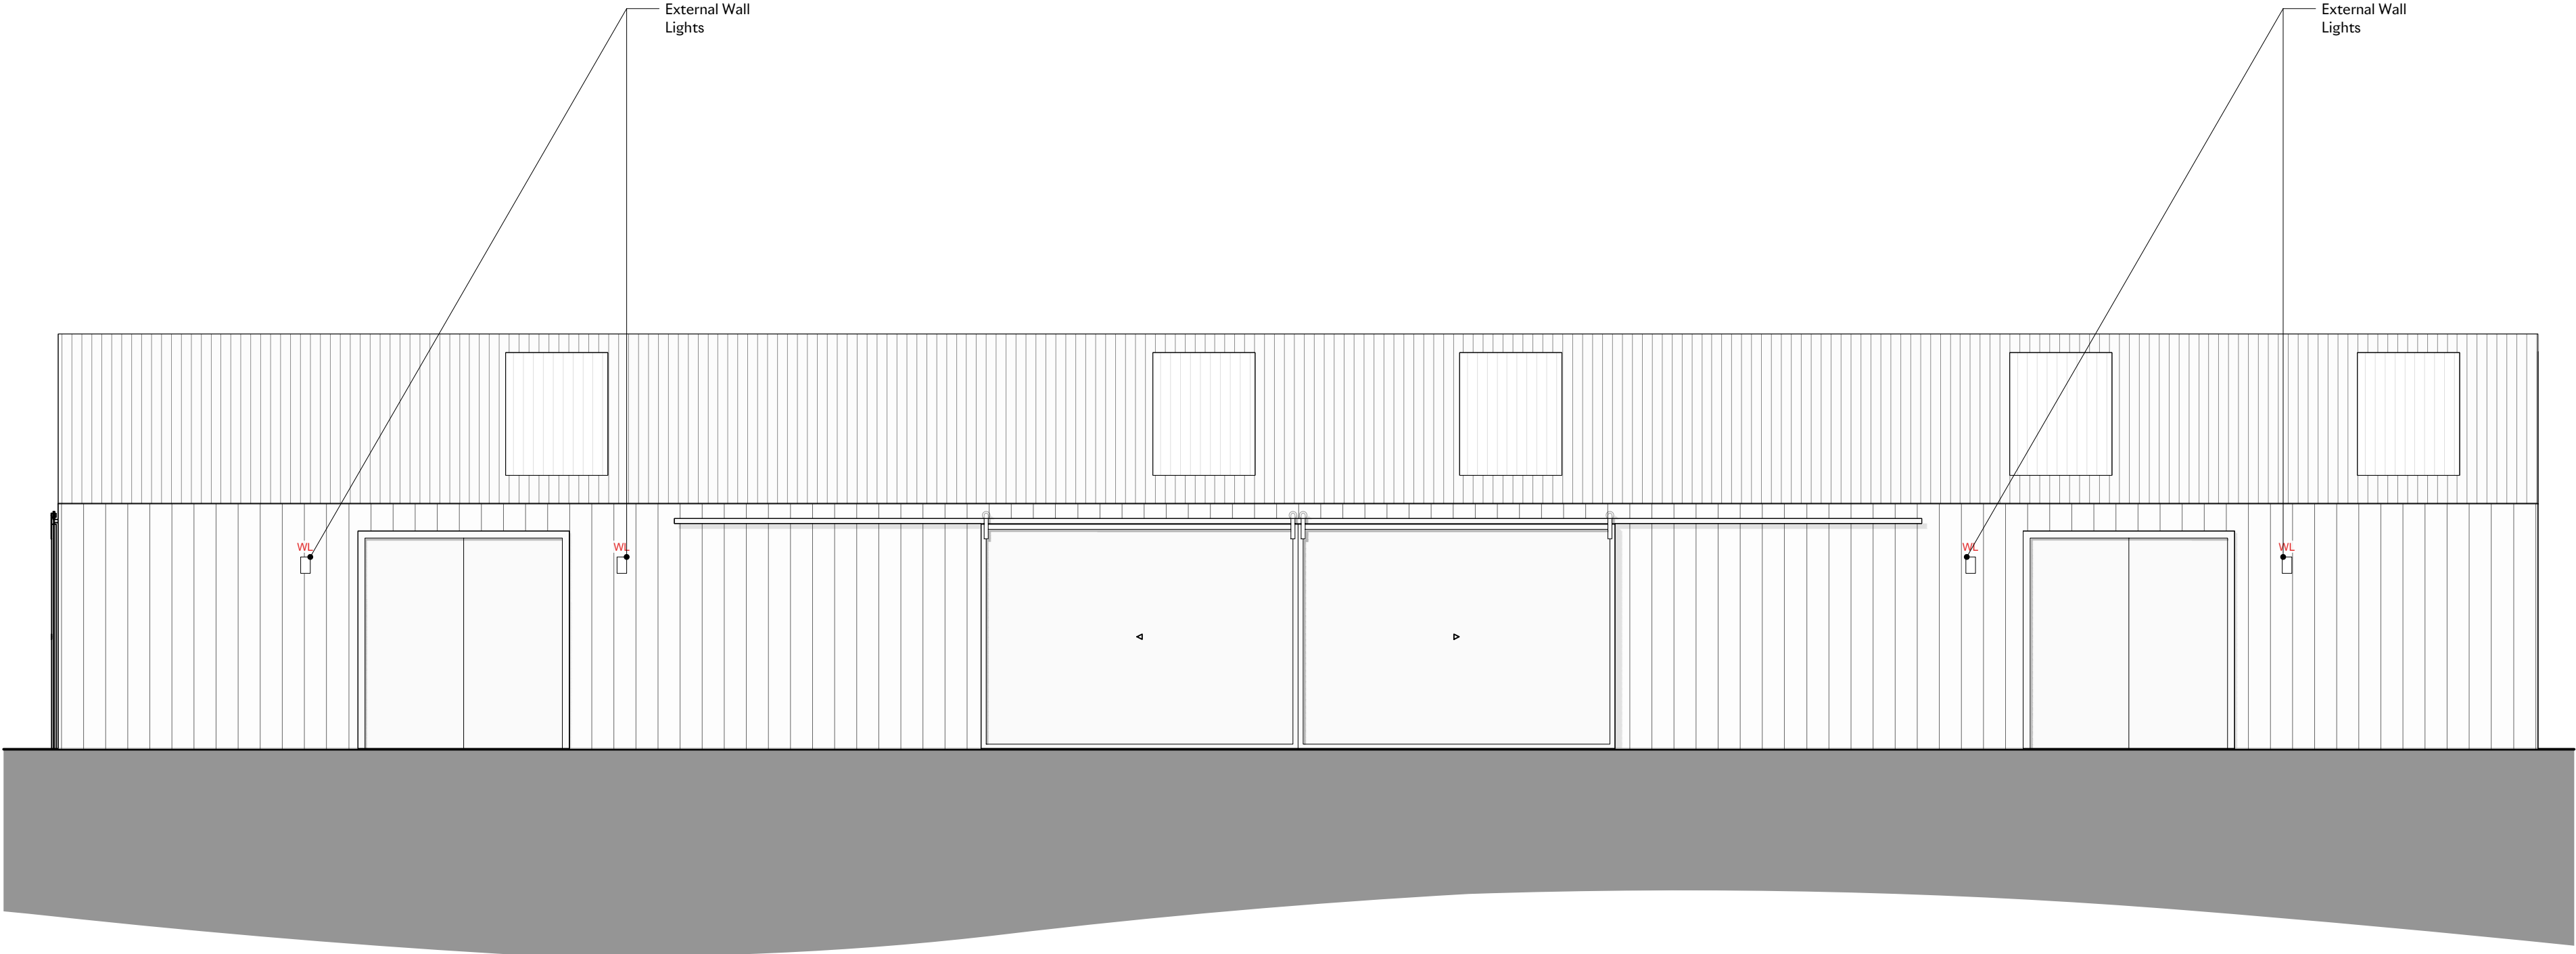

East Elevation
Scale: 1:50

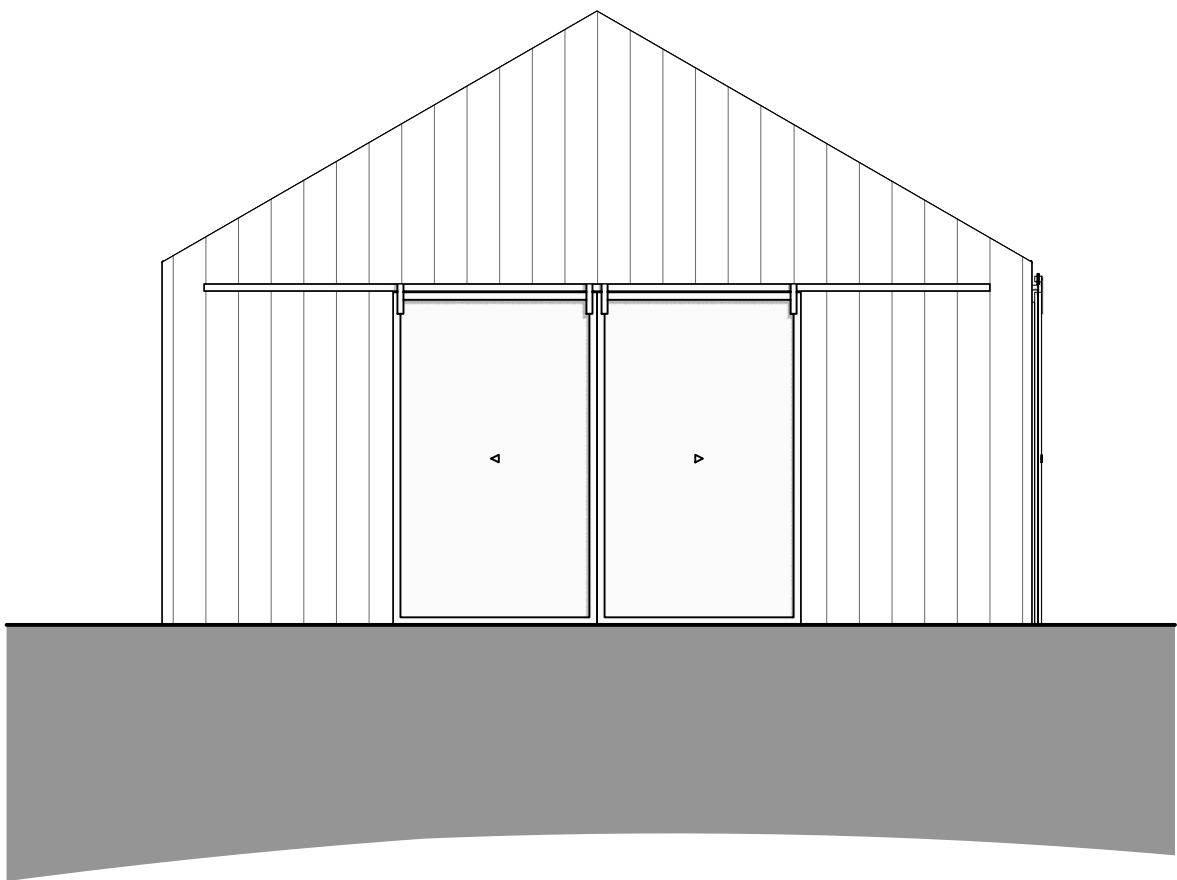


South Elevation
Scale: 1:50

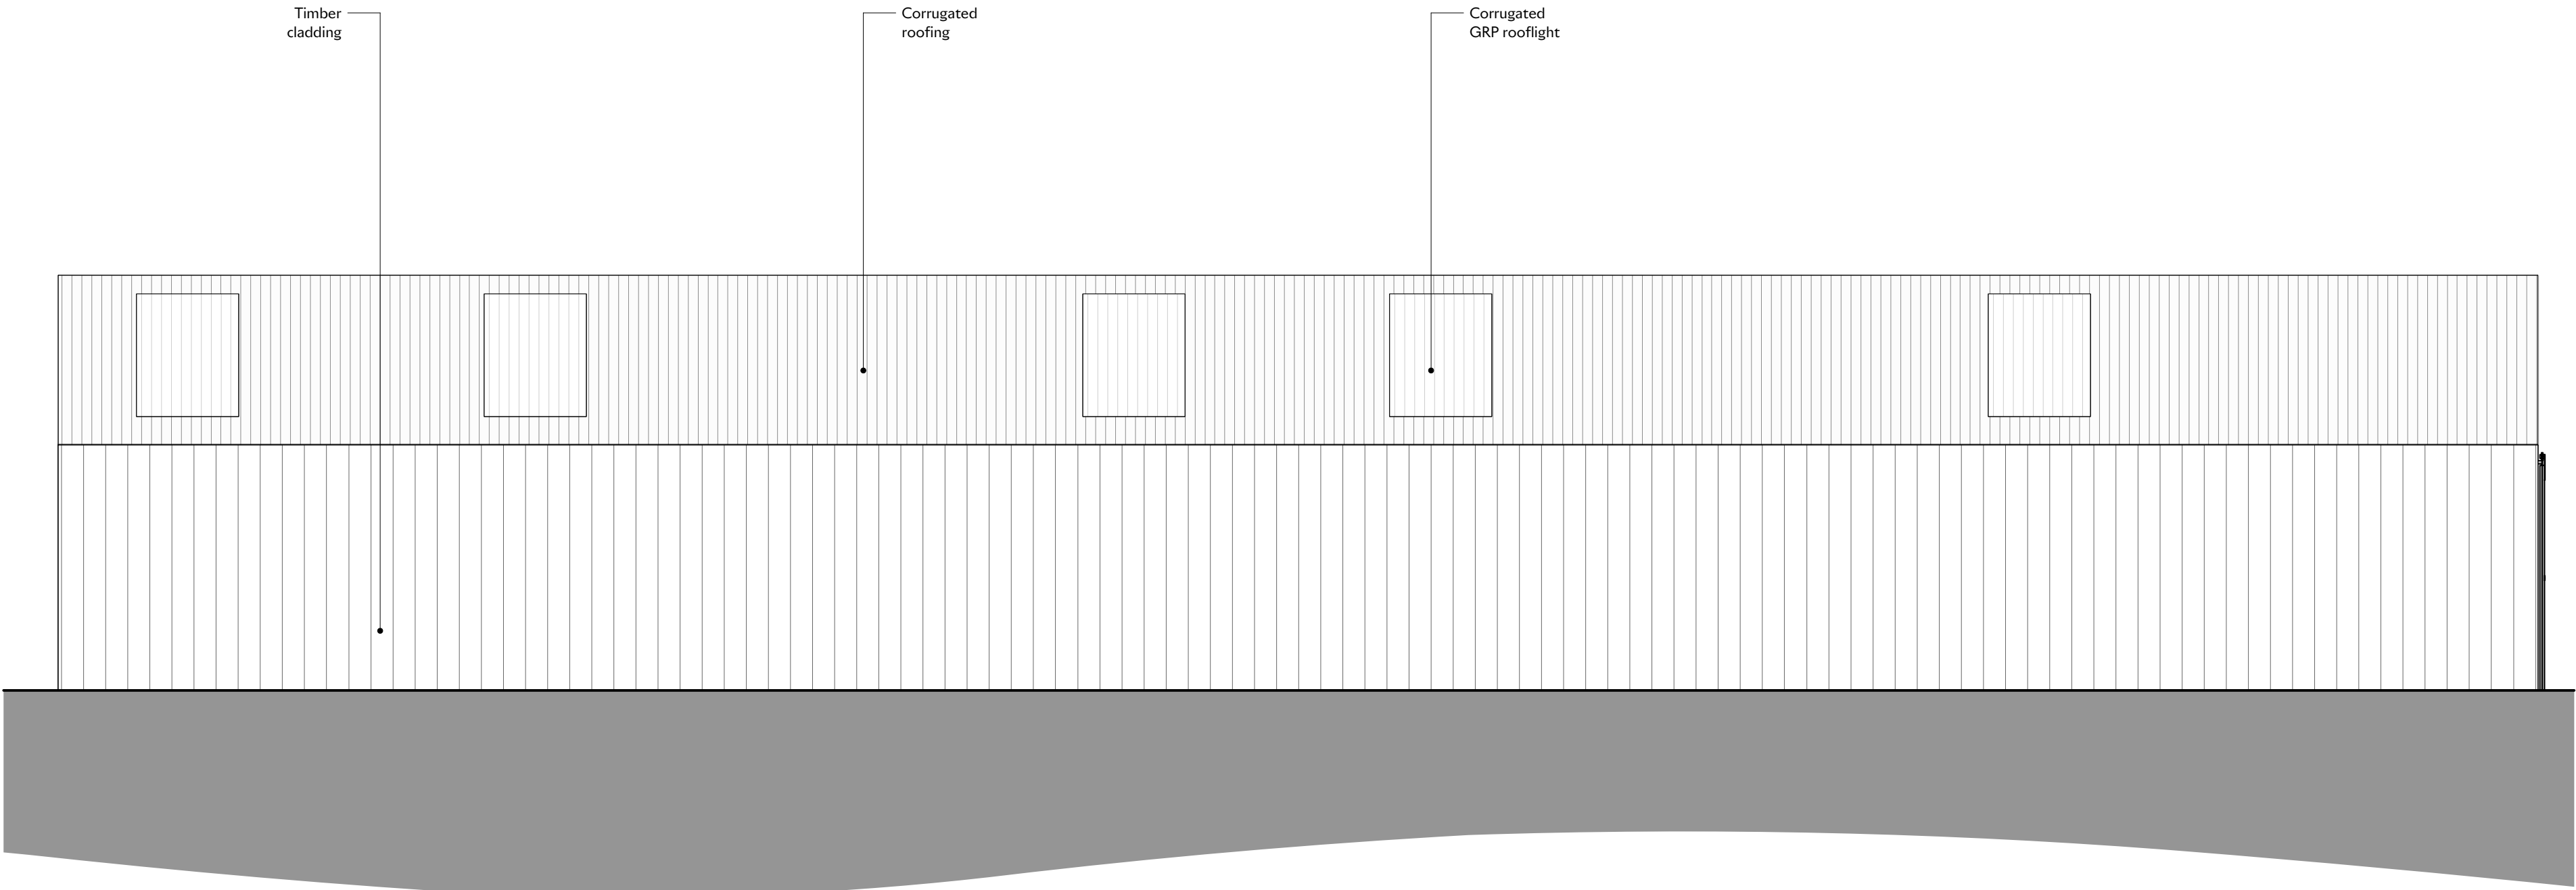

West Elevation
Scale: 1:50



Notes

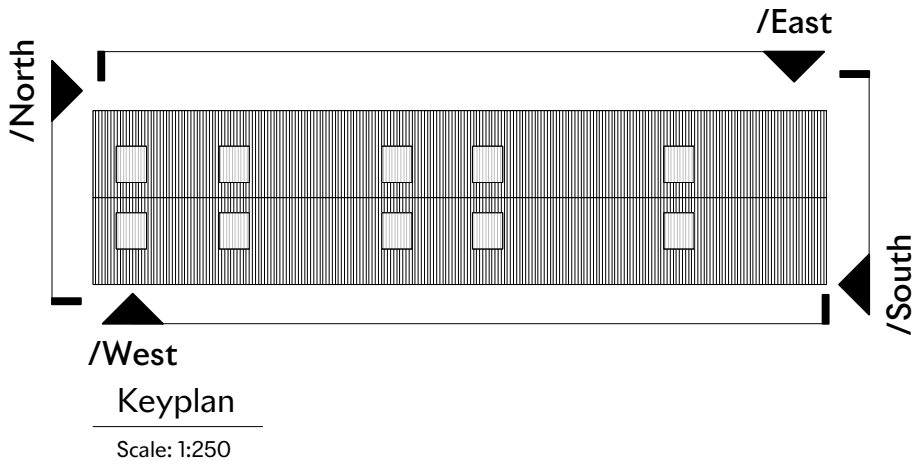

PLANNING

P 3 06/02/2026 ISSUED FOR PLANNING
P 2 29/11/2023 ISSUED FOR PLANNING
P 1 14/07/23 ISSUED FOR PLANNING

Project
Standen House
Client
Adrian and Charlotte Mackenzie
Drawing Title
**Workshop
Proposed Elevations**

Scale	Date Created
1:50	A1

Drawing Number
22013-350

Revision	Date Revised
P3	06/02/2026

Drawn By	Checked By
CB	SD

Do not scale from drawing, all dimensions to be checked on site. Report omissions and discrepancies to the architect immediately.

**MICHAELIS
BOYD .**

Michaelis Boyd Associates
108 Palace Gardens Terrace
London W8 4RT

+44 (0)20 7221 1237
hello@michaelisboyd.com
michaelisboyd.com