


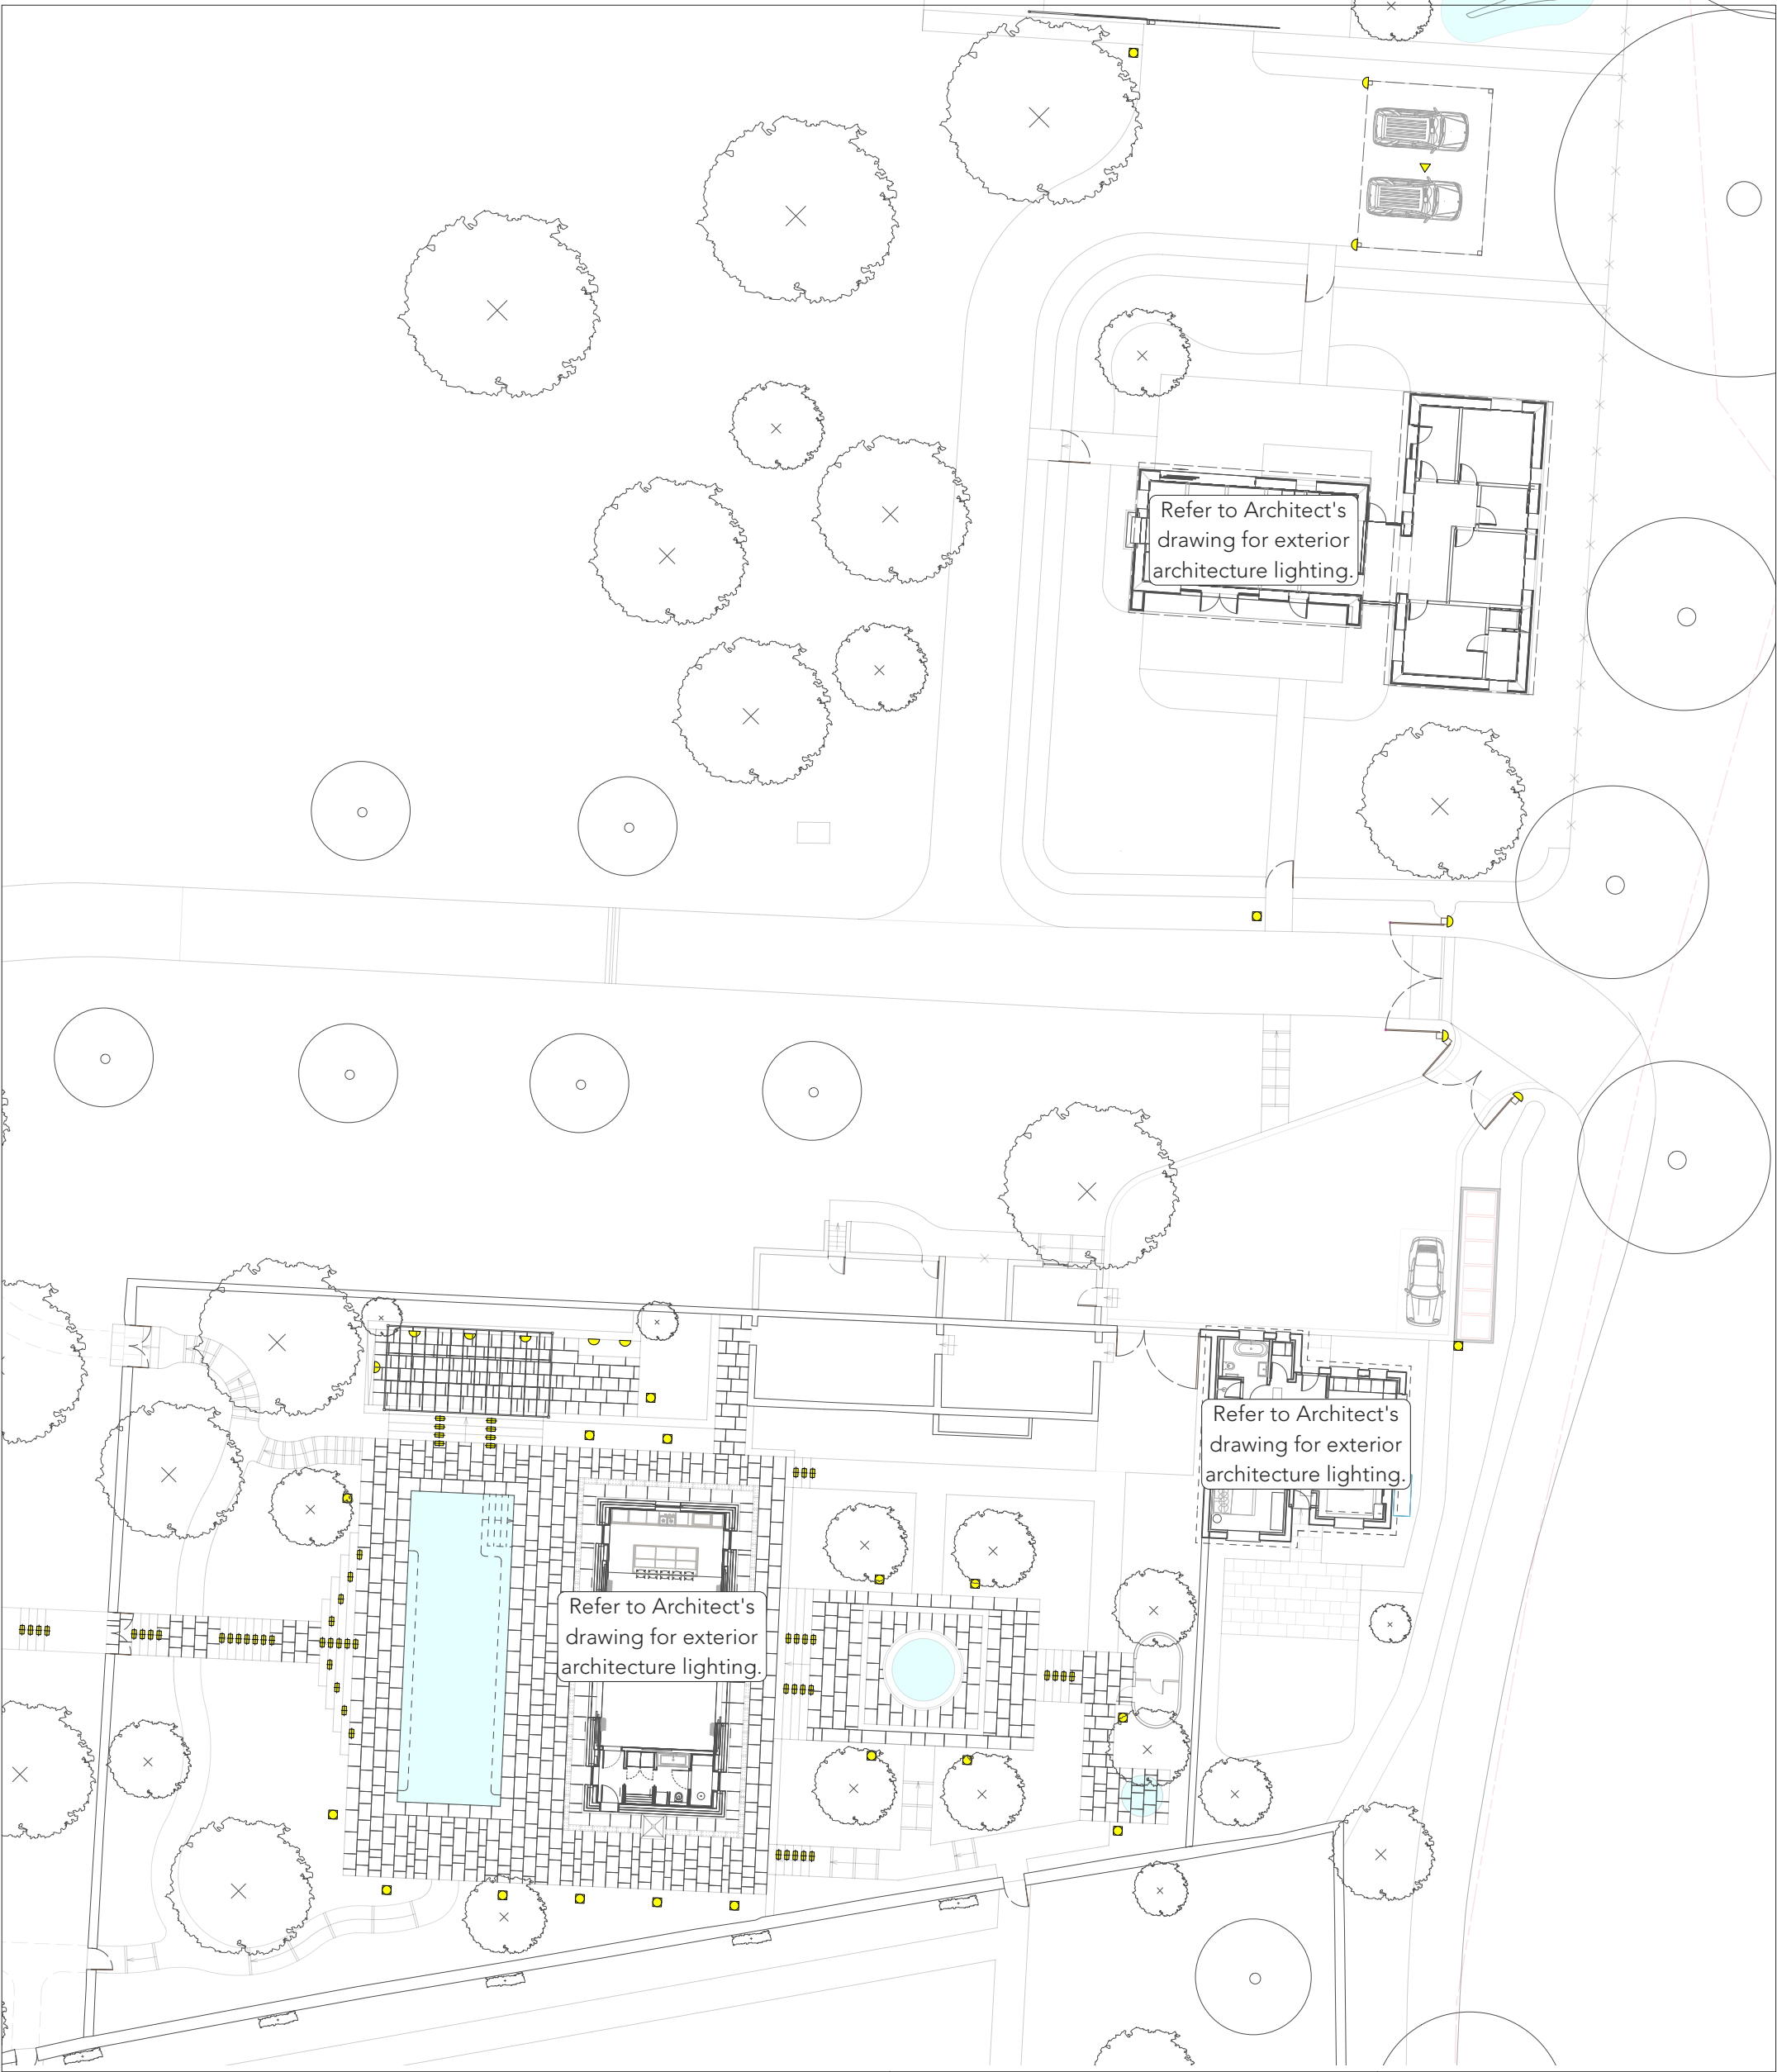

All dimensions and sizes to be verified by the Contractor on site. Any discrepancies to be verified with the Landscape Architect before work proceeds. No dimensions to be scaled from this drawing. Contractors must work to figured dimensions. © This drawing is subject to copyright of Urquhart & Hunt, in accordance with our standard terms and conditions. Where an Ordnance Survey Drawing is shown on this drawing, it is re-produced under Crown copyright © All rights reserved.

URQUHART & HUNT
Landscape design & Ecological restoration

Unit 1 West End, Bruton, Somerset, BA10 0BQ
+44 (0) 1373 888 720
studio@urquharthunt.com www.urquharthunt.com

Standen House
Charlotte and Adrian Mackenzie

Phase 1 and Courtyard - Lighting Plan
For Planning Submittal

UH-344

501

Scale: 1:300 @ A3

Revision:	/
Original Date of Issue:	03/02/2026
Created by:	GH
Checked by:	OK

Key

- Mighty Mousehole Wall Light
- Wink ip67 Eyelid Light - Bronze
- Charlston Spreadlight - Solid Brass
- Power Point
- Ducting

