



KEY TO LIGHTING SYMBOLS	
EX 	WALL LIGHT - EXTERNAL <i>Original BTC Davy 7680 in Bronze finish</i>

Notes

REFER TO SITE PLAN FOR EXTERNAL LANDSCAPE LIGHTING

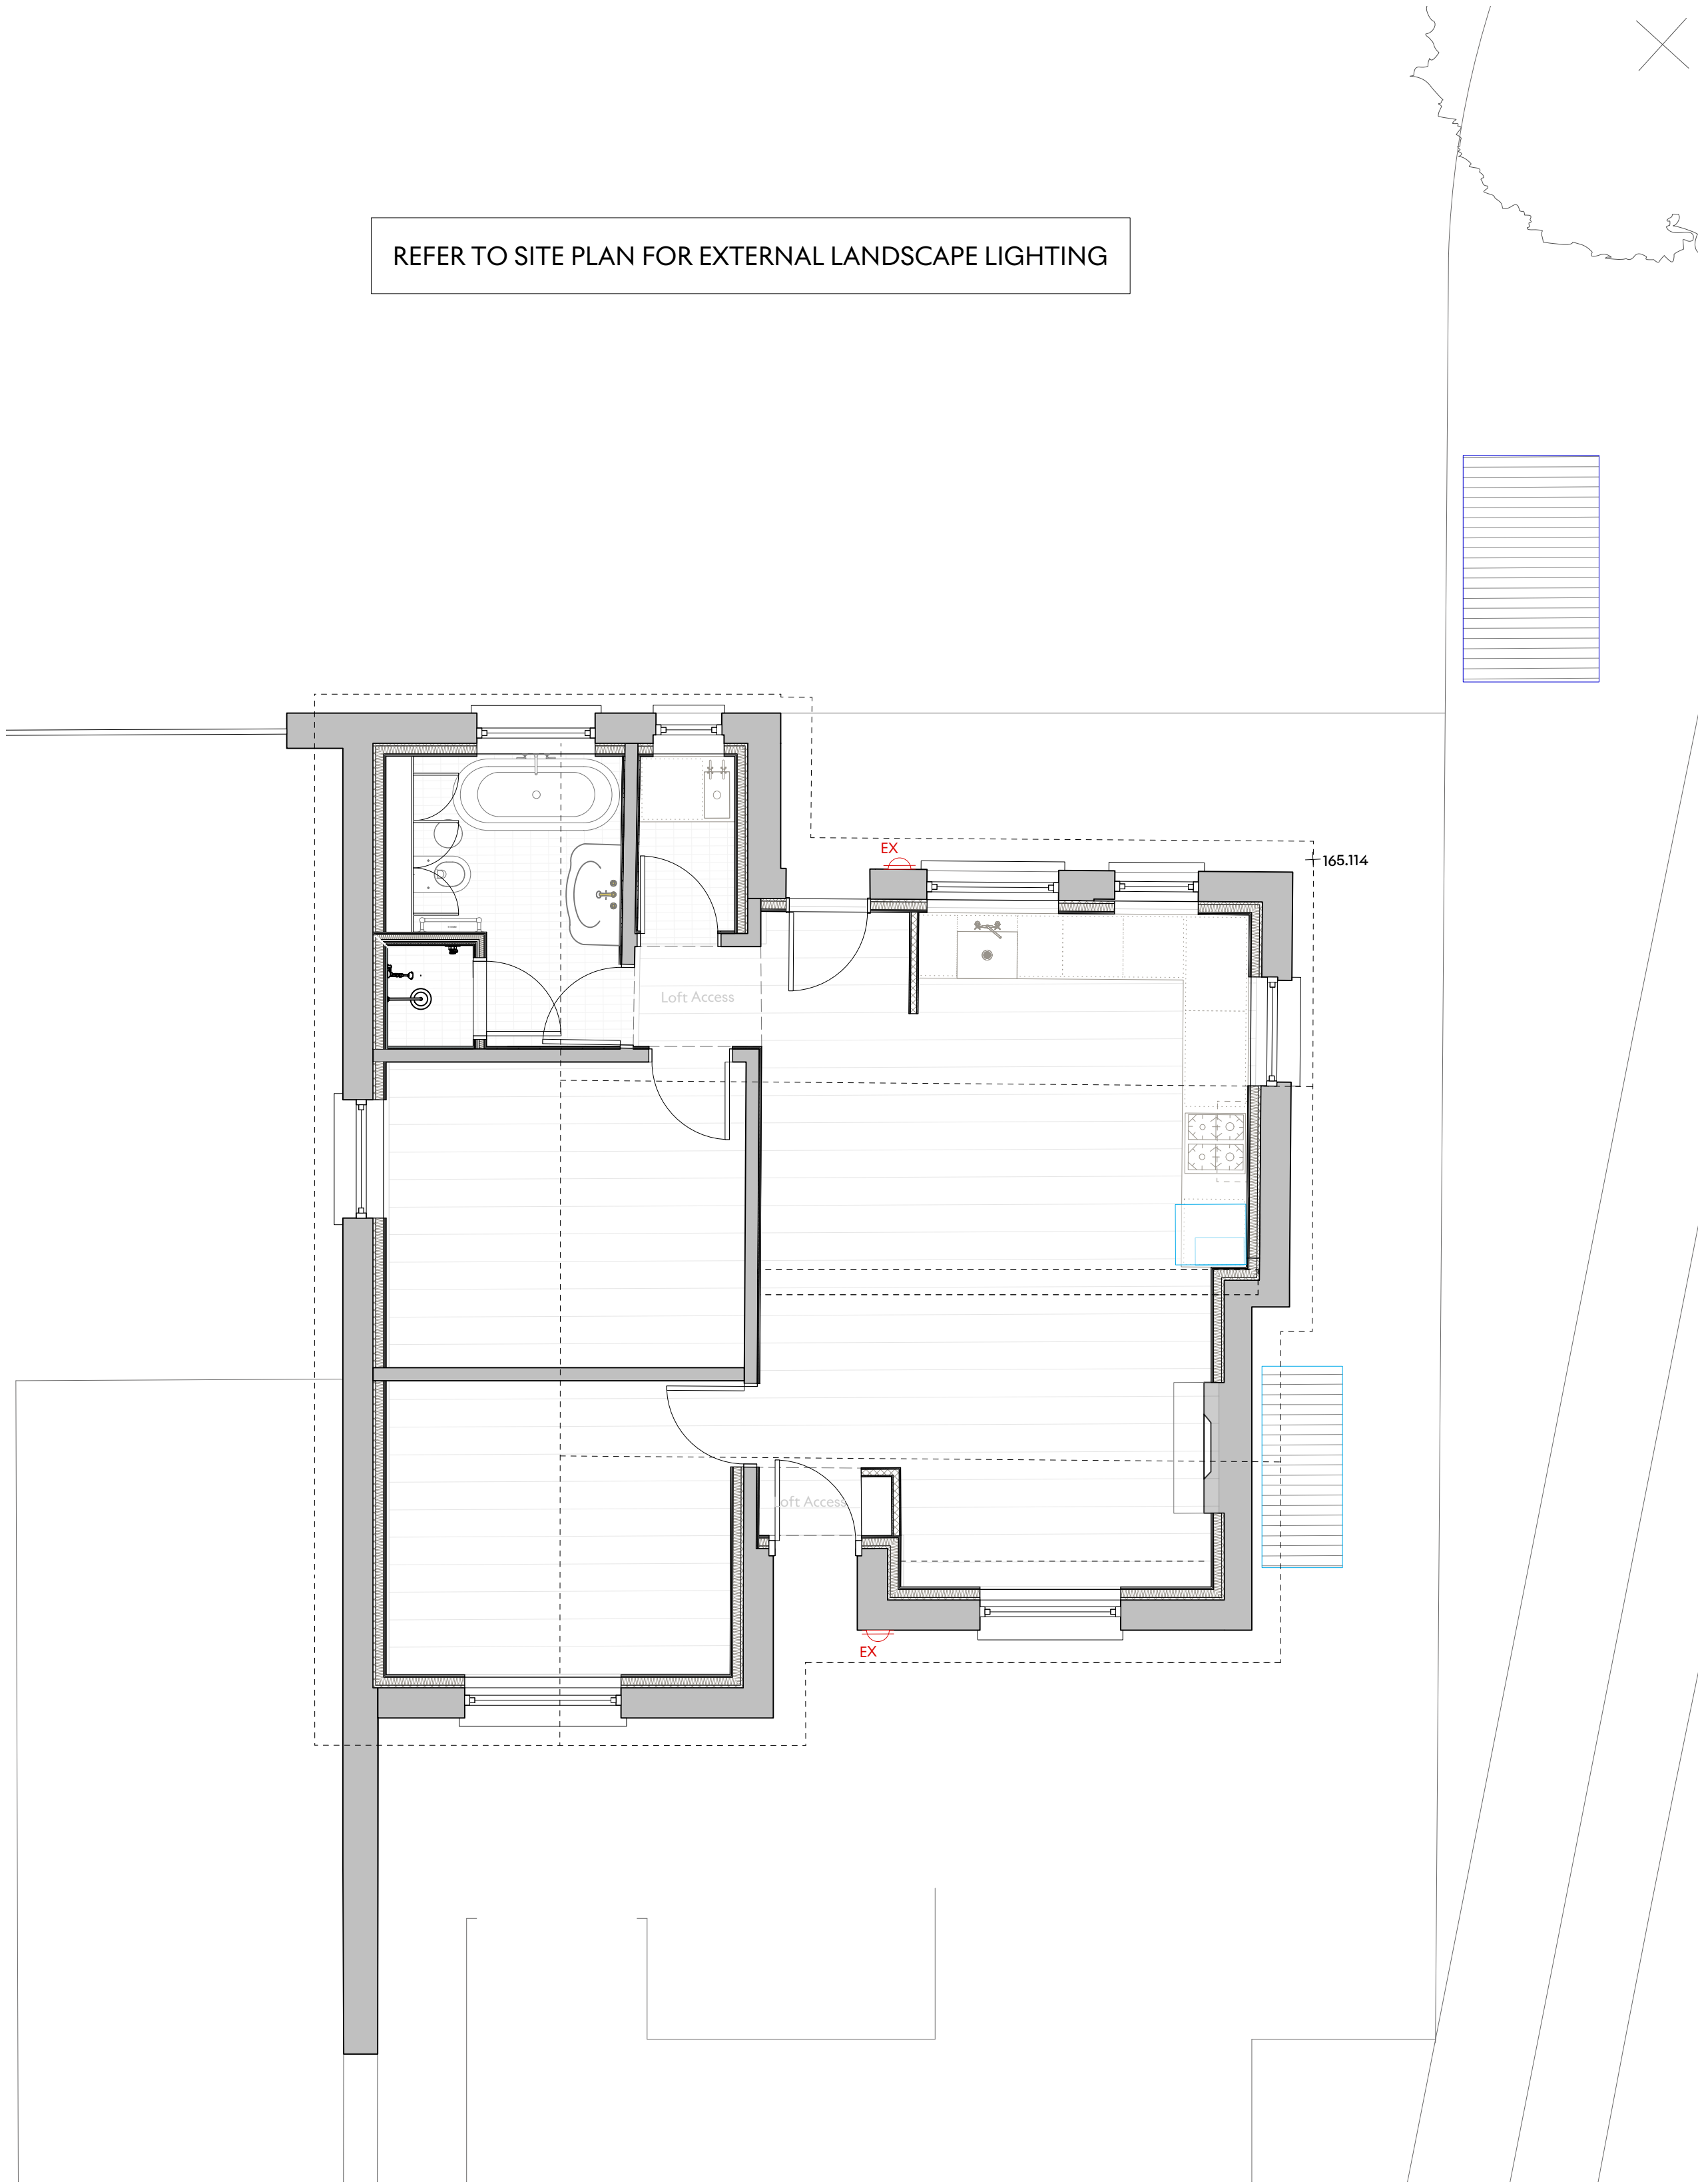

3 Permitted Ground Floor Plan
Scale: 1:50

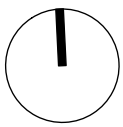

PLANNING

P 1 06/02/2026 ISSUED FOR PLANNING

Project

Standen House

Client

Adrian and Charlotte Mackenzie

Drawing Title

**Garden Cottage
Proposed External Lighting Plan**

Scale	Date Created	
1:50	A1	26/09/2024

Drawing Number
22013-132

Revision	Date Revised
P1	06/02/2026

Drawn By	Checked By
TC	CB

Do not scale from drawing, all dimensions to be checked on site. Report omissions and discrepancies to the architect immediately.

MICHAELIS
BOYD .

Michaelis Boyd Associates
108 Palace Gardens Terrace
London W8 4RT

+44 (0)20 7221 1237
hello@michaelisboyd.com
michaelisboyd.com