


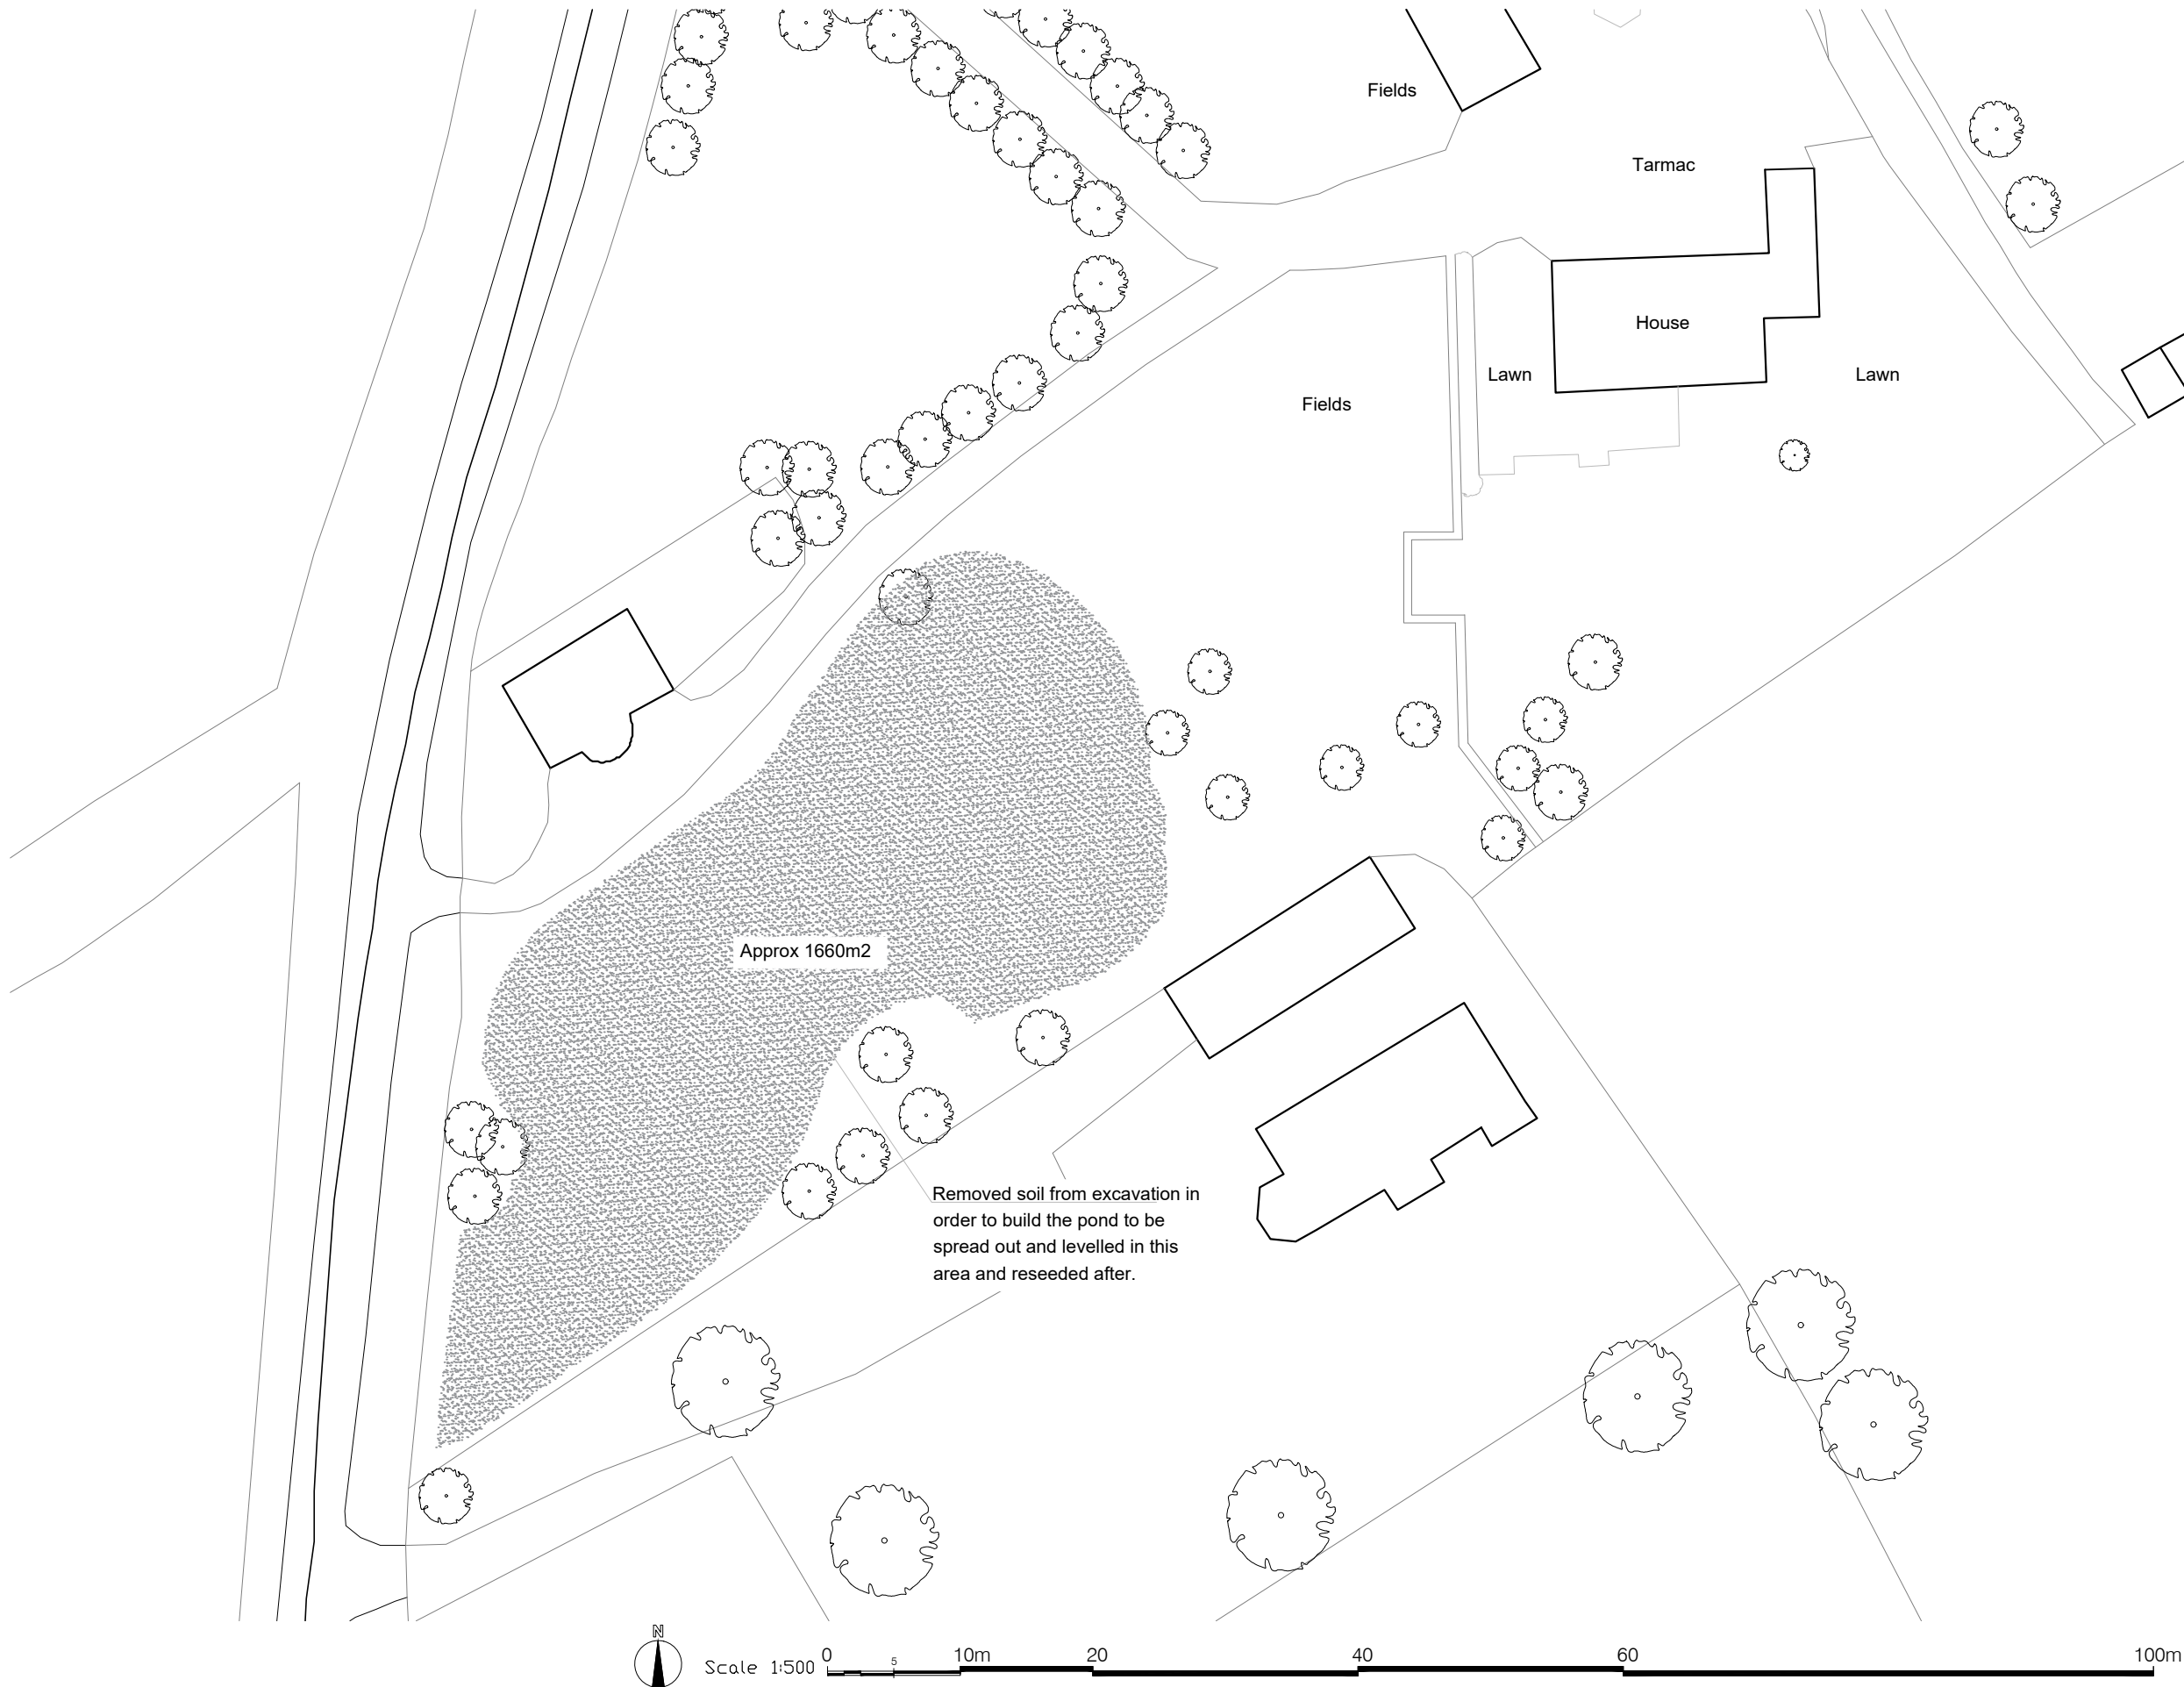

NOTES

This drawing is copyright.

All dimensions in millimetres & to be checked on site prior to commencement & not scaled from this drawing.

All dimensions-allow 50mm for tolerance. Discrepancies must be reported immediately to the Architect before proceeding.
The contractor in preparing his estimate shall visit the site & acquaint himself with the problems involved & shall allow in his price for any detail whether shown or not which may reasonably be considered necessary to ensure a neat structurally sound & workman like job.

The contractor shall issue all statutory notices to the local Authority during progress & completion of works.

This drawing to be read in conjunction with Engineer's drawings and contract documents.

Rev	Description	Date
-	-	-
-	-	-
-	-	-
-	-	-



CLIENT Sam Gompels	
PROJECT/ADDRESS 13 Great Hinton, Great Hinton, Trowbridge, Wiltshire, BA14 6BS	
TITLE SITE PLAN 2-SOIL MANAGEMENT PLAN	
DRAWN 3K0 Architectural design	
DATE Feb-26	SCALE 1:500@ISO A3 (420.00 x 297.00 MM)
DRAW NO. 03	REV --