



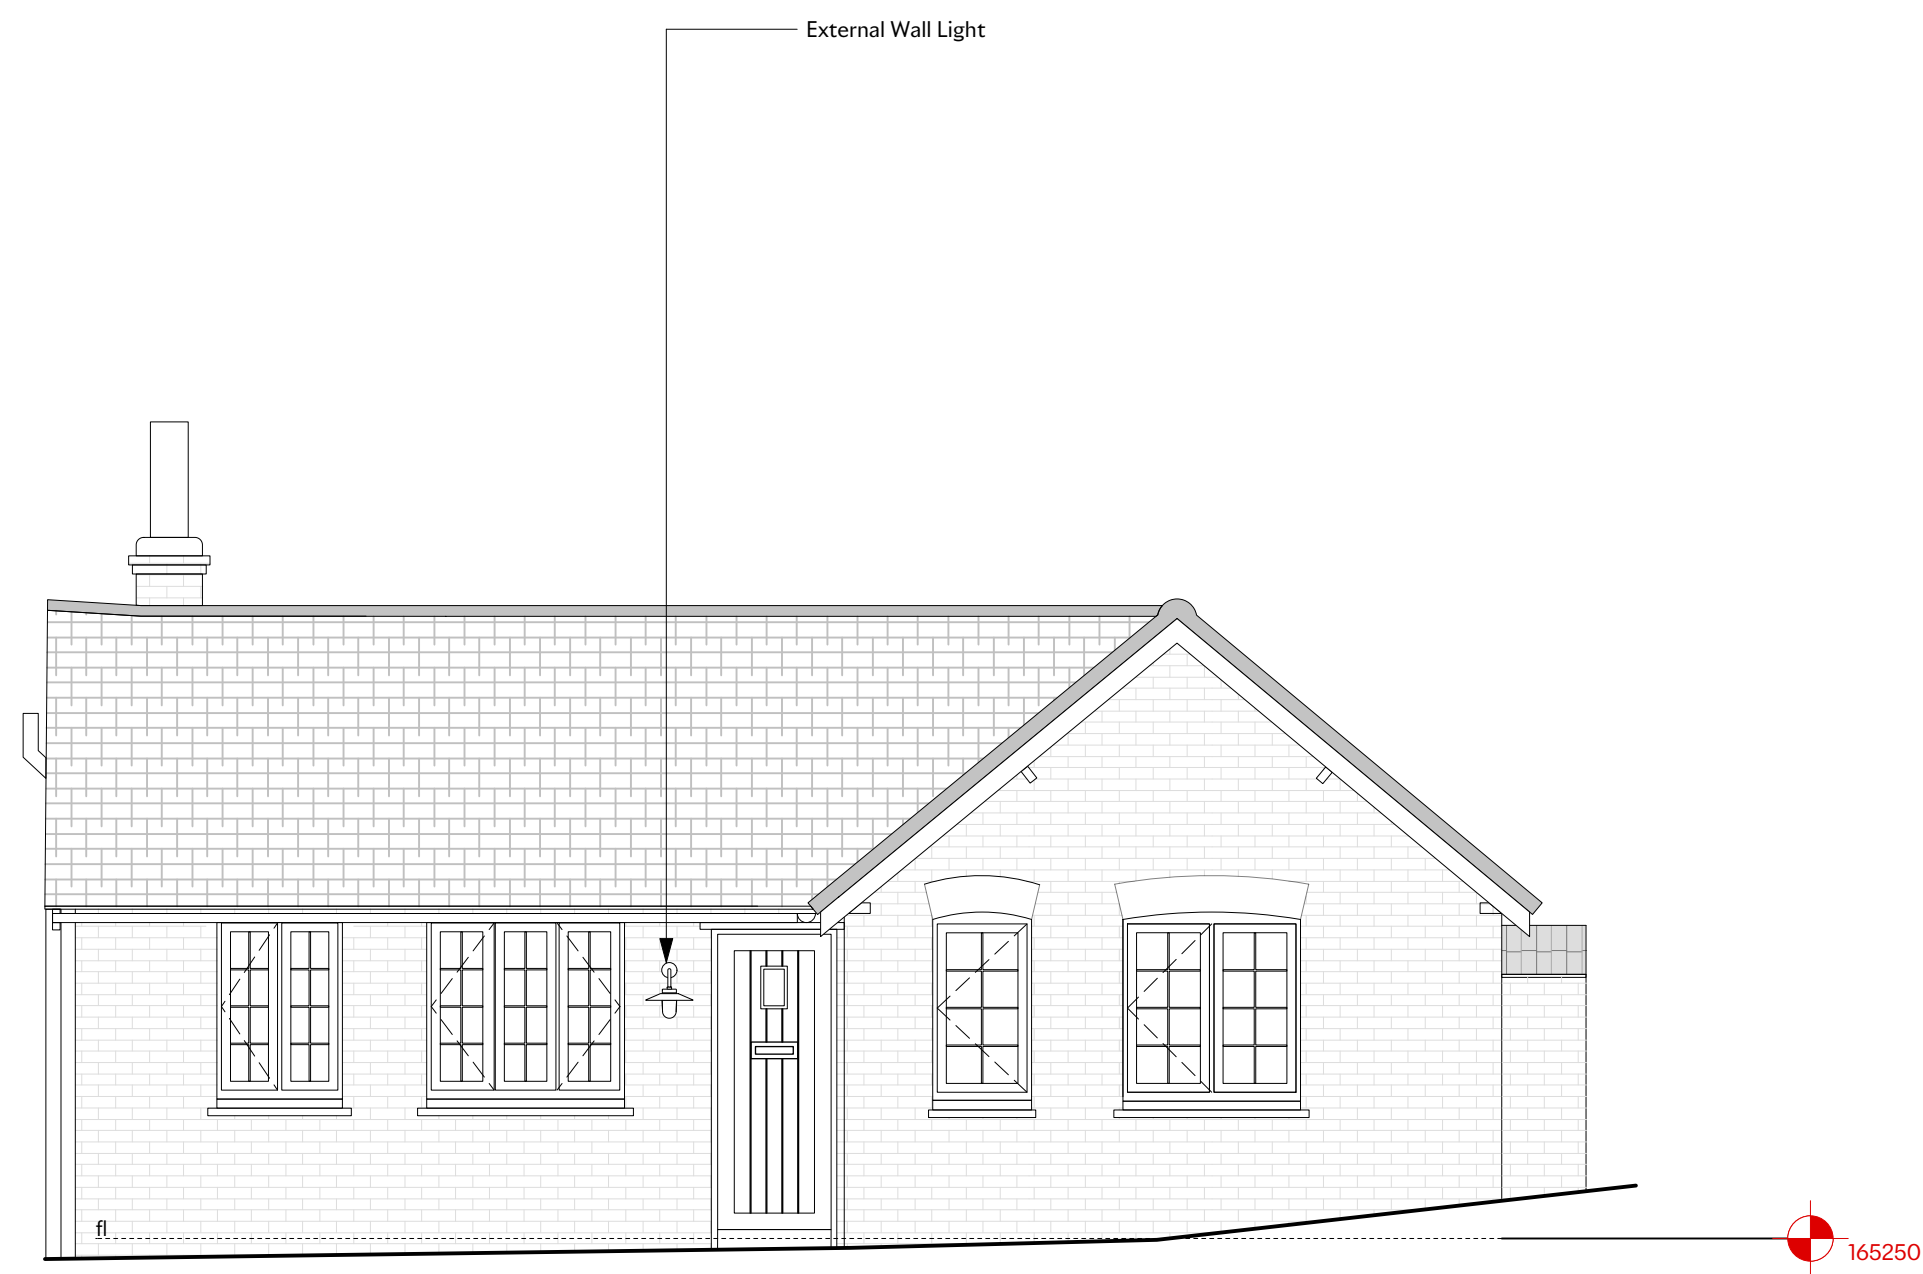

10 North Elevation
Scale: 1:50



7 East Elevation
Scale: 1:50

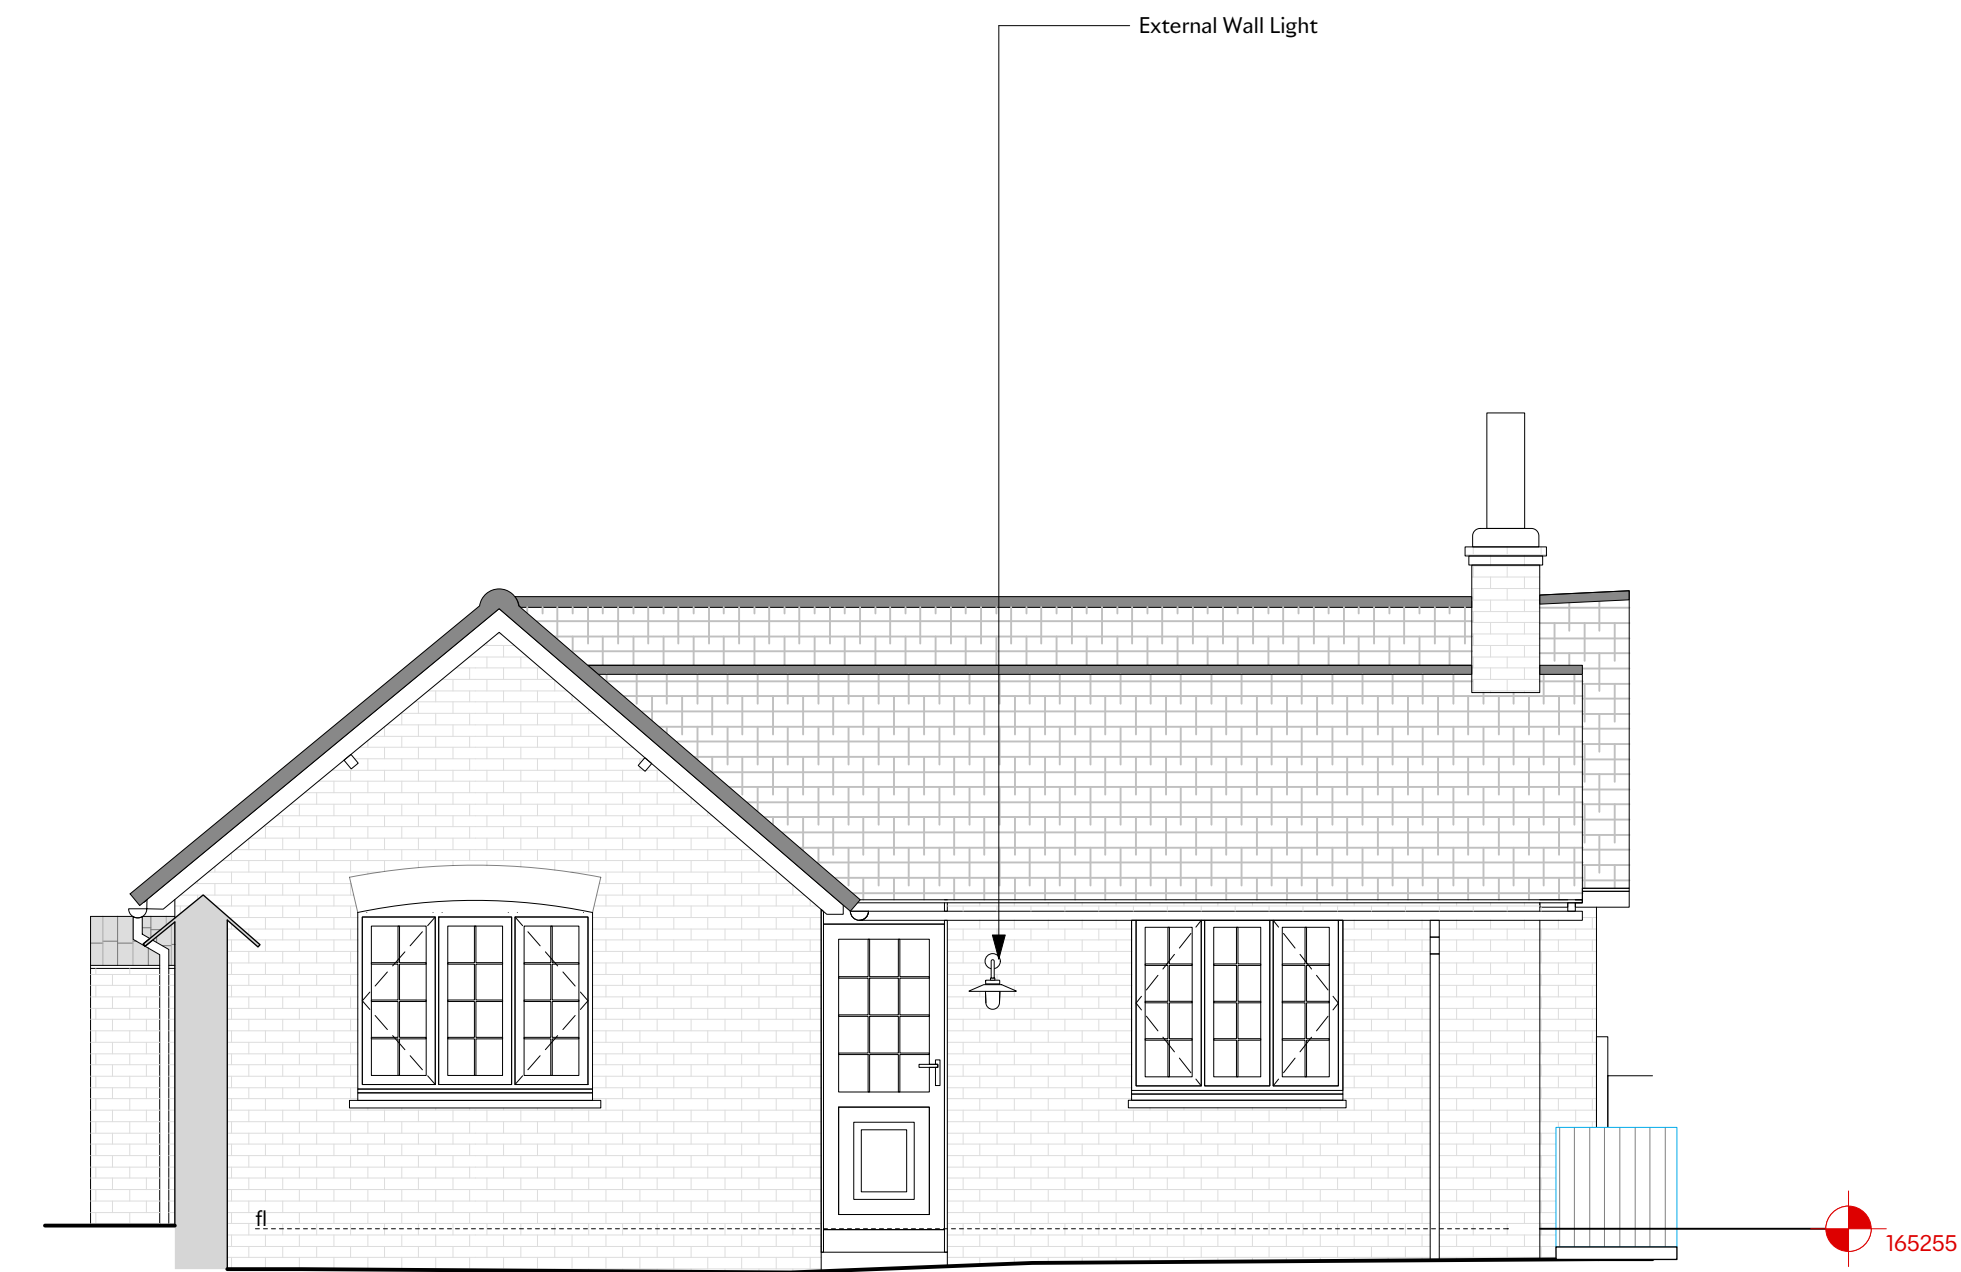


8 South Elevation
Scale: 1:50



9 West Elevation
Scale: 1:50



External Lighting Reference -
Original BTC Exterior Bracket Light 7680

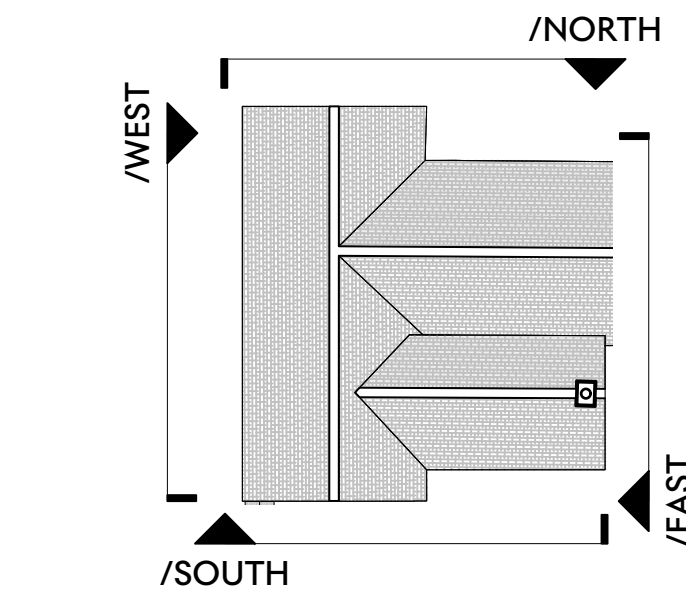

PLANNING

P 2 06/02/2026 ISSUED FOR PLANNING
P 1 26/09/2024 ISSUED FOR PLANNING

Project

Standen House

Client

Adrian and Charlotte Mackenzie

Drawing Title

**Garden Cottage
Proposed Elevations**

Scale	Date Created
1:50 A1	26/09/2024

Drawing Number
22013-330

Revision	Date Revised
P2	06/02/2026

Drawn By	Checked By
TC	CB

Do not scale from drawing, all dimensions to be checked on site. Report omissions and discrepancies to the architect immediately.

**MICHAELIS
BOYD .**

Michaelis Boyd Associates
108 Palace Gardens Terrace
London W8 4RT

+44 (0)20 7221 1237
hello@michaelisboyd.com
michaelisboyd.com

