



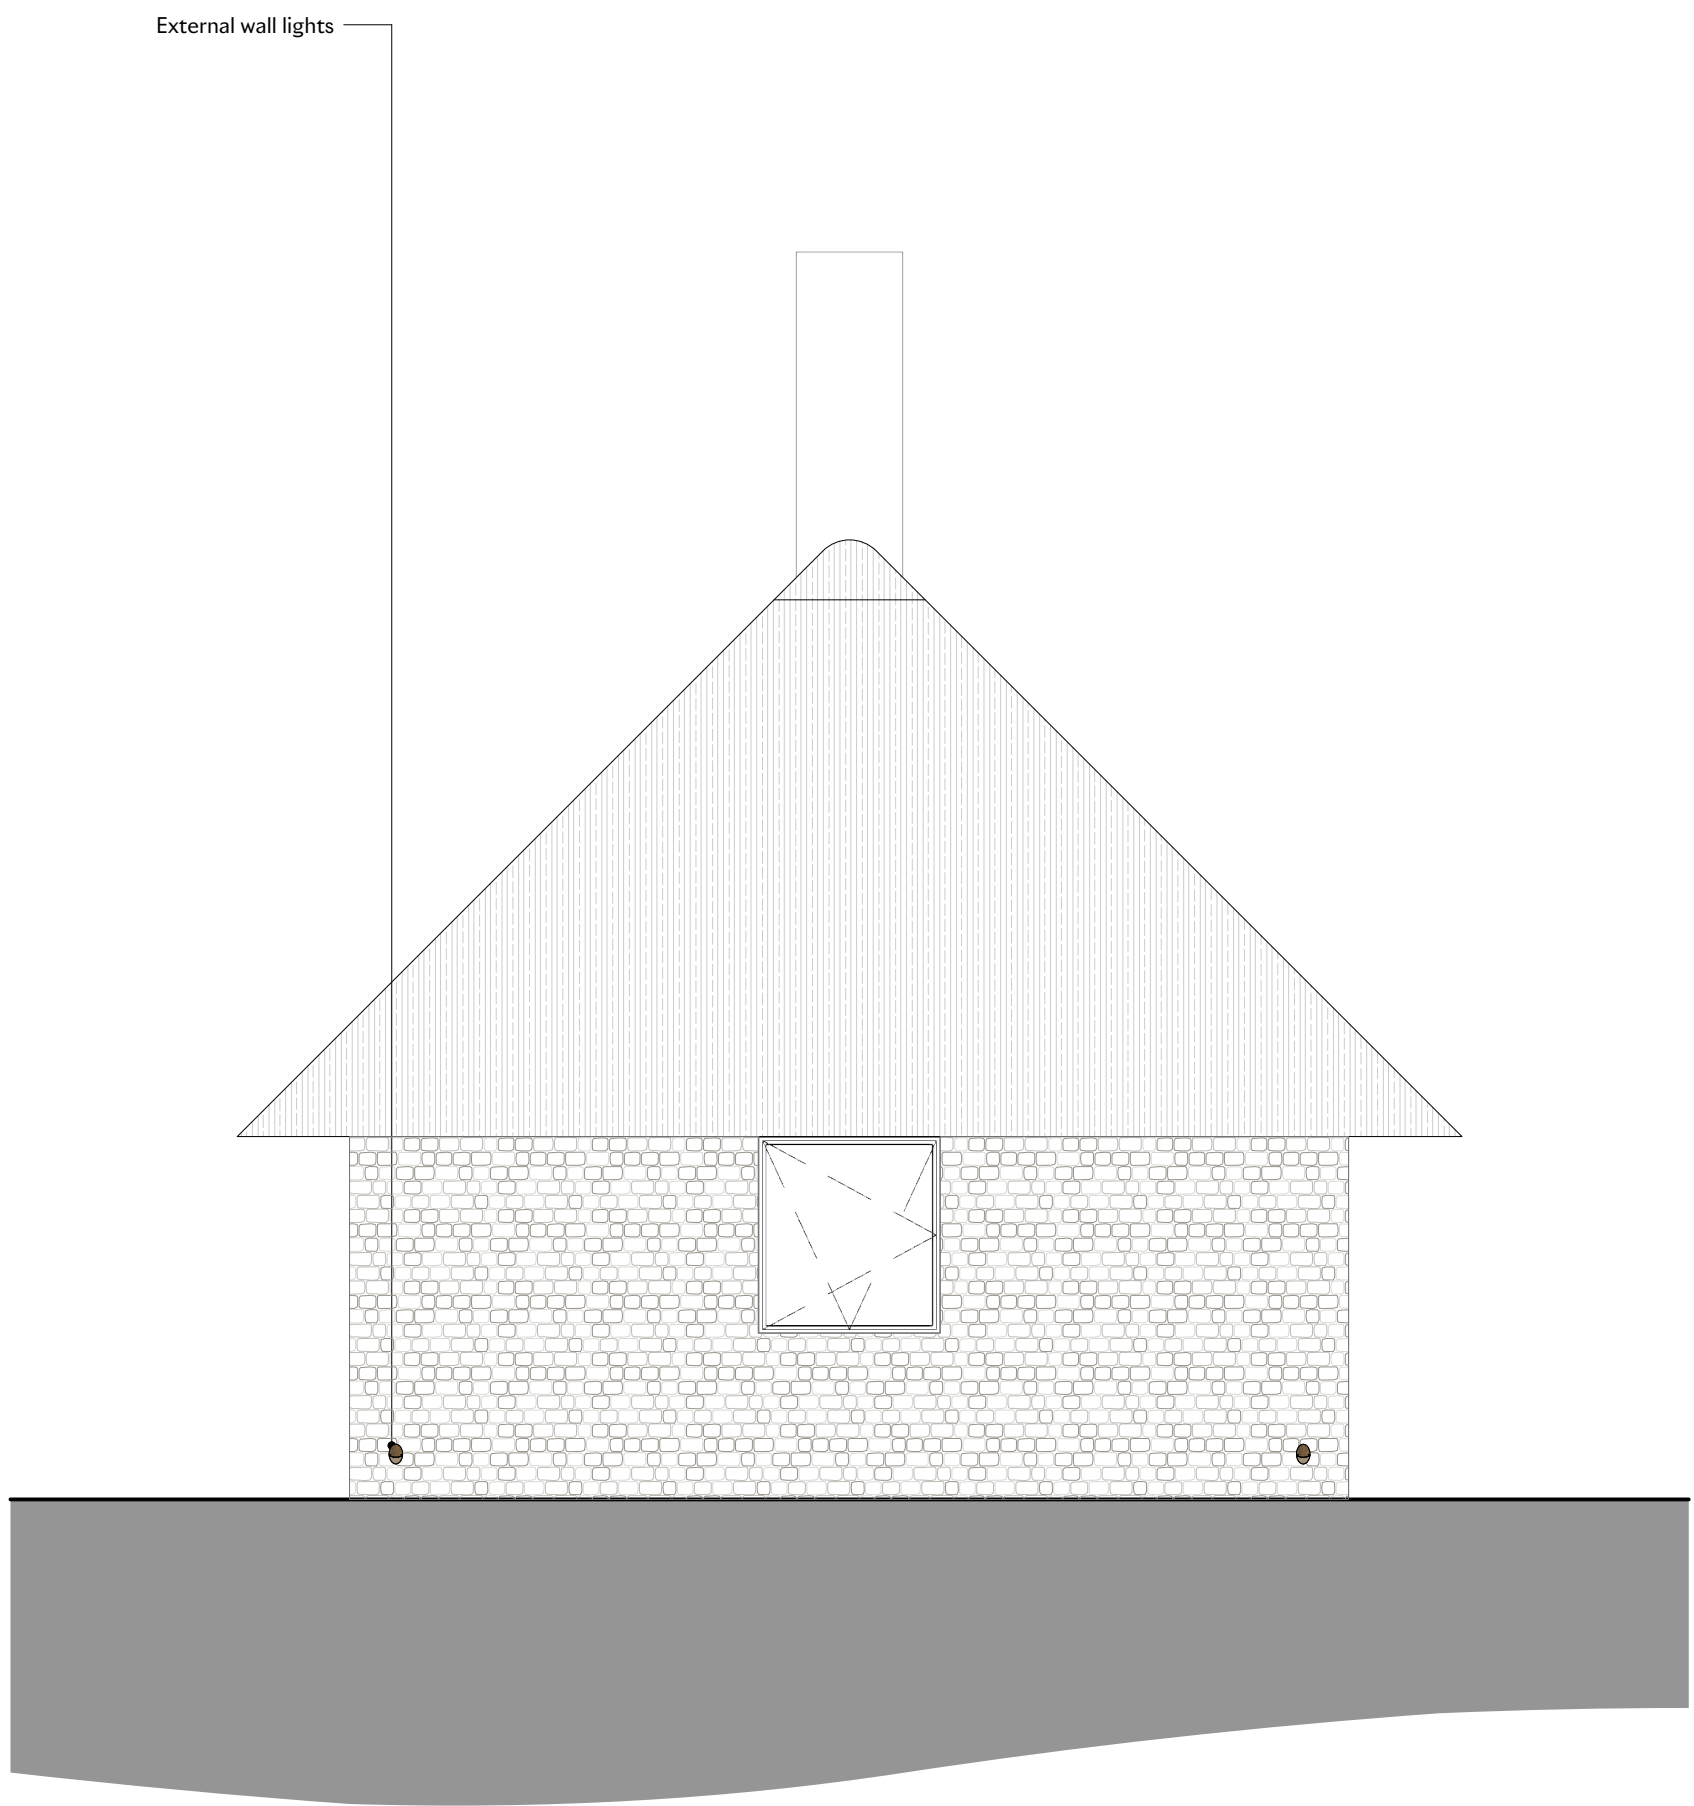


North Elevation

Scale: 1:50

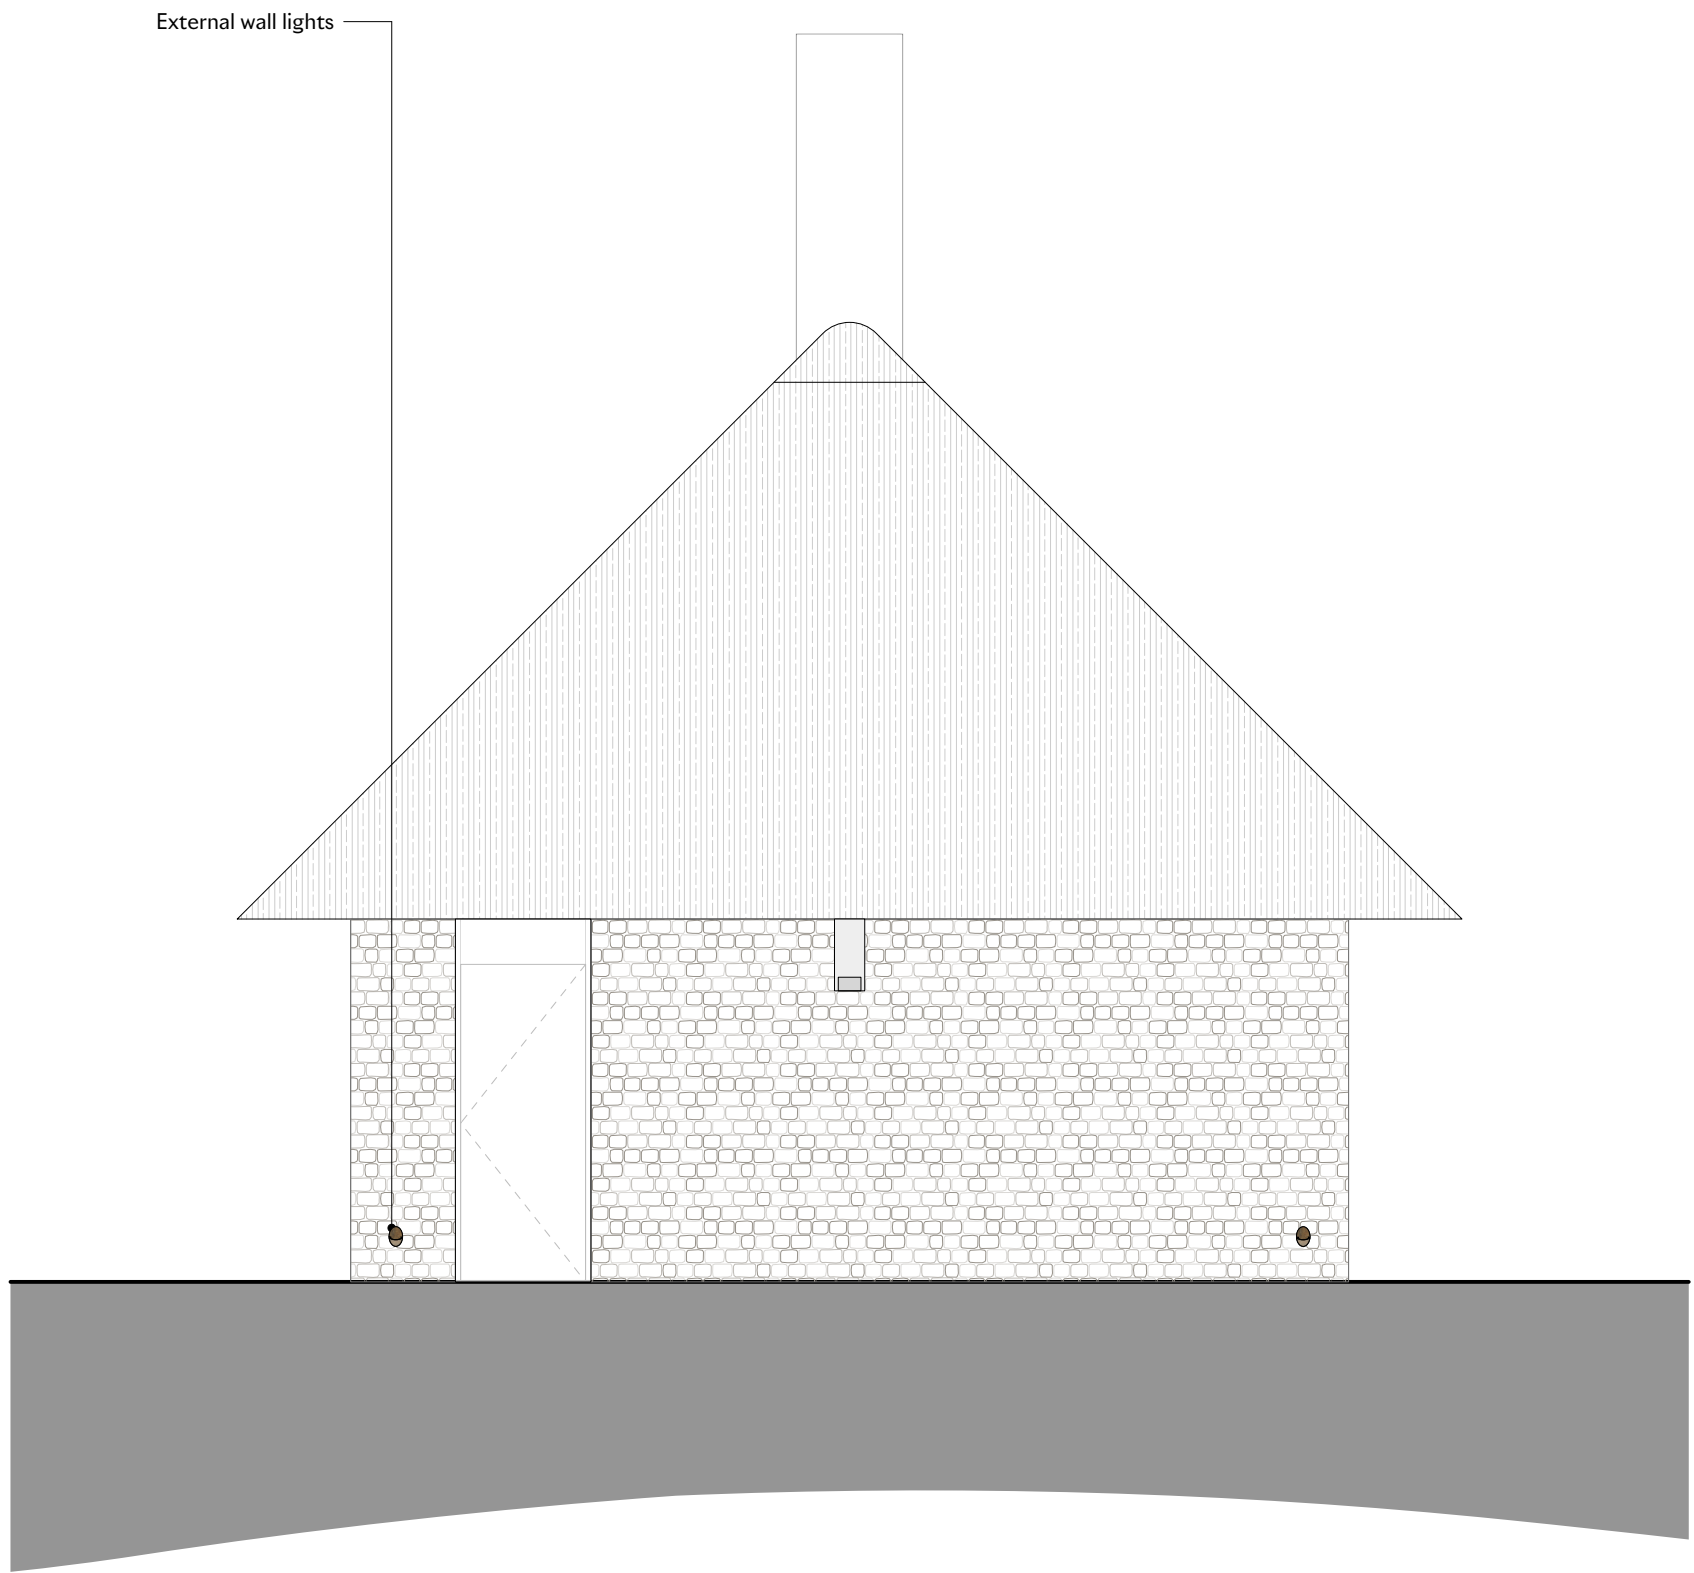


South Elevation

Scale: 1:50

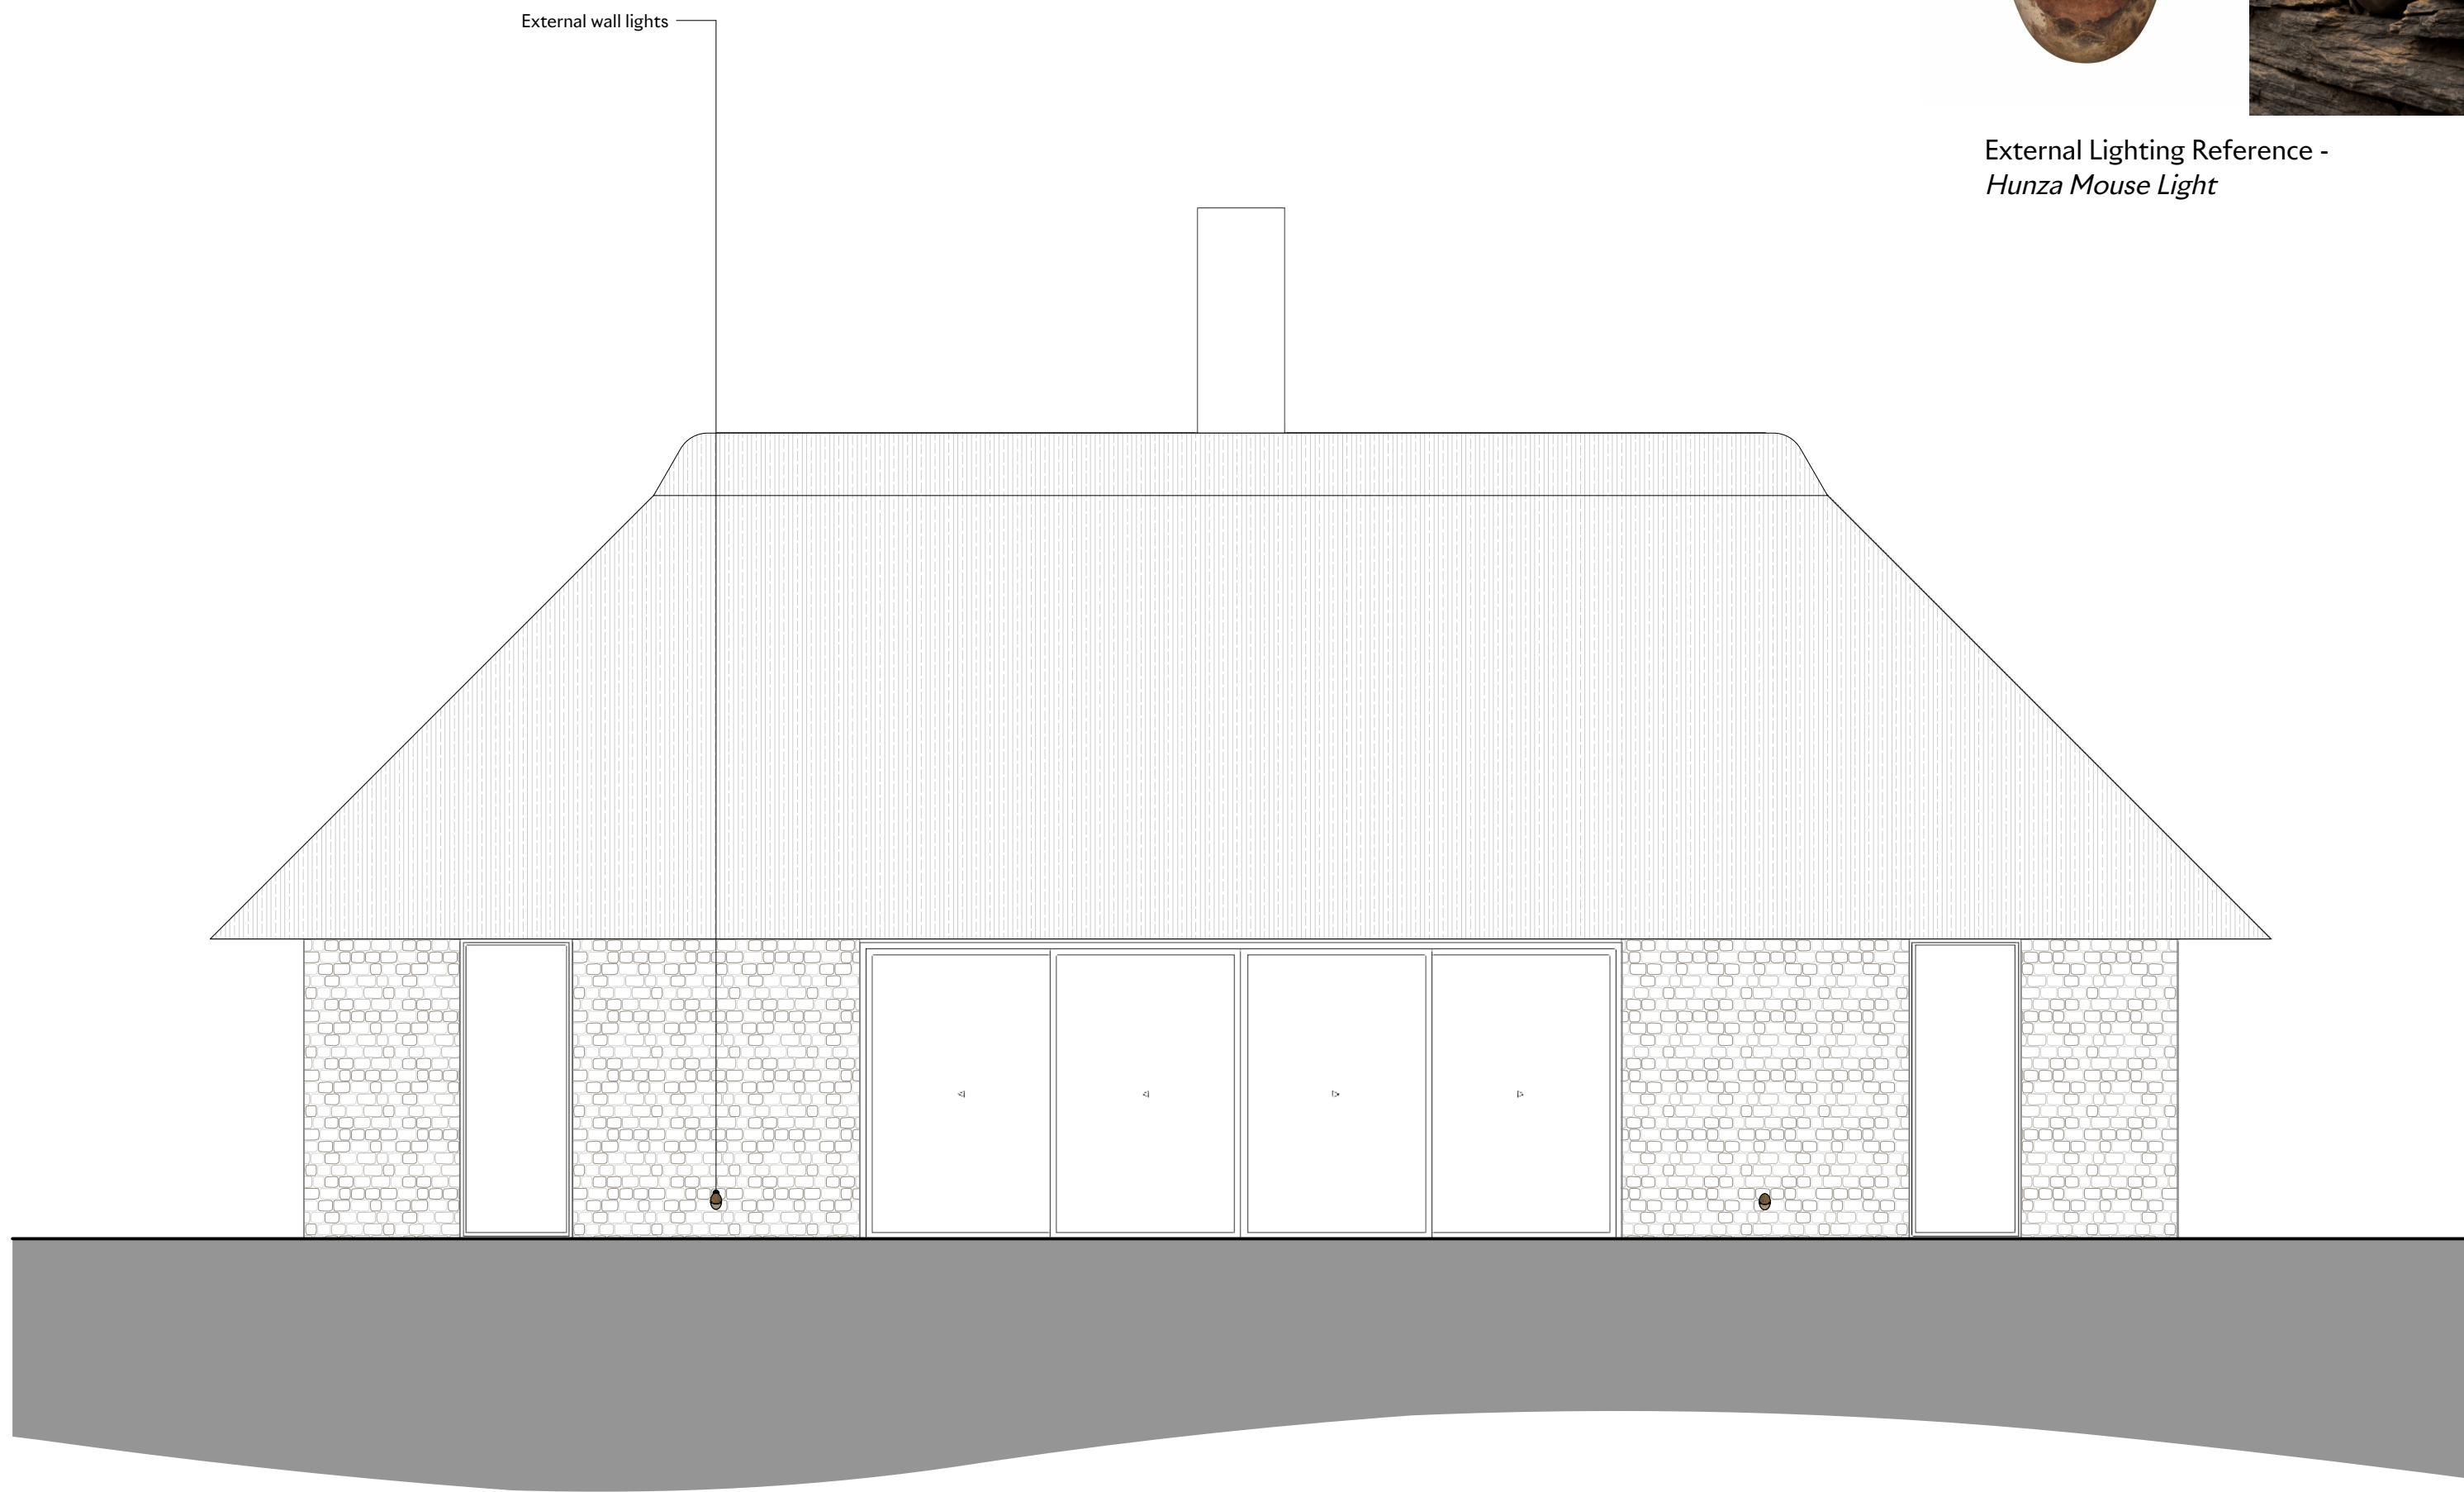

East Elevation

Scale: 1:50

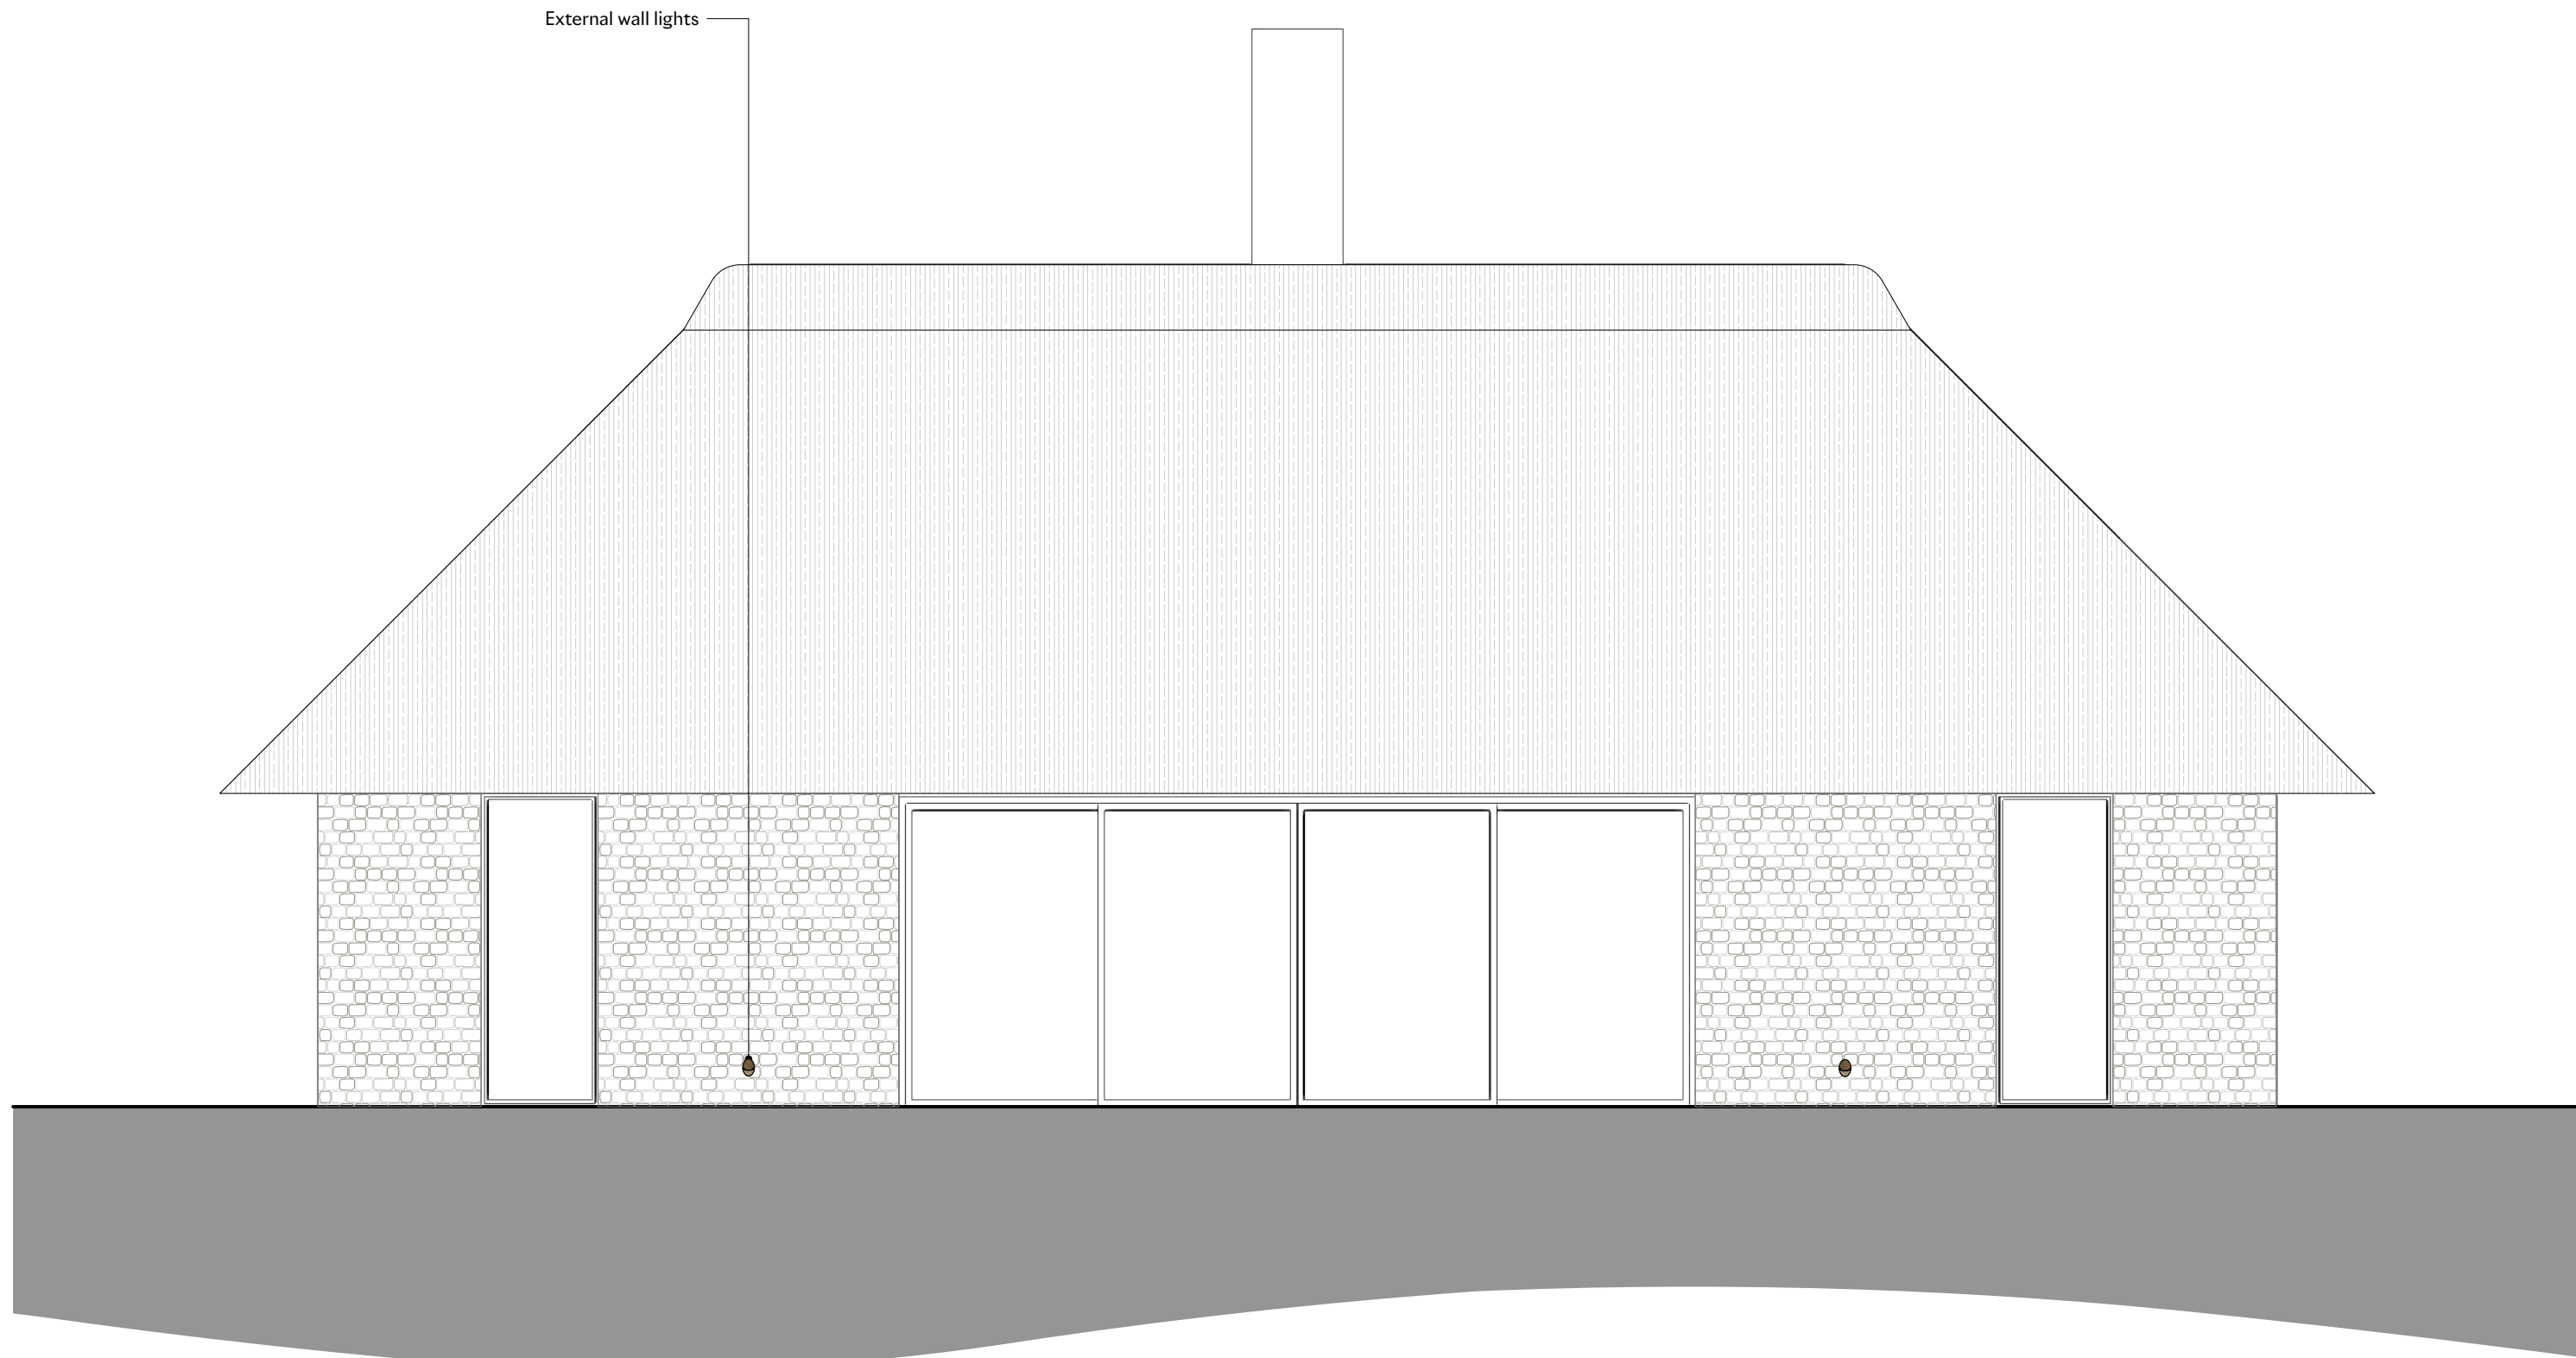


West Elevation

Scale: 1:50



External Lighting Reference -
Hunza Mouse Light

Notes

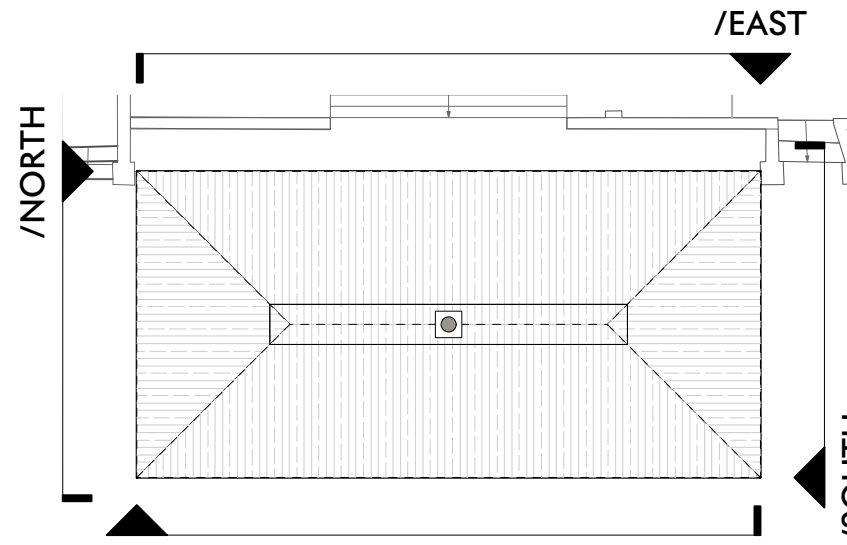

Keyplan

Scale: 1:200

PLANNING

P 3 06/02/2026 ISSUED FOR PLANNING
P 2 04/10/23 ISSUED FOR PLANNING
P 1 14/07/23 ISSUED FOR PLANNING

Project

Standen House

Client

Adrian and Charlotte Mackenzie

Drawing Title

**Poolhouse
Proposed Elevations**

Scale Date Created

1:50 A1

Drawing Number

22013-320

Revision Date Revised

P3 06/02/2026

Drawn By Checked By

CB SD

Do not scale from drawing, all dimensions to be checked on site. Report omissions and discrepancies to the architect immediately.

**MICHAELIS
BOYD .**

Michaelis Boyd Associates
108 Palace Gardens Terrace
London W8 4RT

+44 (0)20 7221 1237
hello@michaelisboyd.com
michaelisboyd.com

