





External Lighting Reference - *Astro Dunbar 160 LED Wall Light*

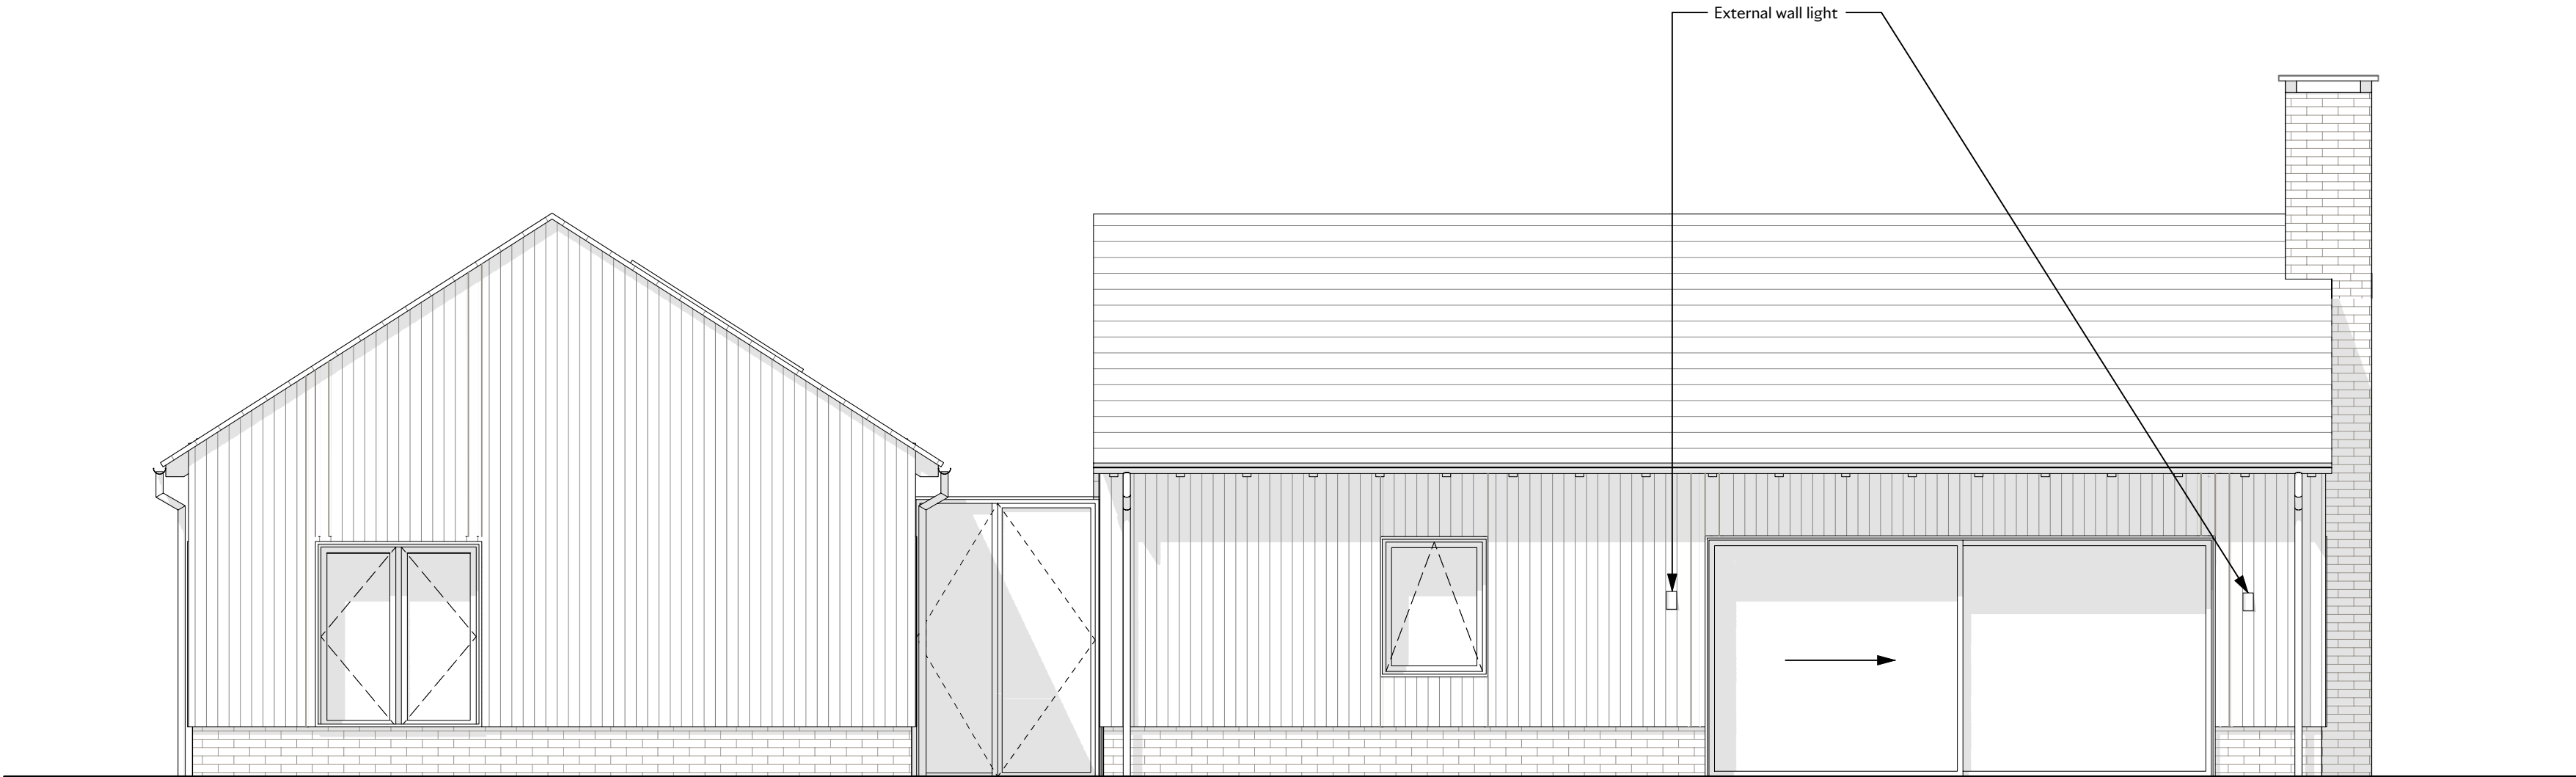


01 North Elevation
Scale: 1:50

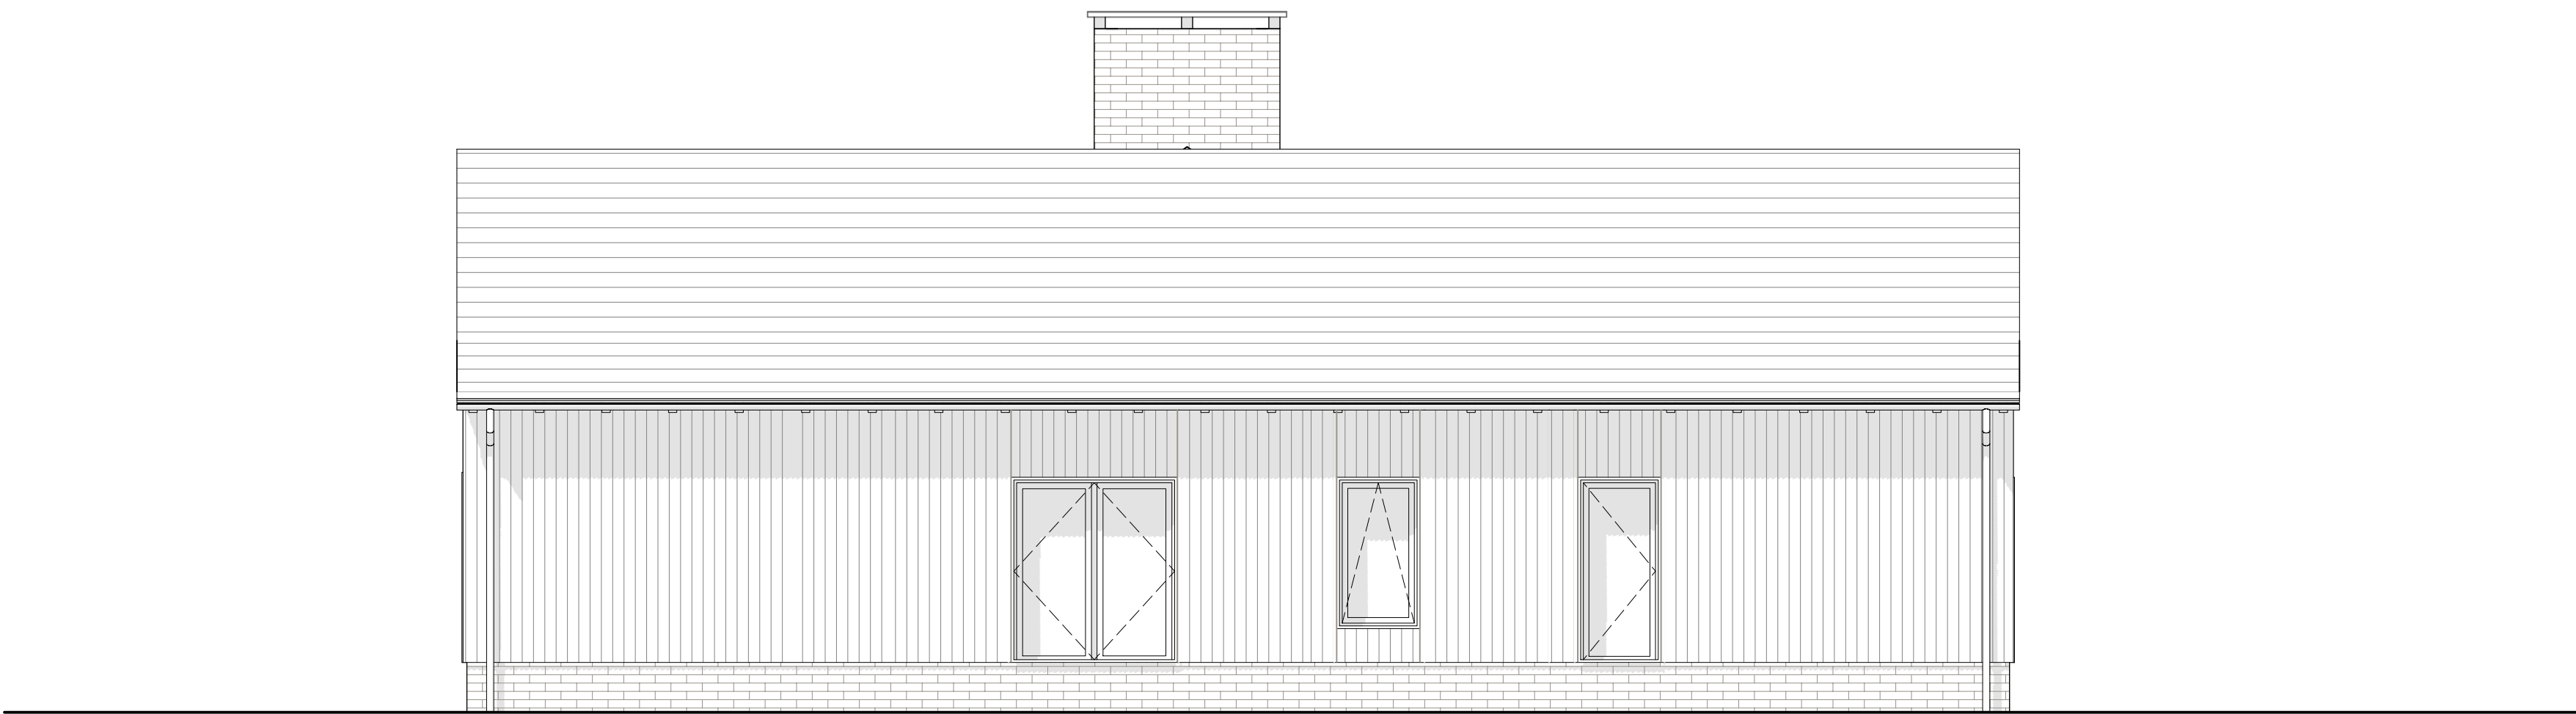

02 East Elevation
Scale: 1:50



Notes

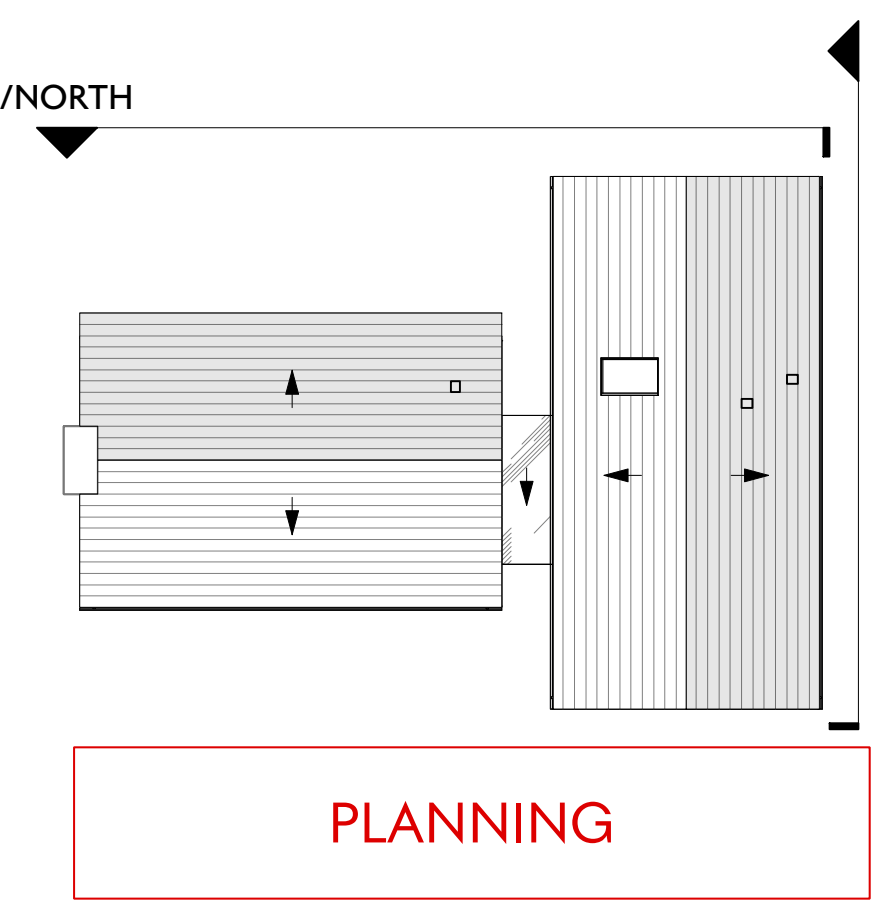

P 2 06/02/2026 ISSUED FOR PLANNING
P 1 23/07/24 ISSUED FOR PLANNING

Project
Standen House
Client
Adrian and Charlotte Mackenzie
Drawing Title
**Stable Cottage
Proposed North & East Elevation**

Scale	Date Created
1:50	A1
Drawing Number 22013-SC-345	
Revision P2	Date Revised 06/02/2026
Drawn By CM	Checked By SD

Do not scale from drawing, all dimensions to be checked on site. Report omissions and discrepancies to the architect immediately.

MICHAELIS
BOYD .

Michaelis Boyd Associates
108 Palace Gardens Terrace
London W8 4RT

+44 (0)20 7221 1237
hello@michaelisboyd.com
michaelisboyd.com