
 


Plastic Engineering Solutions Limited Site Plan

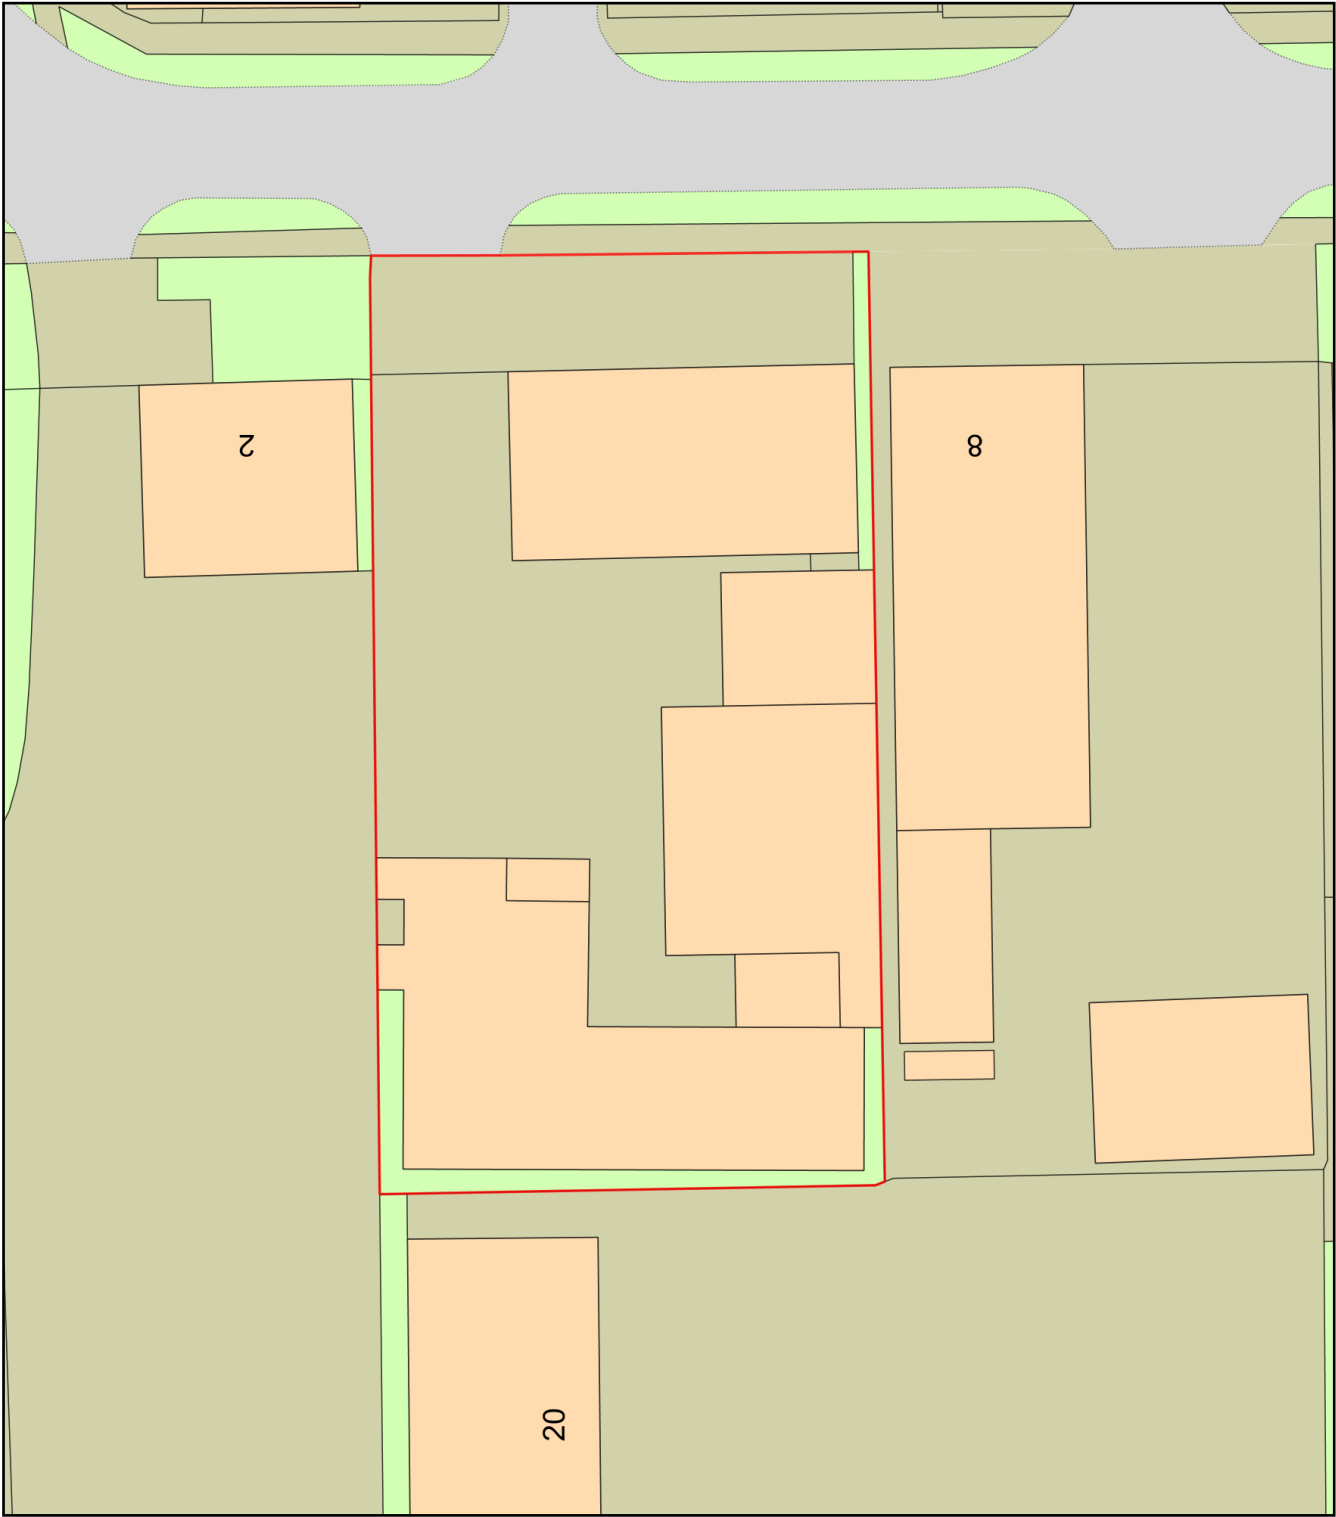

Plan Produced for: Planning Portal Application
Date Produced: 10 Feb 2026
Plan Reference Number: TQRQM26041150008712
Scale: 1:500 @ A4