


NOTES:
1. Figured dimensions to be taken in preference to scaled dimensions.
2. Large scaled drawings to be taken in preference to small scale.
3. Critical dimensions to be taken from site.
4. If in doubt, the contractor must ask for clarification.
5. These drawings and designs are the copyright of James Slater & Co. and may not be reproduced or used without permission.

F	10/02/26	BDR	Issued for Listed Building Consent
E	09/02/26	BDR	Issued for client comment
D	19/01/26	BDR	Additional construction work notes added
C	12/01/26	BDR	Construction work notes added
B	30/10/25	AI	Revised to Clients comments
A	13/10/25	AI	Revised to Clients comments

Rev.ID	Rev.date	Rev.by	Comment
--------	----------	--------	---------

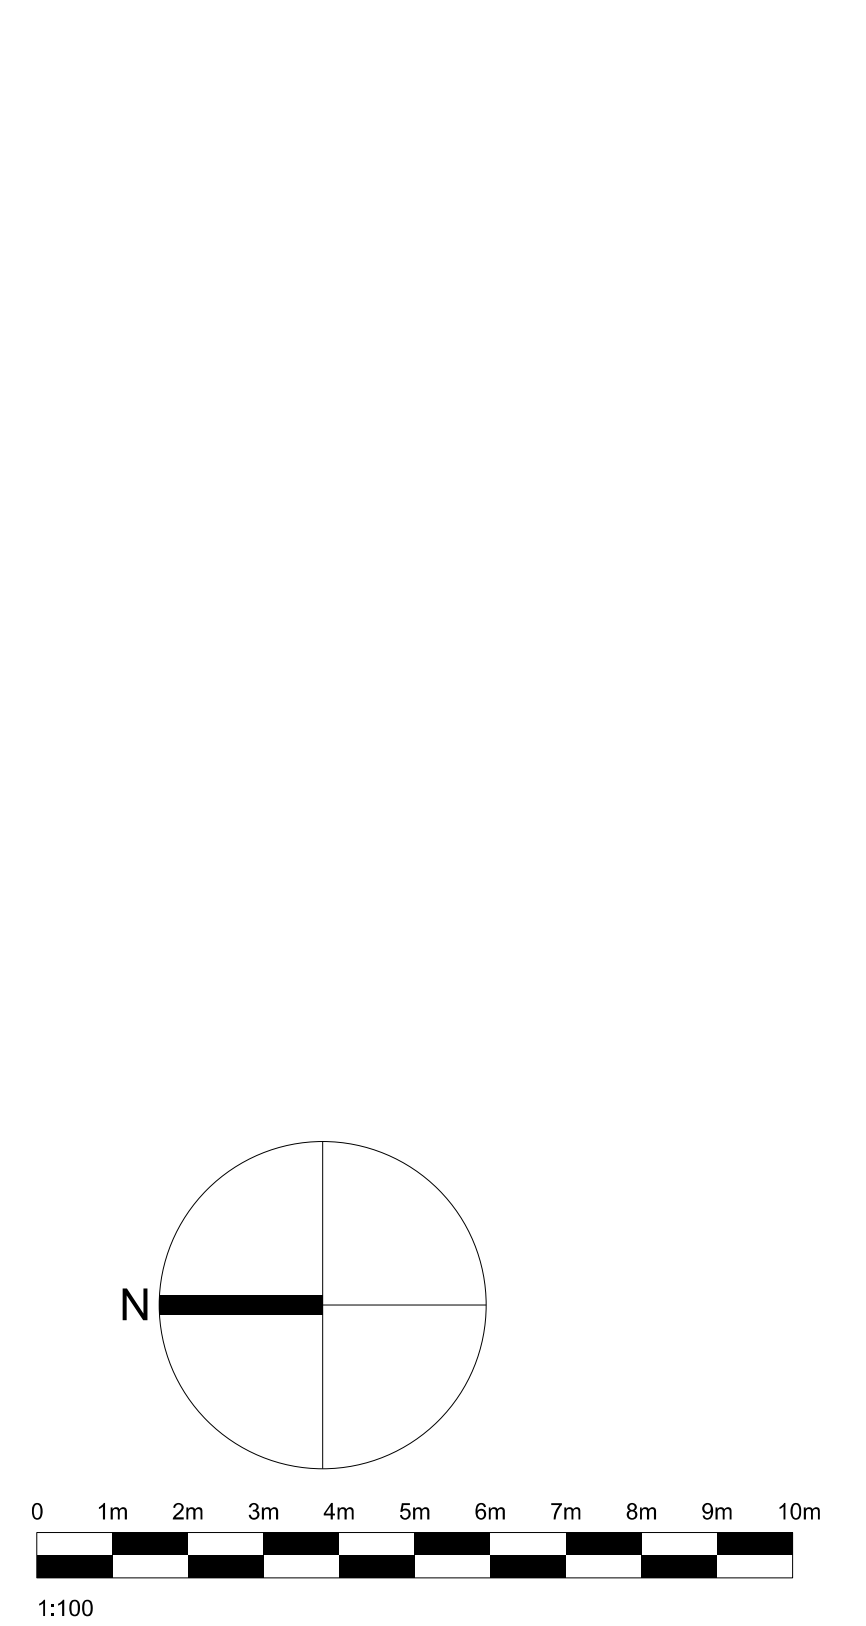

CLIENT:
Todd Buchanan

TITLE:
Proposed
First Floor Plan

STAGE:
Listed Building Application

SITE:
Purton House
Church End
Purton
SN5 4EB

JAMES SLATER & CO
SURVEYING & ARCHITECTURE

19 Dyer Street
Cirencester
Gloucestershire
GL7 2PP
Tel: 01285 650686
Fax: 01285 644212

RICS
www.jamesslater.co.uk

SCALES: 1:100 @ A1		
DATE: 01/09/2025	DRAWN: AI	CHECKED: CS
DRAWING NUMBER: 25-168-0303		REV: F

