



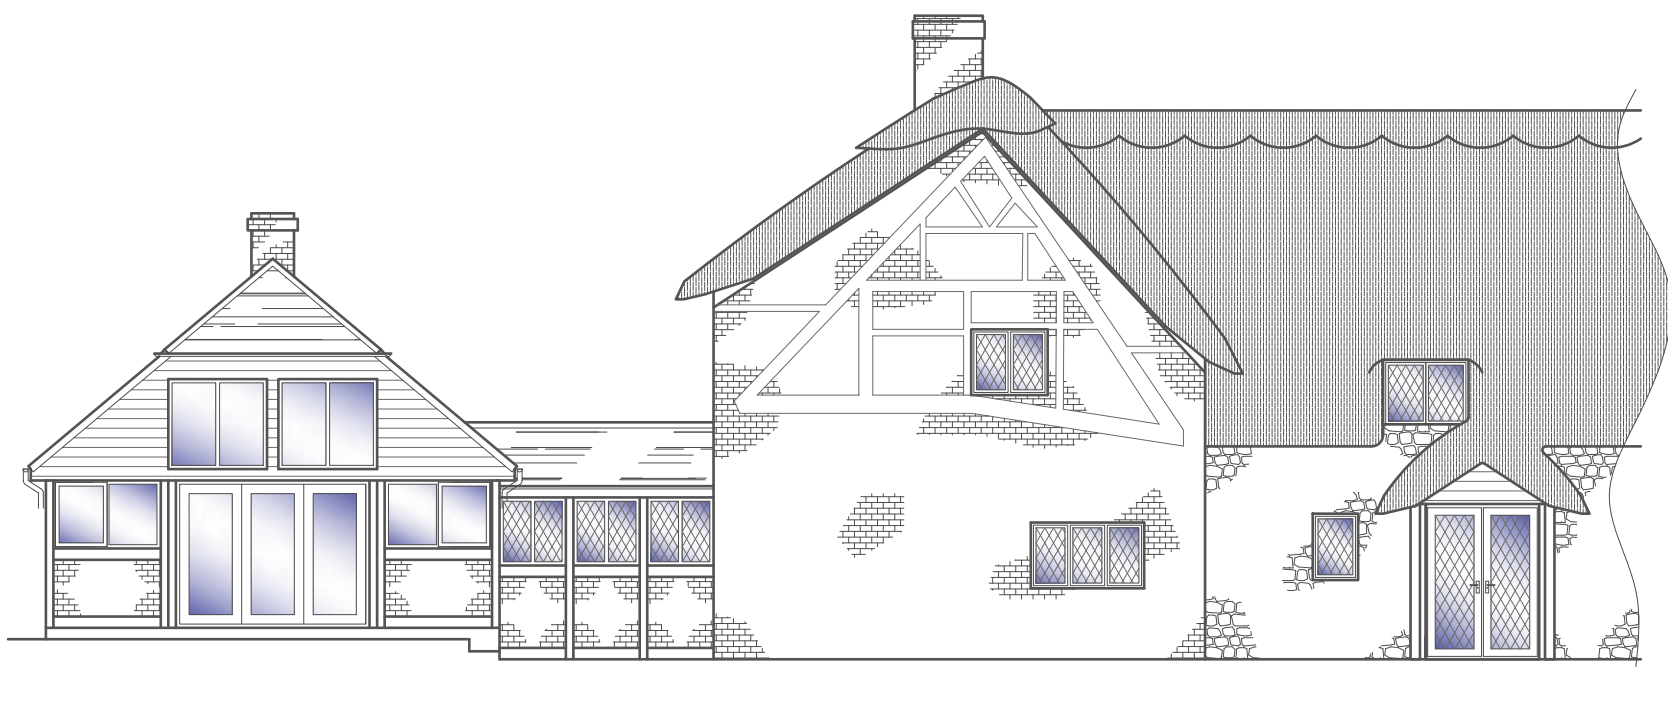

NORTH WEST ELEVATION
Scale 1:100

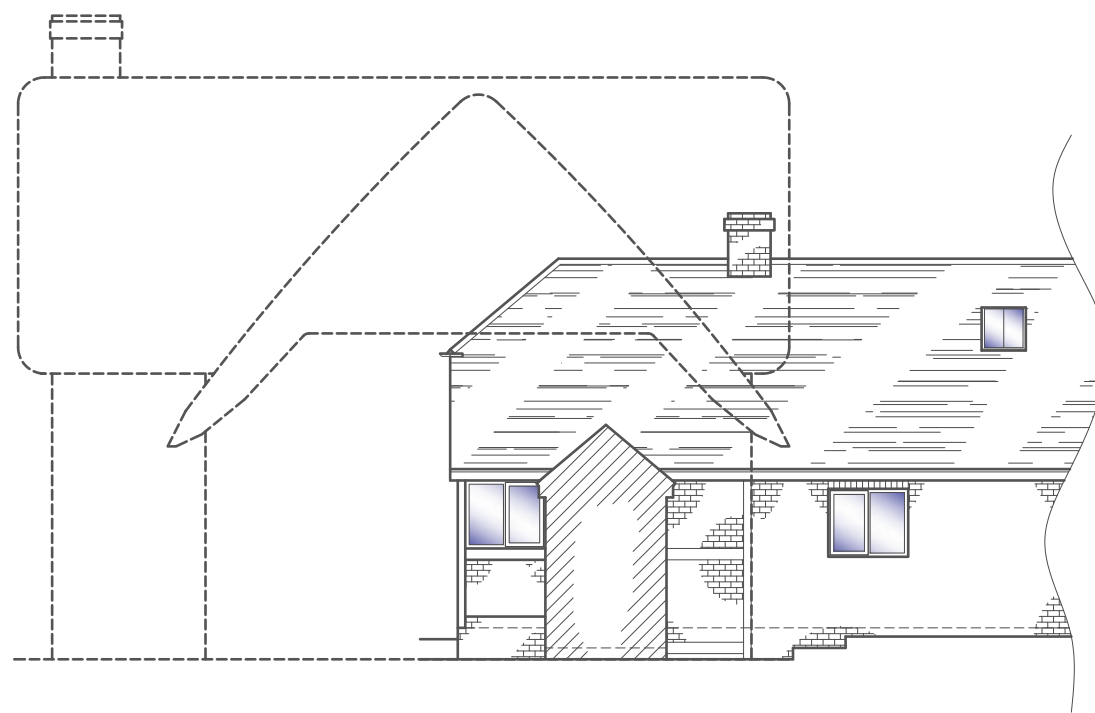


SOUTH WEST ELEVATION
Scale 1:100




SOUTH EAST ELEVATION
Scale 1:100




SECTION A-A
Scale 1:50

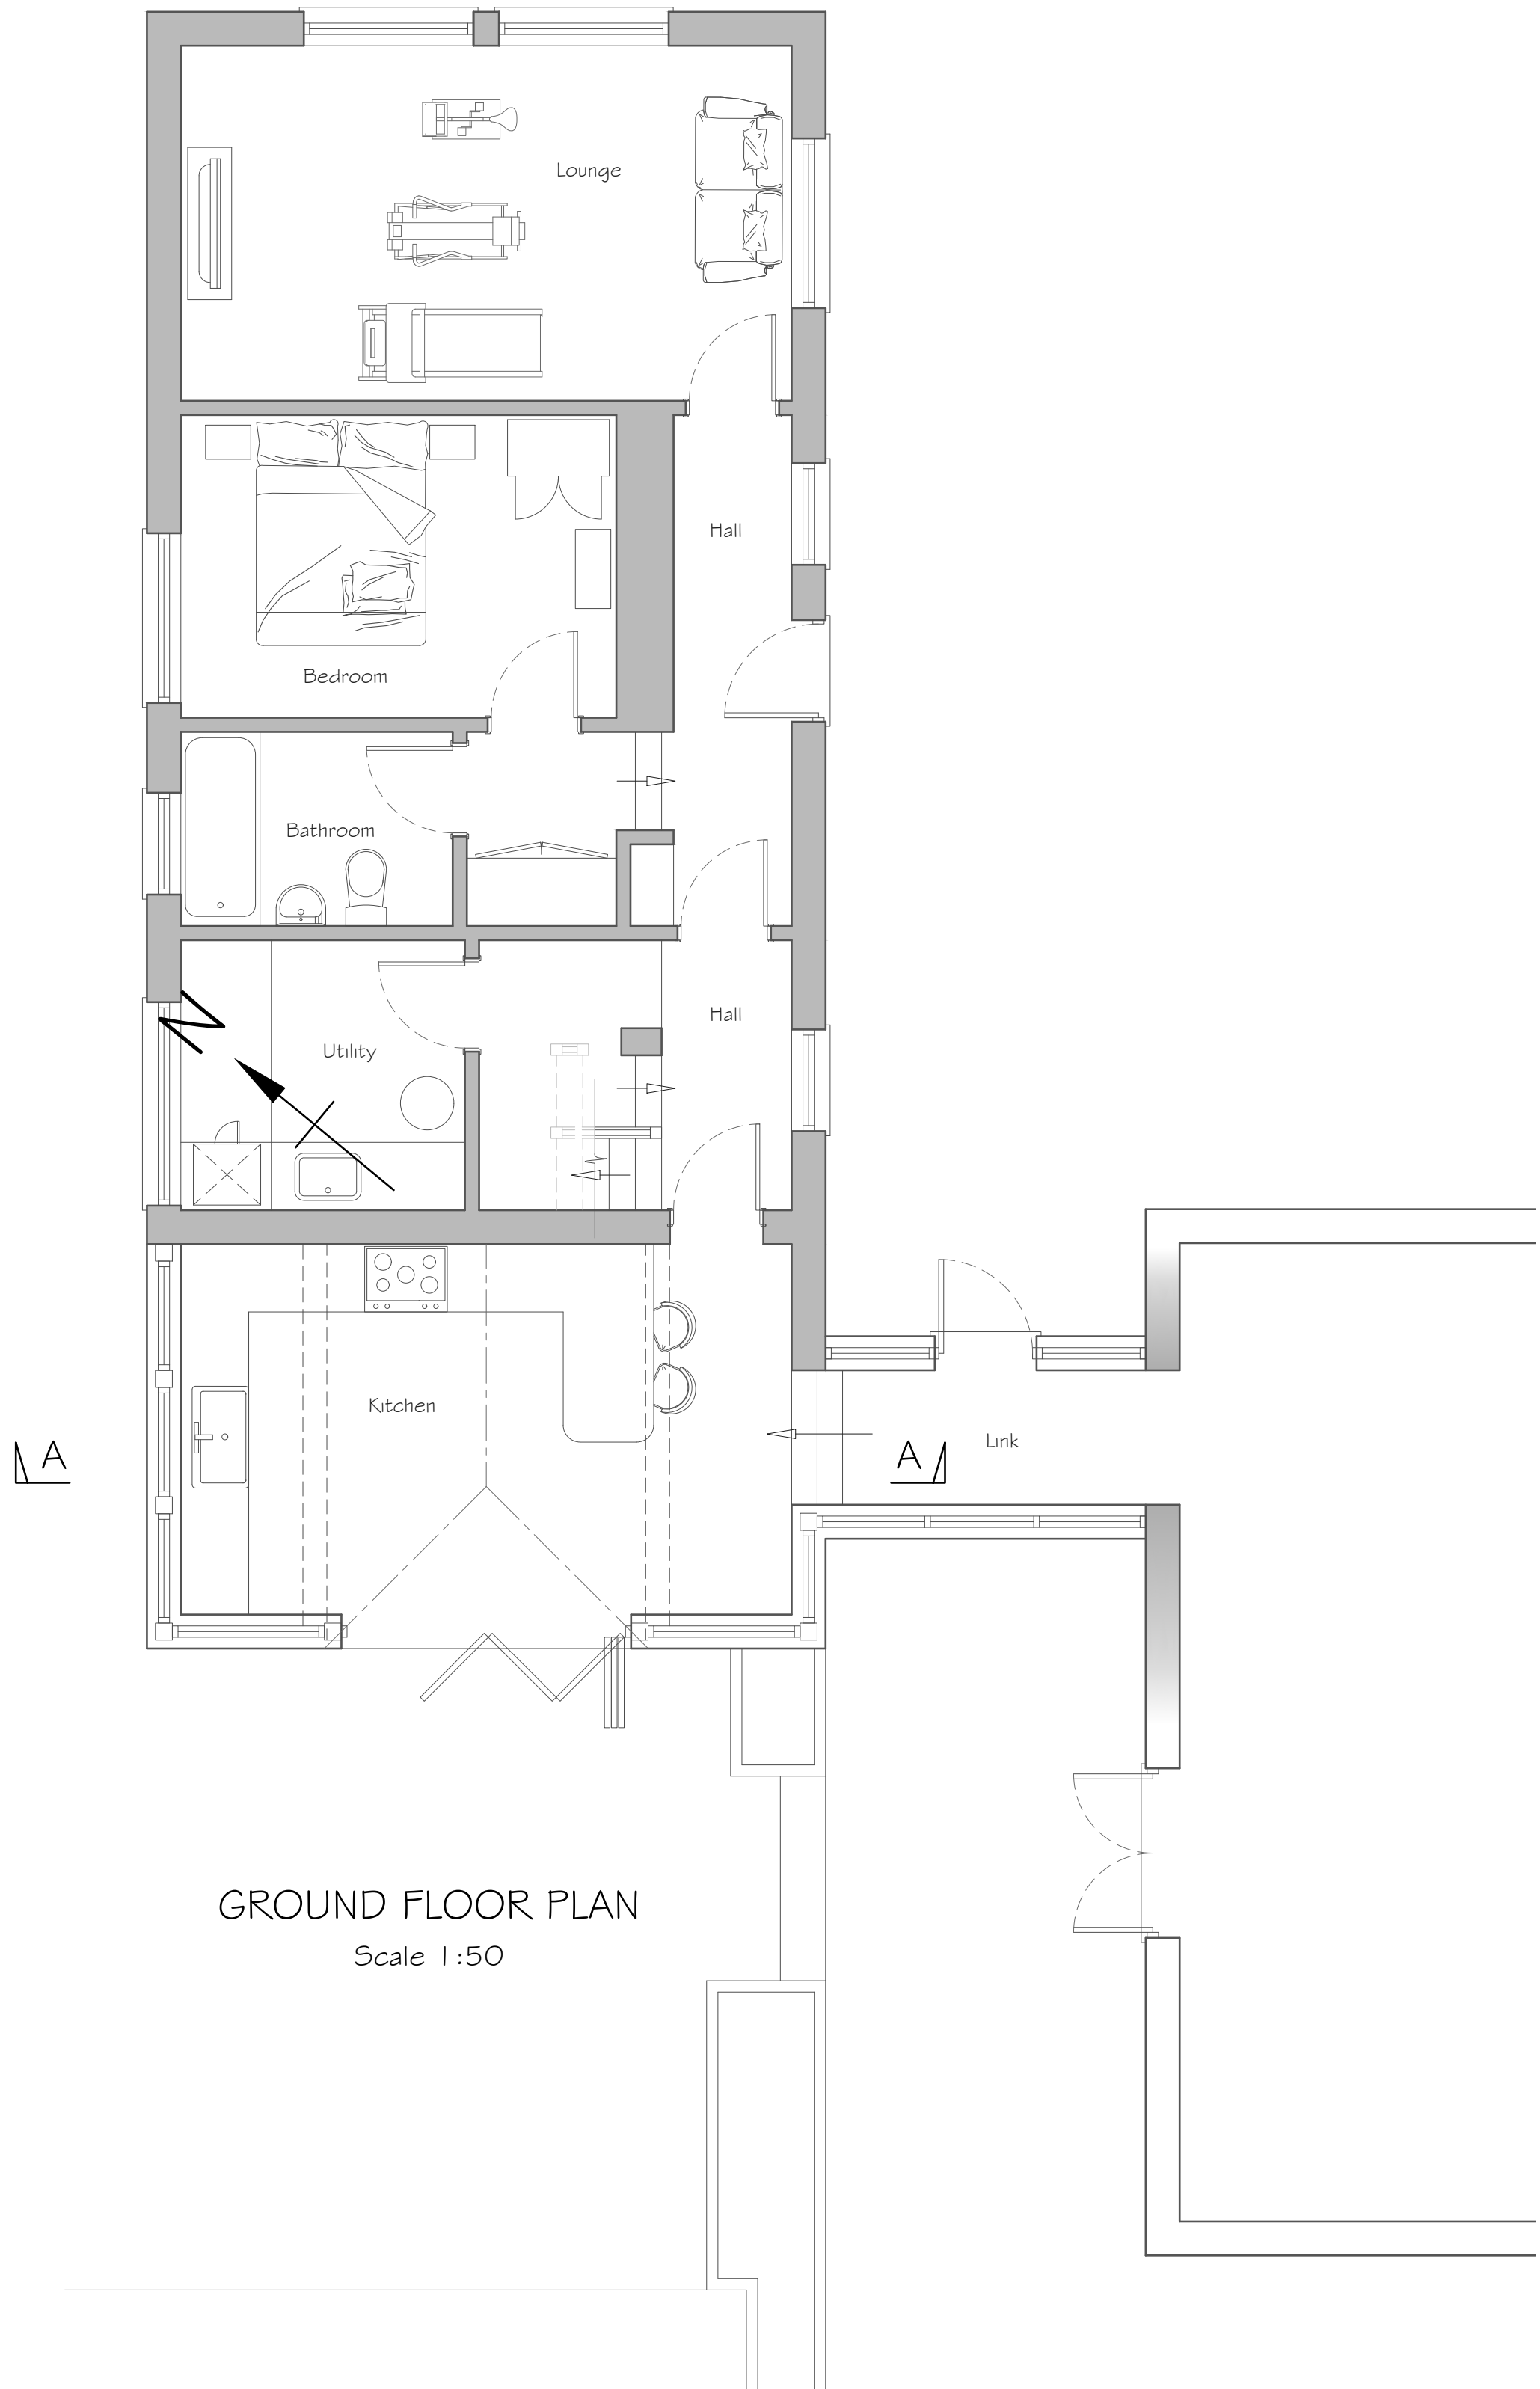


GROUND FLOOR PLAN
Scale 1:50

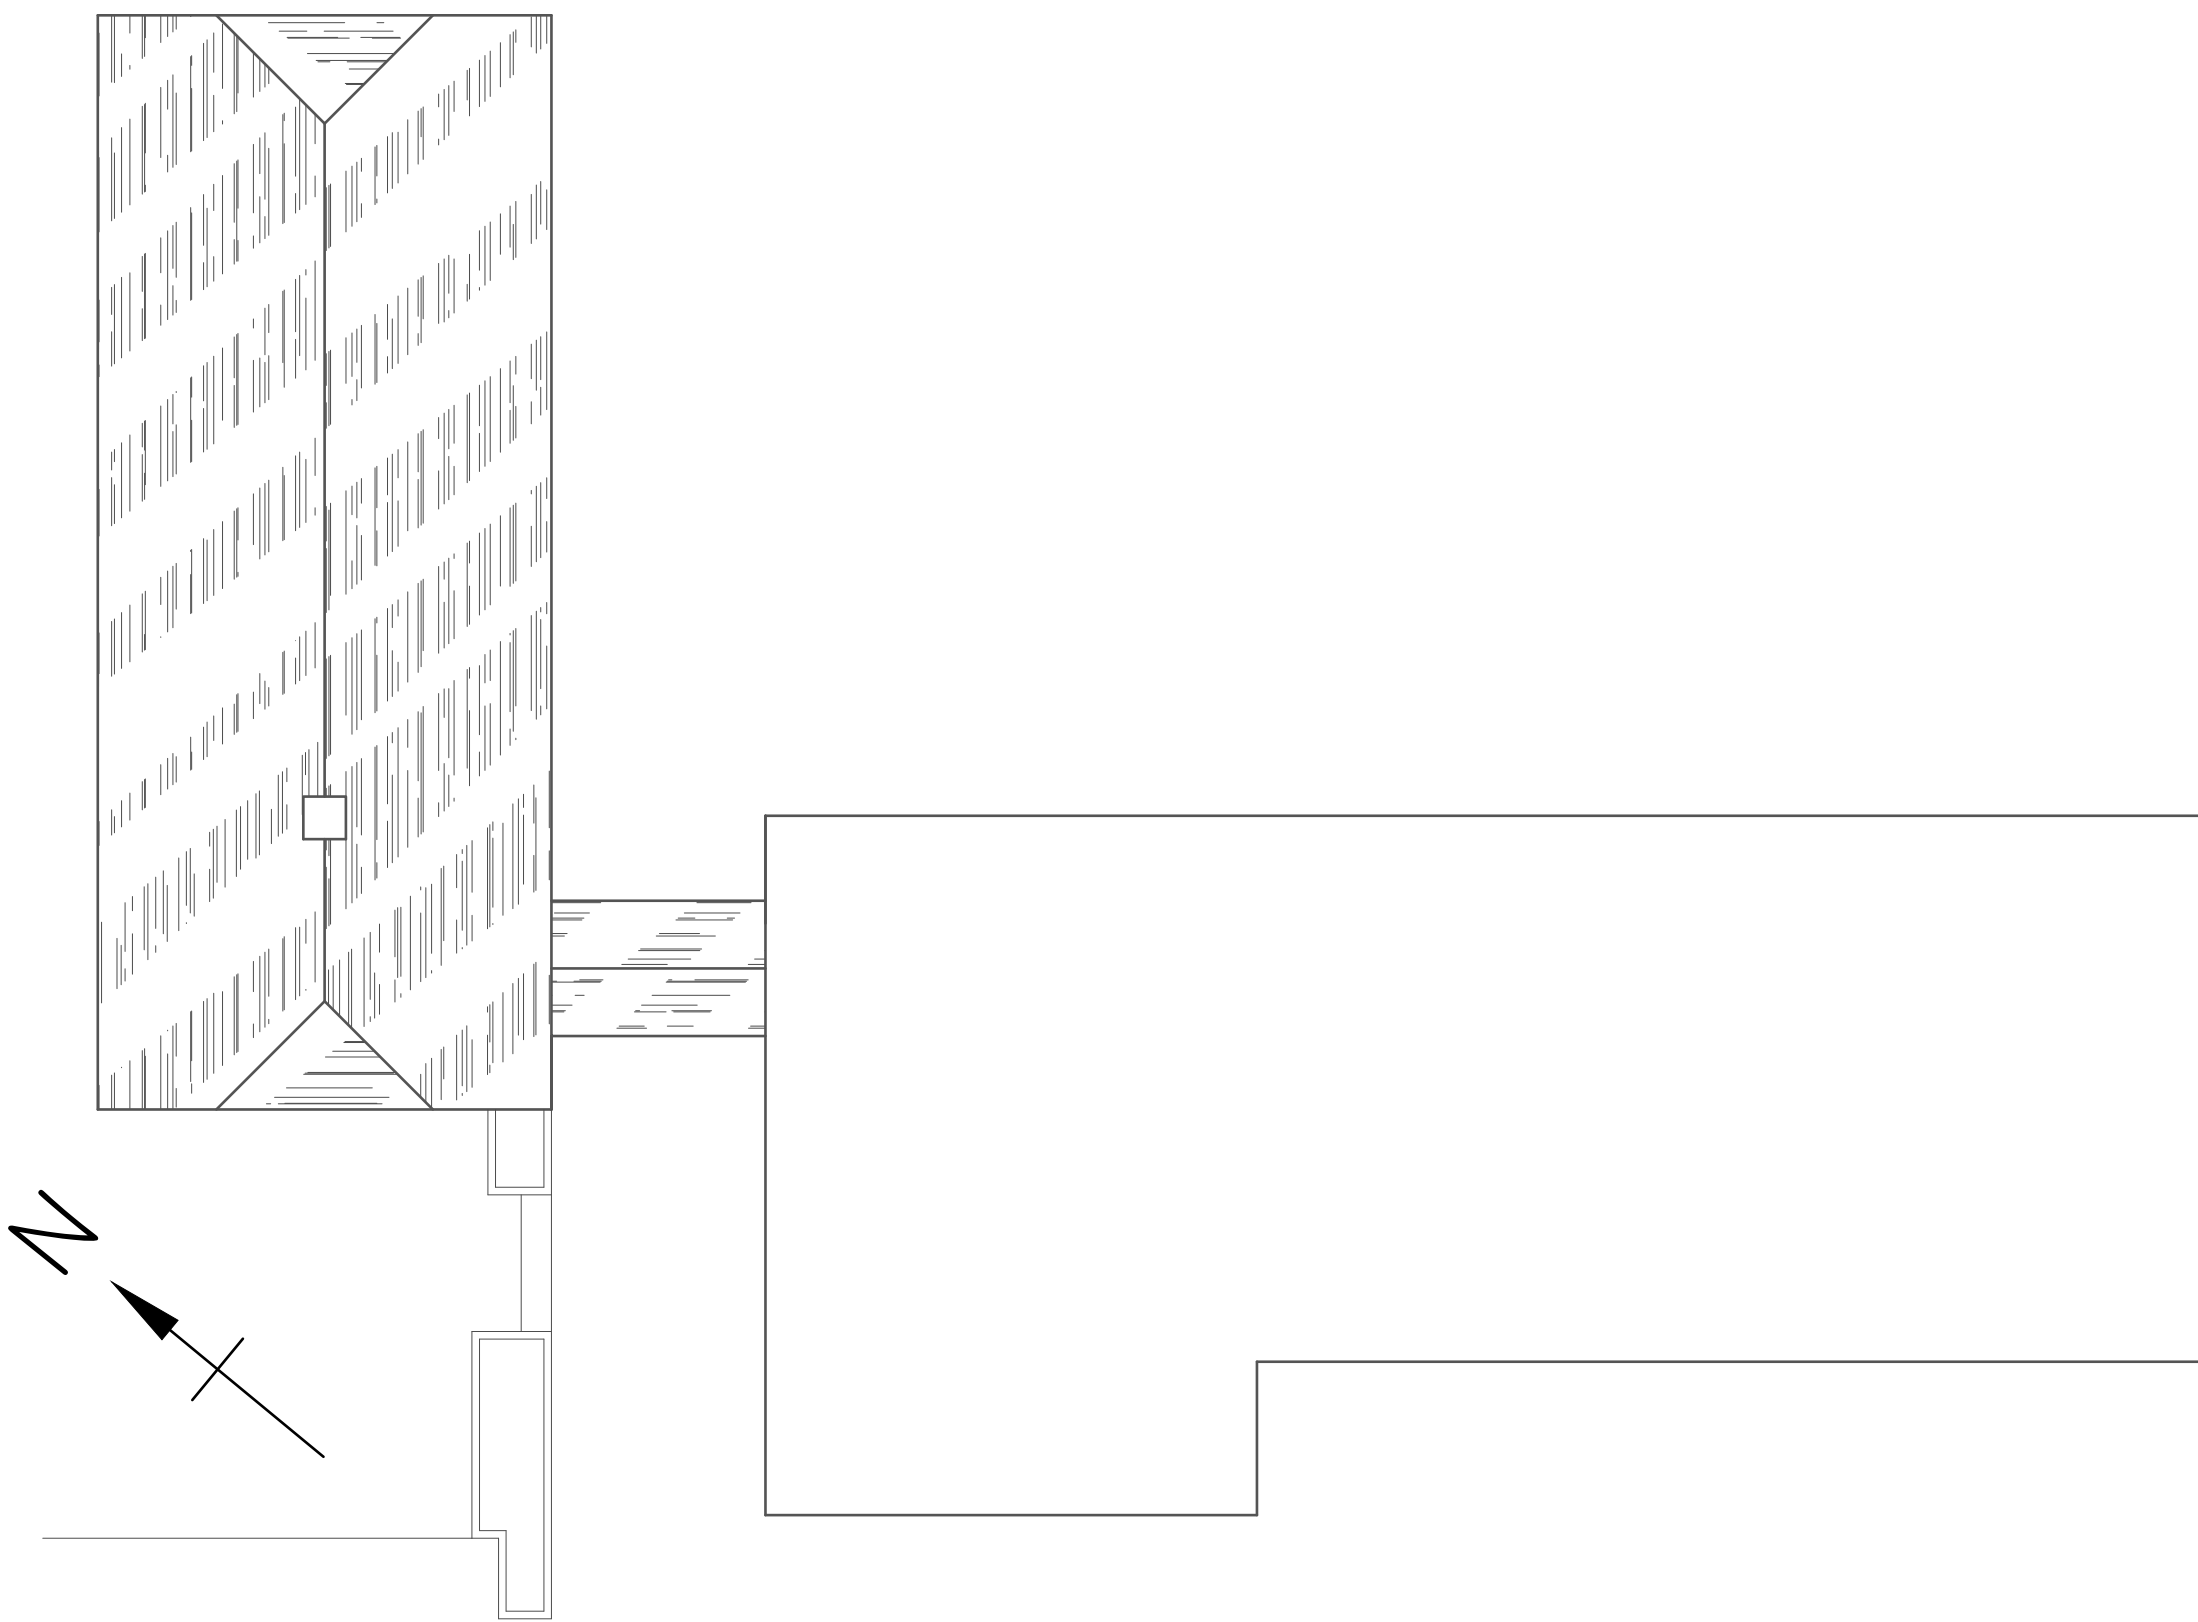


ROOF PLAN
Scale 1:100

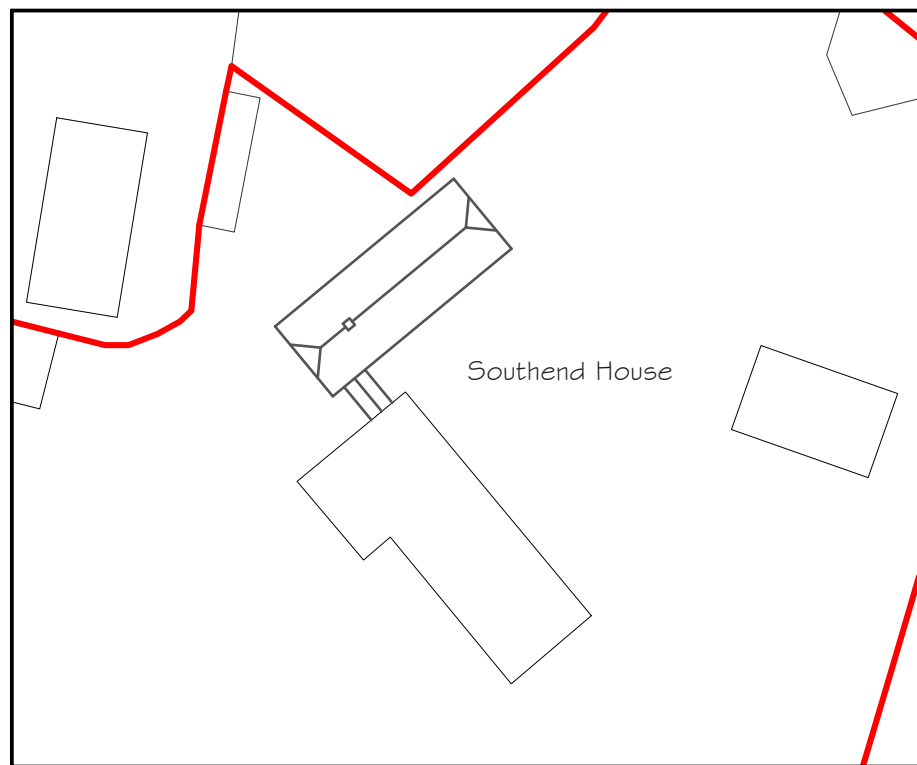

BLOCK PLAN
Scale 1:500

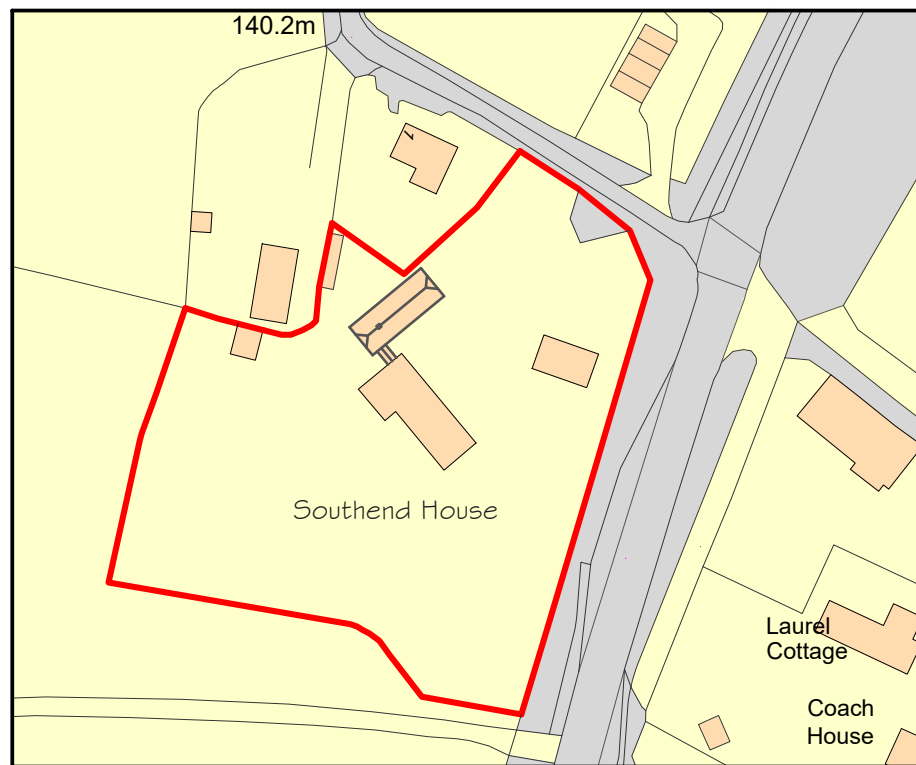

LOCATION PLAN
Scale 1:1250

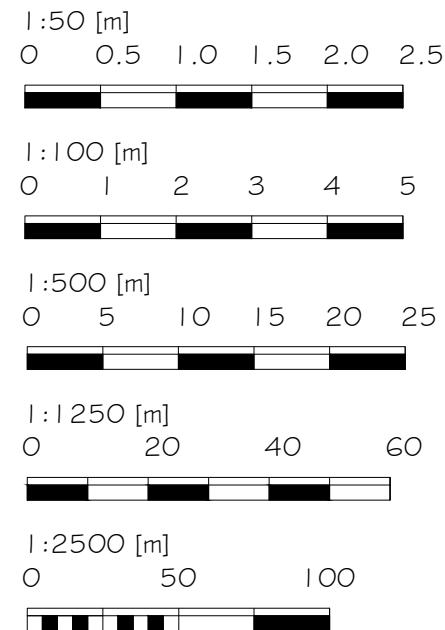

Alex Dawson
www.addraughting.co.uk
alex@addraughting.co.uk
01672 511412
07791 341698

59 Barrow Close
Marlborough
Wiltshire
SN8 2BE



Client
MR & MRS BROOKS

Job Title
EXTENSION AT:
SOUTHEND HOUSE,
HALLAM,
MARLBOROUGH,
WILTSHIRE,
SN8 1SG.

Drawing Title
EXISTING ELEVATIONS AND PLANS

Scale
A5 SHOWN

Date 05/02/2026 Drawn AD

Drawing No.
1552-01

Rev
A