



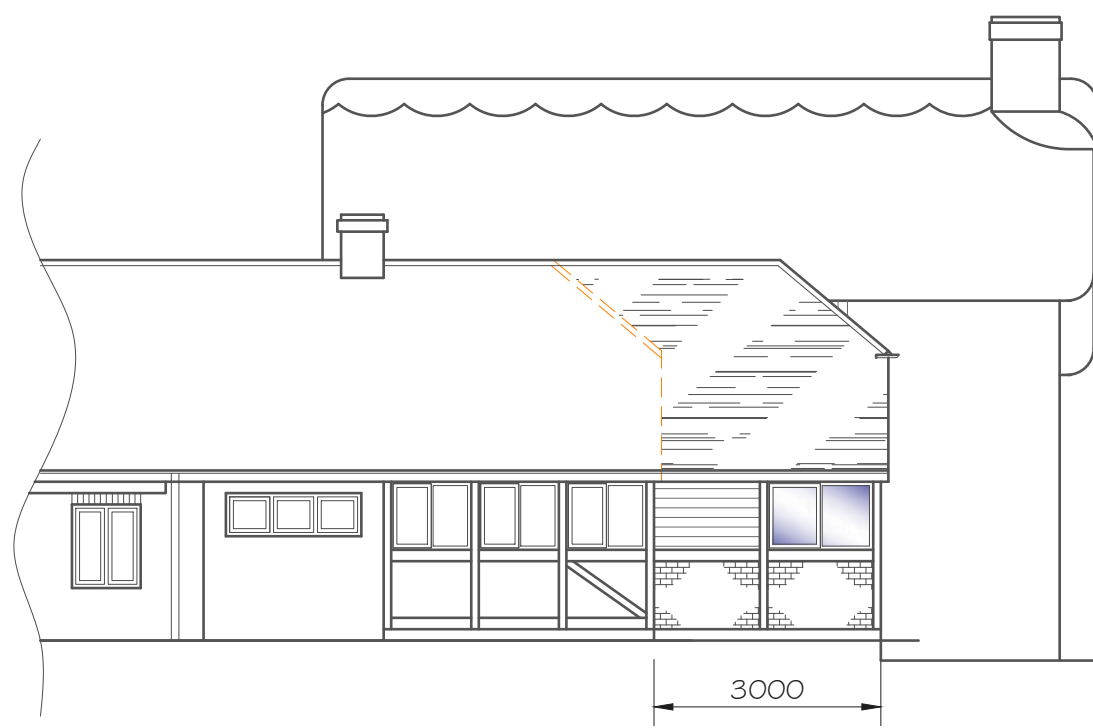


NORTH WEST ELEVATION
Scale 1:100

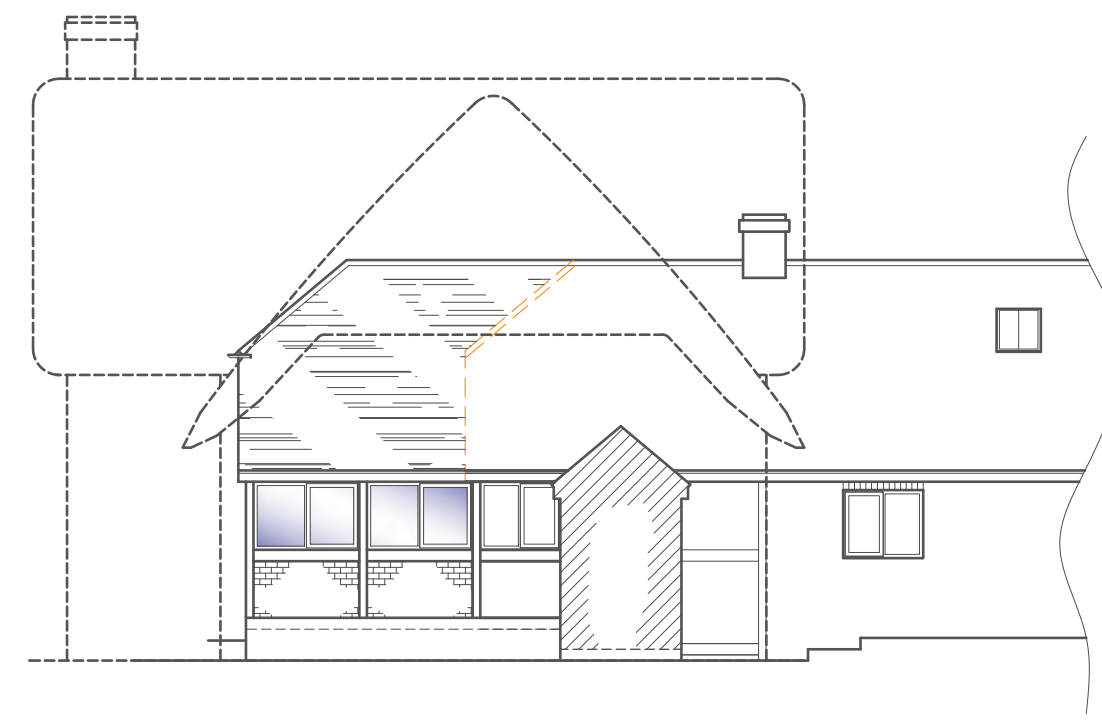


SOUTH WEST ELEVATION
Scale 1:100



SOUTH EAST ELEVATION
Scale 1:100

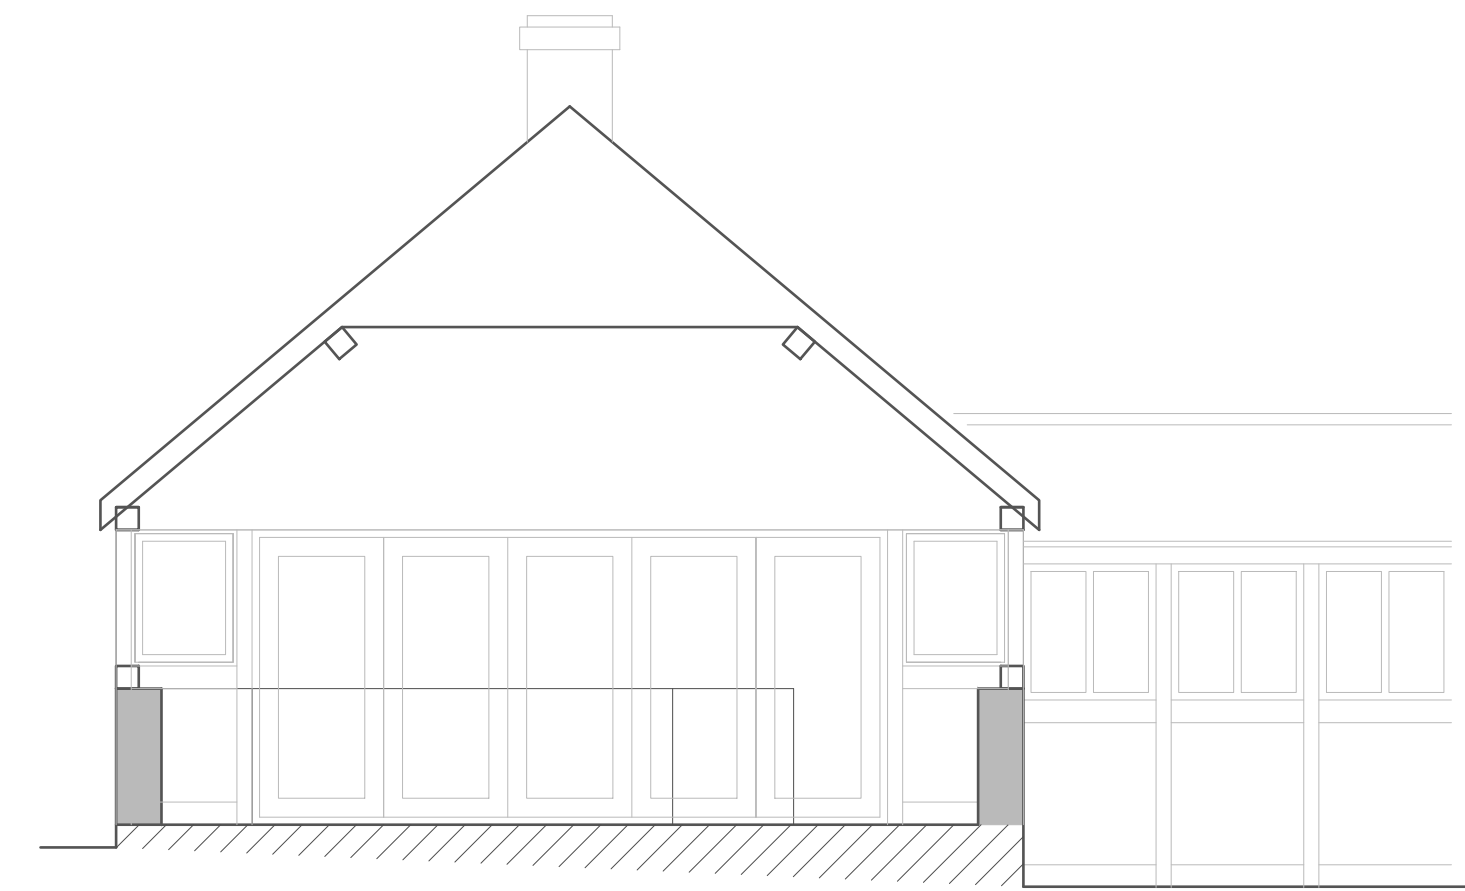


SECTION B-B
Scale 1:50

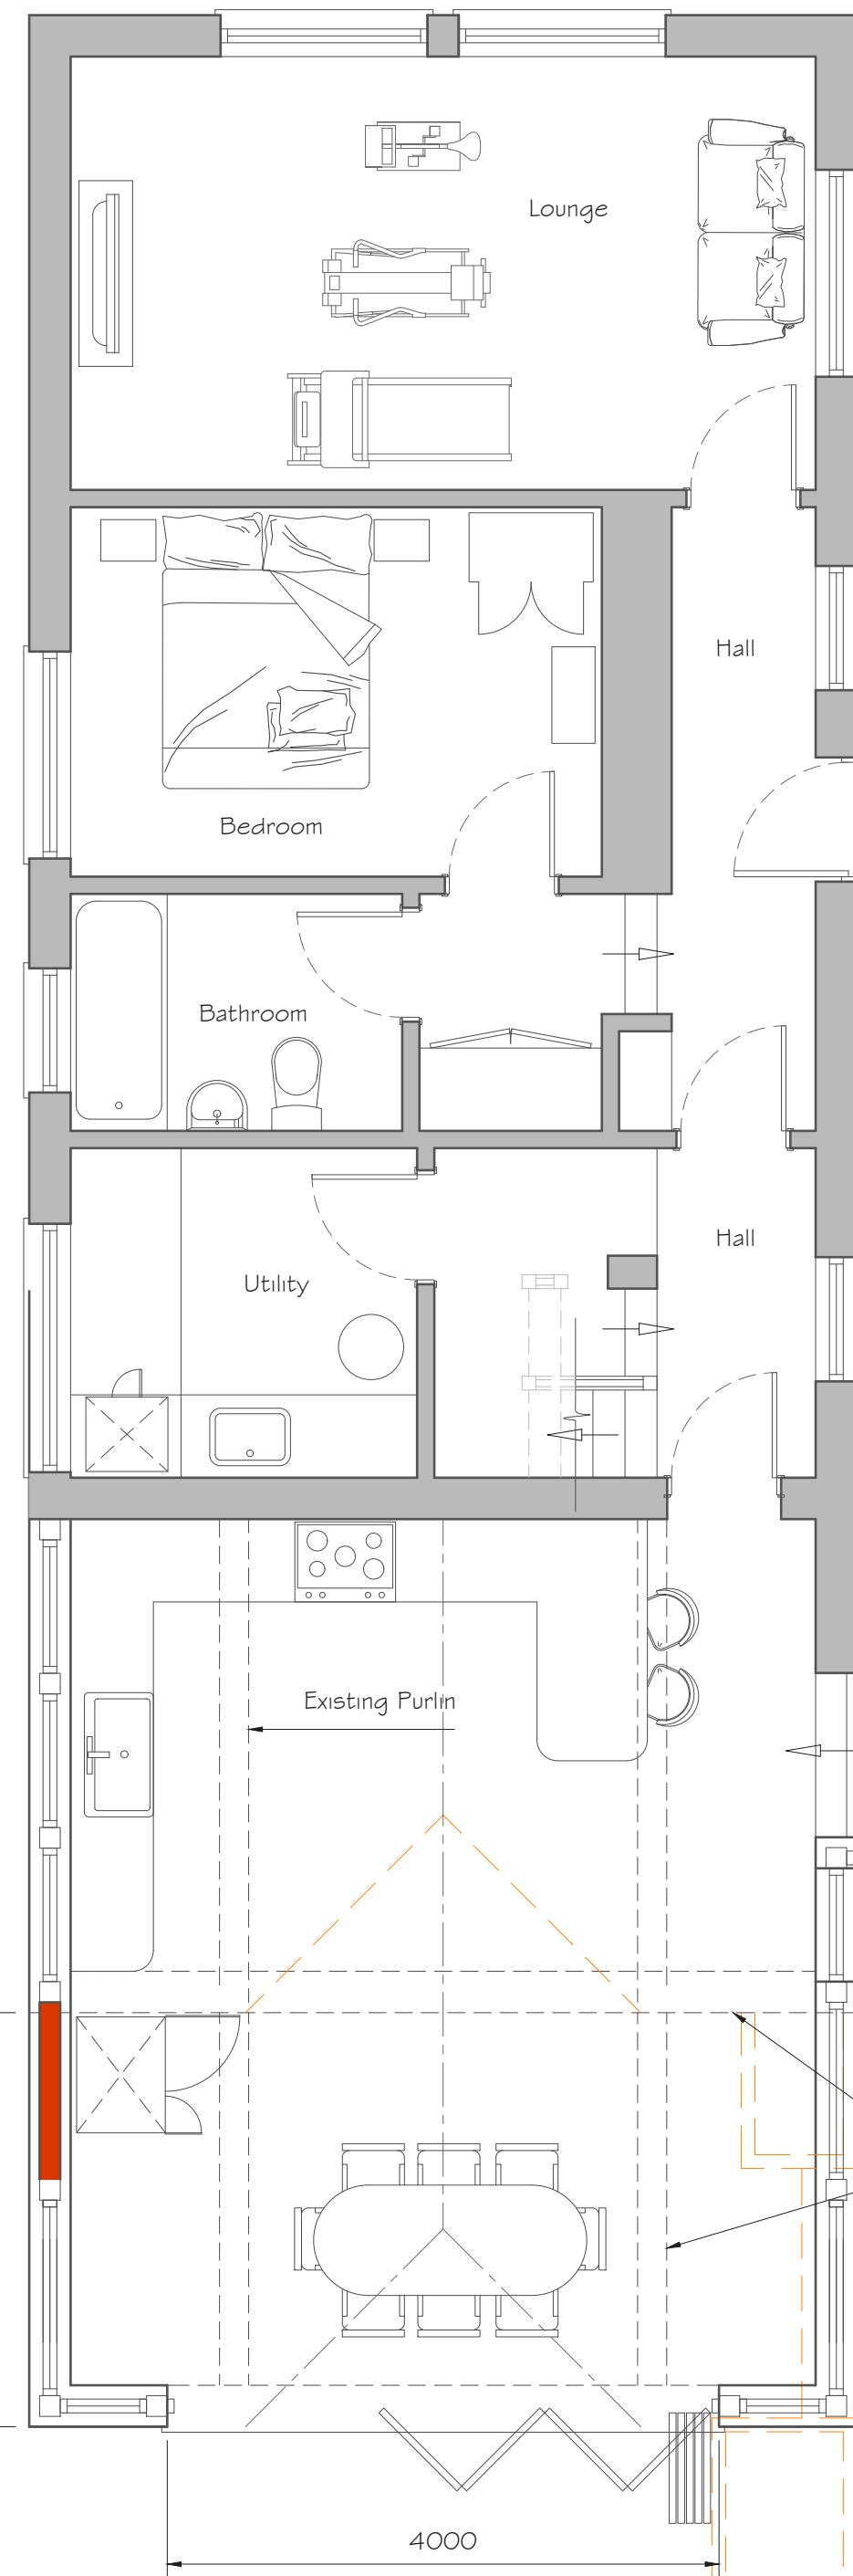


GROUND FLOOR PLAN
Scale 1:50

Existing Walls
Proposed Walls
Remove Walls

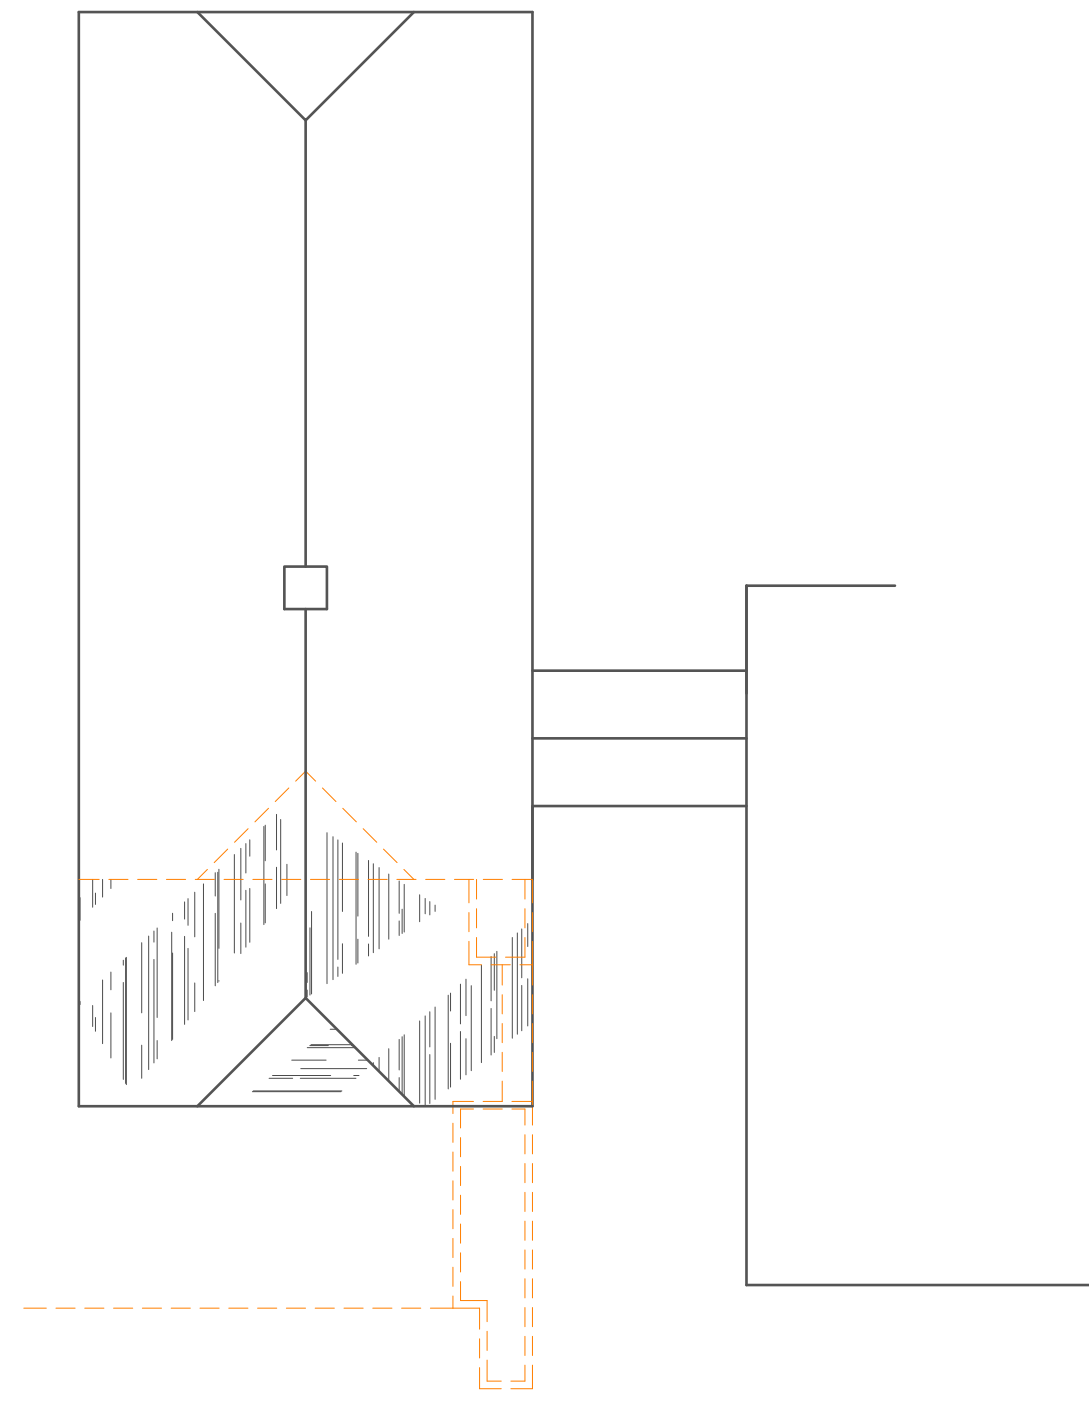


ROOF PLAN
Scale 1:100

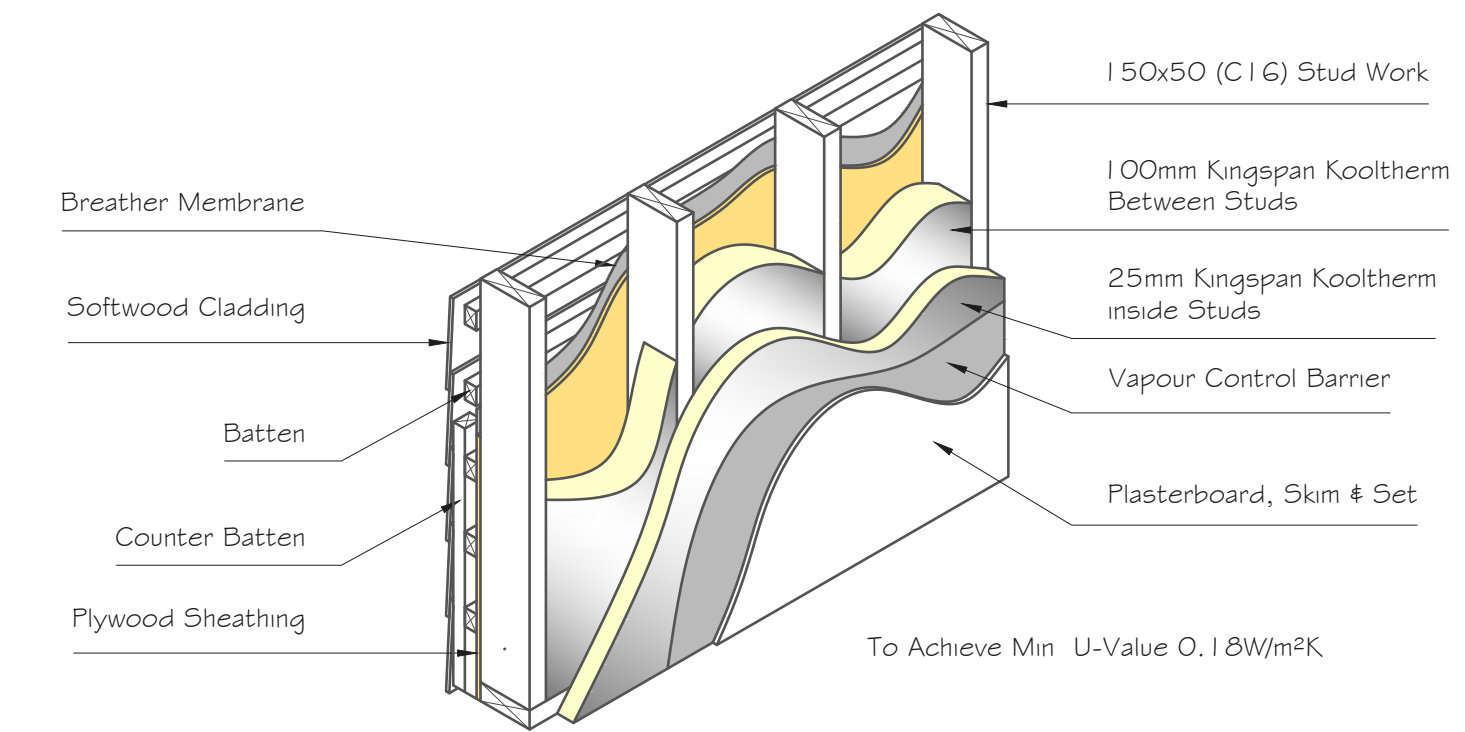

STUD WALL
Scale 1:20



BLOCK PLAN
Scale 1:500

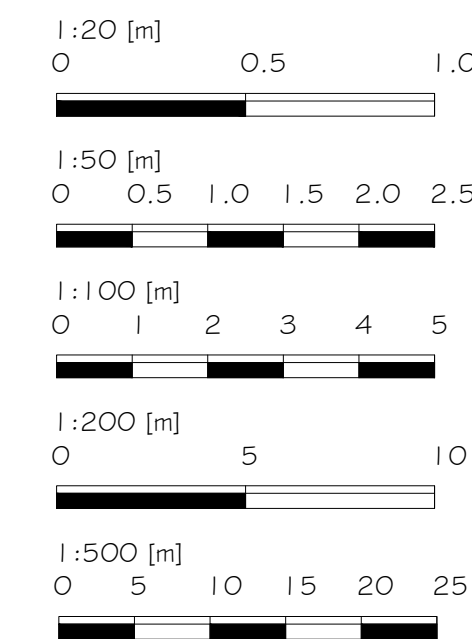

Alex Dawson
www.addraughting.co.uk
alex@addraughting.co.uk
01672 511412
07791 341698

59 Barrow Close
Marlborough
Wiltshire
SN8 2BE



Client

MR & MRS BROOKS

Job Title

EXTENSION AT:
SOUTHEND HOUSE,
HALLAM,
MARLBOROUGH,
WILTSHIRE,
SN8 1SG.

Drawing Title

PROPOSED ELEVATIONS AND PLANS

Scale

AS SHOWN

Date

05/02/2026

Drawn

AD

Drawing No.

1552-02

Rev

E