

* COPYRIGHT.
DO NOT SCALE EXCEPT FOR PLANNING PURPOSES.
CHECK ALL DIMENSIONS ON SITE.
THIS DRAWING IS ONLY TO BE USED ON THE SITE
FOR WHICH DESIGNED.


LEGEND

- | | |
|---|---|
|  | Site Boundary |
|  | Area to be Gravel. |
|  | Area to be Grass. |
|  | Area to be Paving Slabs. |
|  | Denotes things to be removed/demolished. |
|  | Existing tree planting. |
|  | Existing greenery. |
|  | Indicative new shrub & hedgerow planting. |
|  | Access Door |
|  | Primary Access Door |

A	REVISED FOR PLANNING	FEB 26
REVISIONS		DATE
CLIENT: MR & MRS MALONEY		
PROJECT: REPLACEMENT OF EXISTING GARAGE FOR PROPOSED NEW GARAGE AT: FROG HOLLOW, 69 OLD ROAD, STUDLEY, CALNE, SN11 9NF		
TITLE: PROPOSED SITE PLAN		
DRAWN: RJ		SCALES @ A3: 1:200
CHECKED: JA		
DATE: JULY 25		
DRG No: AA/25/26/11		REV.: A

Armstrong
architecture

THE OLD BAKEHOUSE, 21 TIMBER STREET,
CHIPPENHAM, WILTSHIRE, SN15 3BS
01249 404 004 info@armstrongarchitecture.co.uk

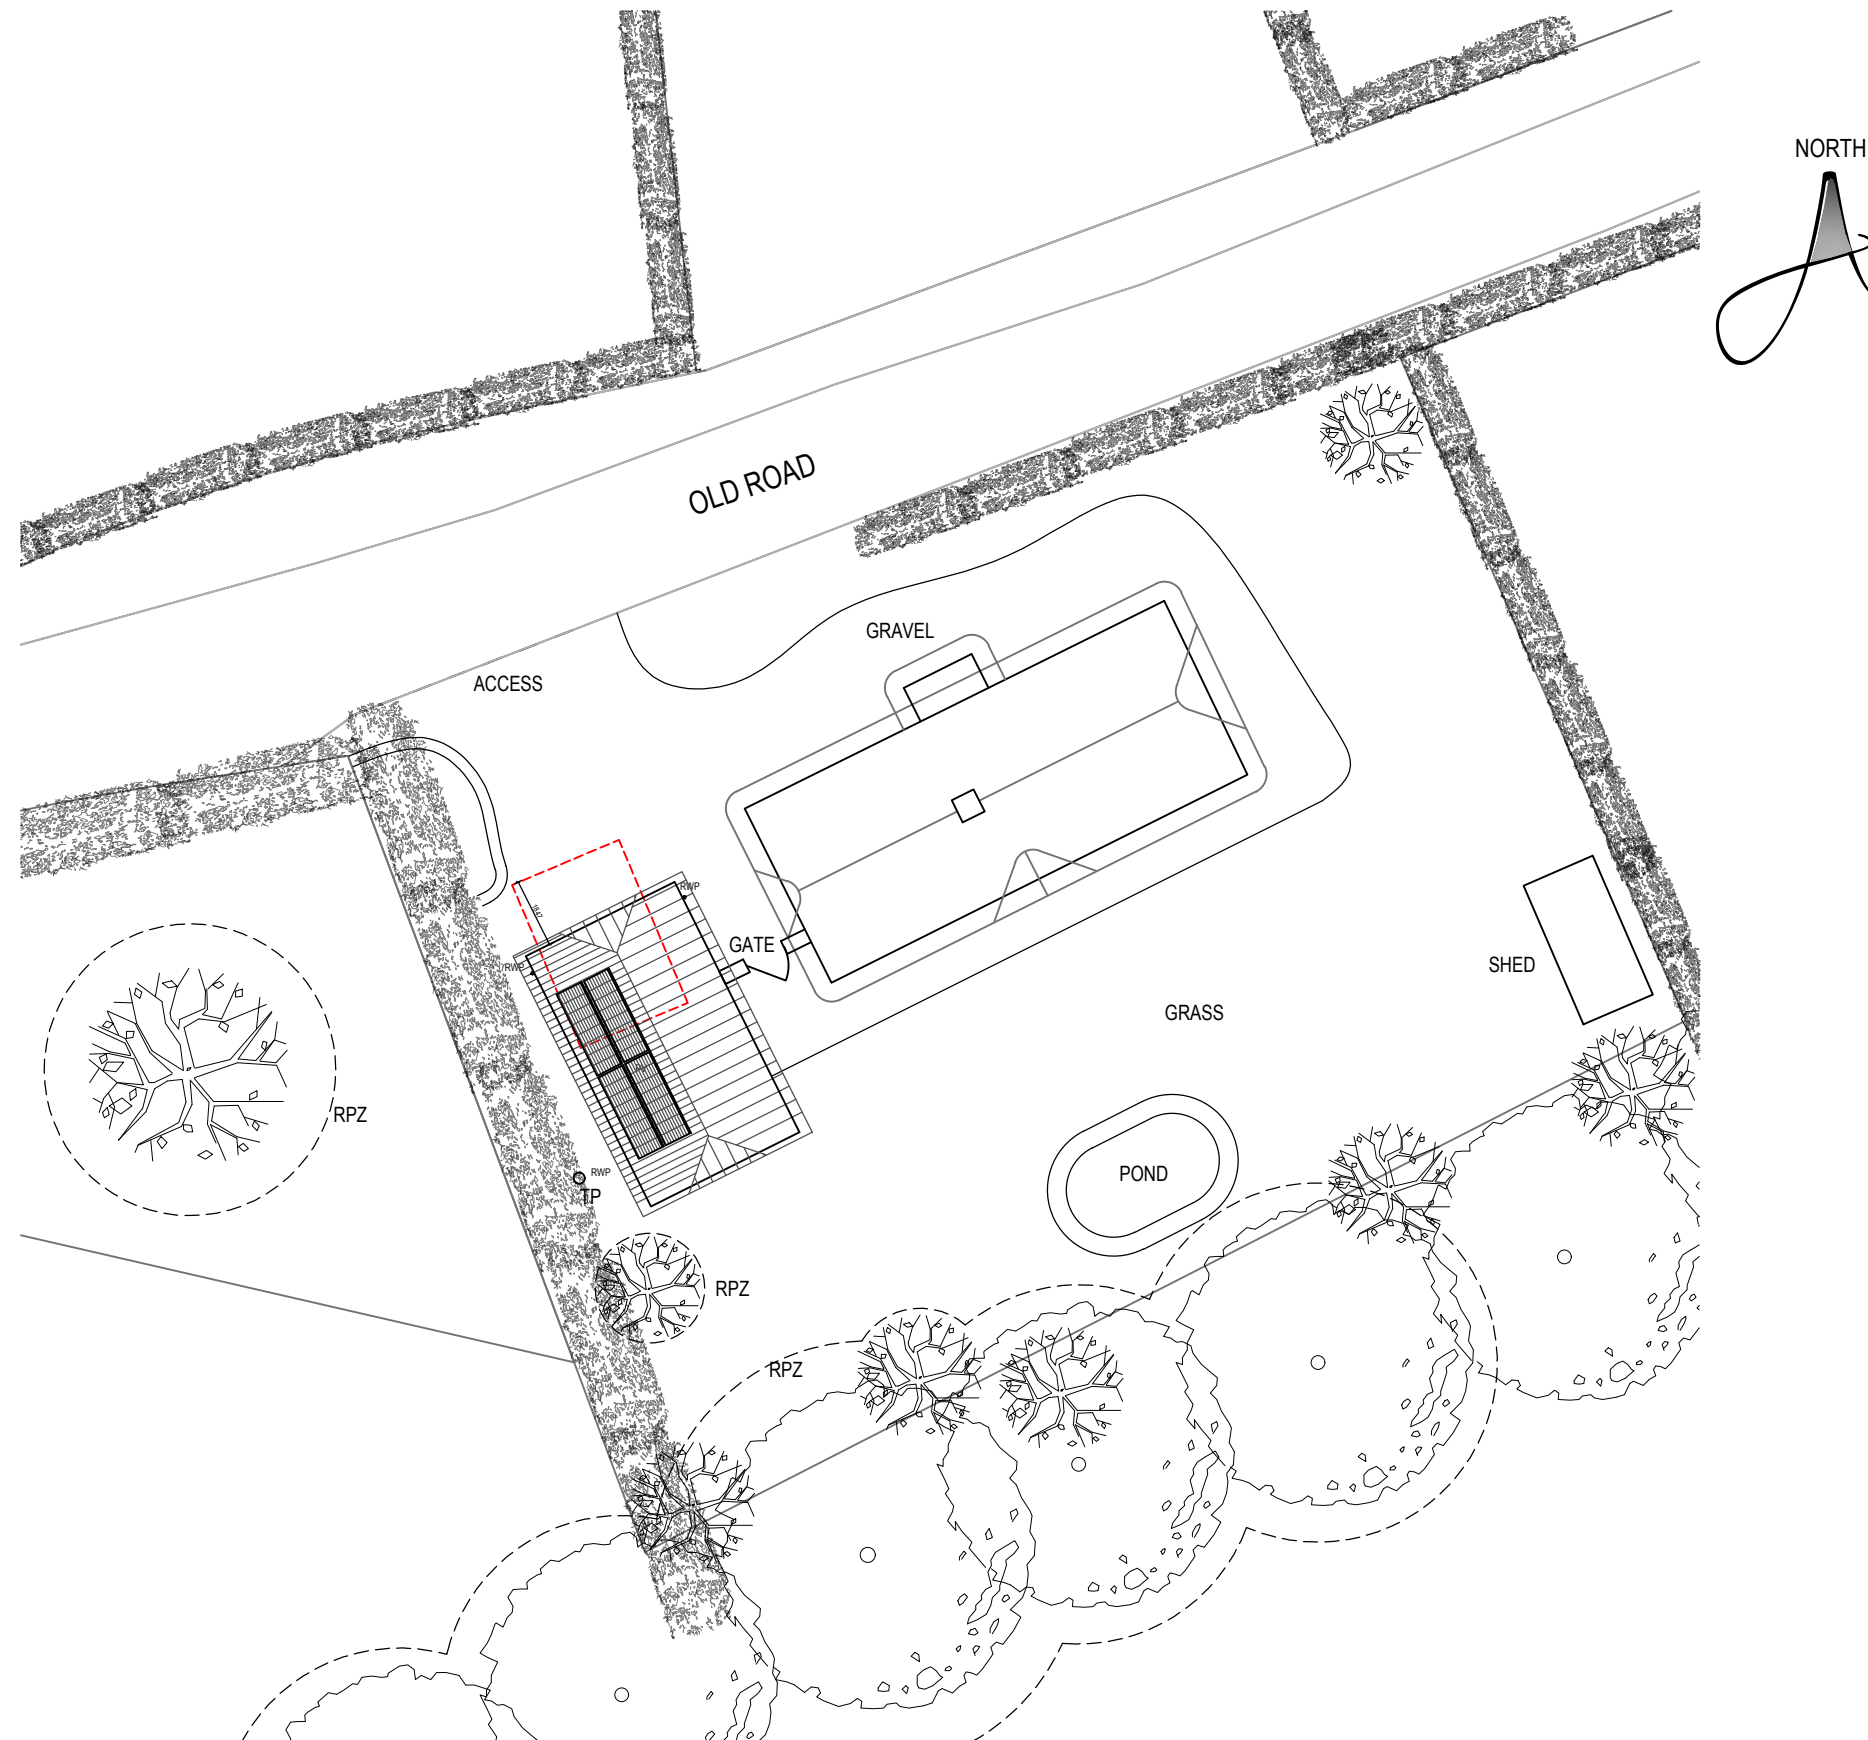

PROPOSED SITE PLAN

