


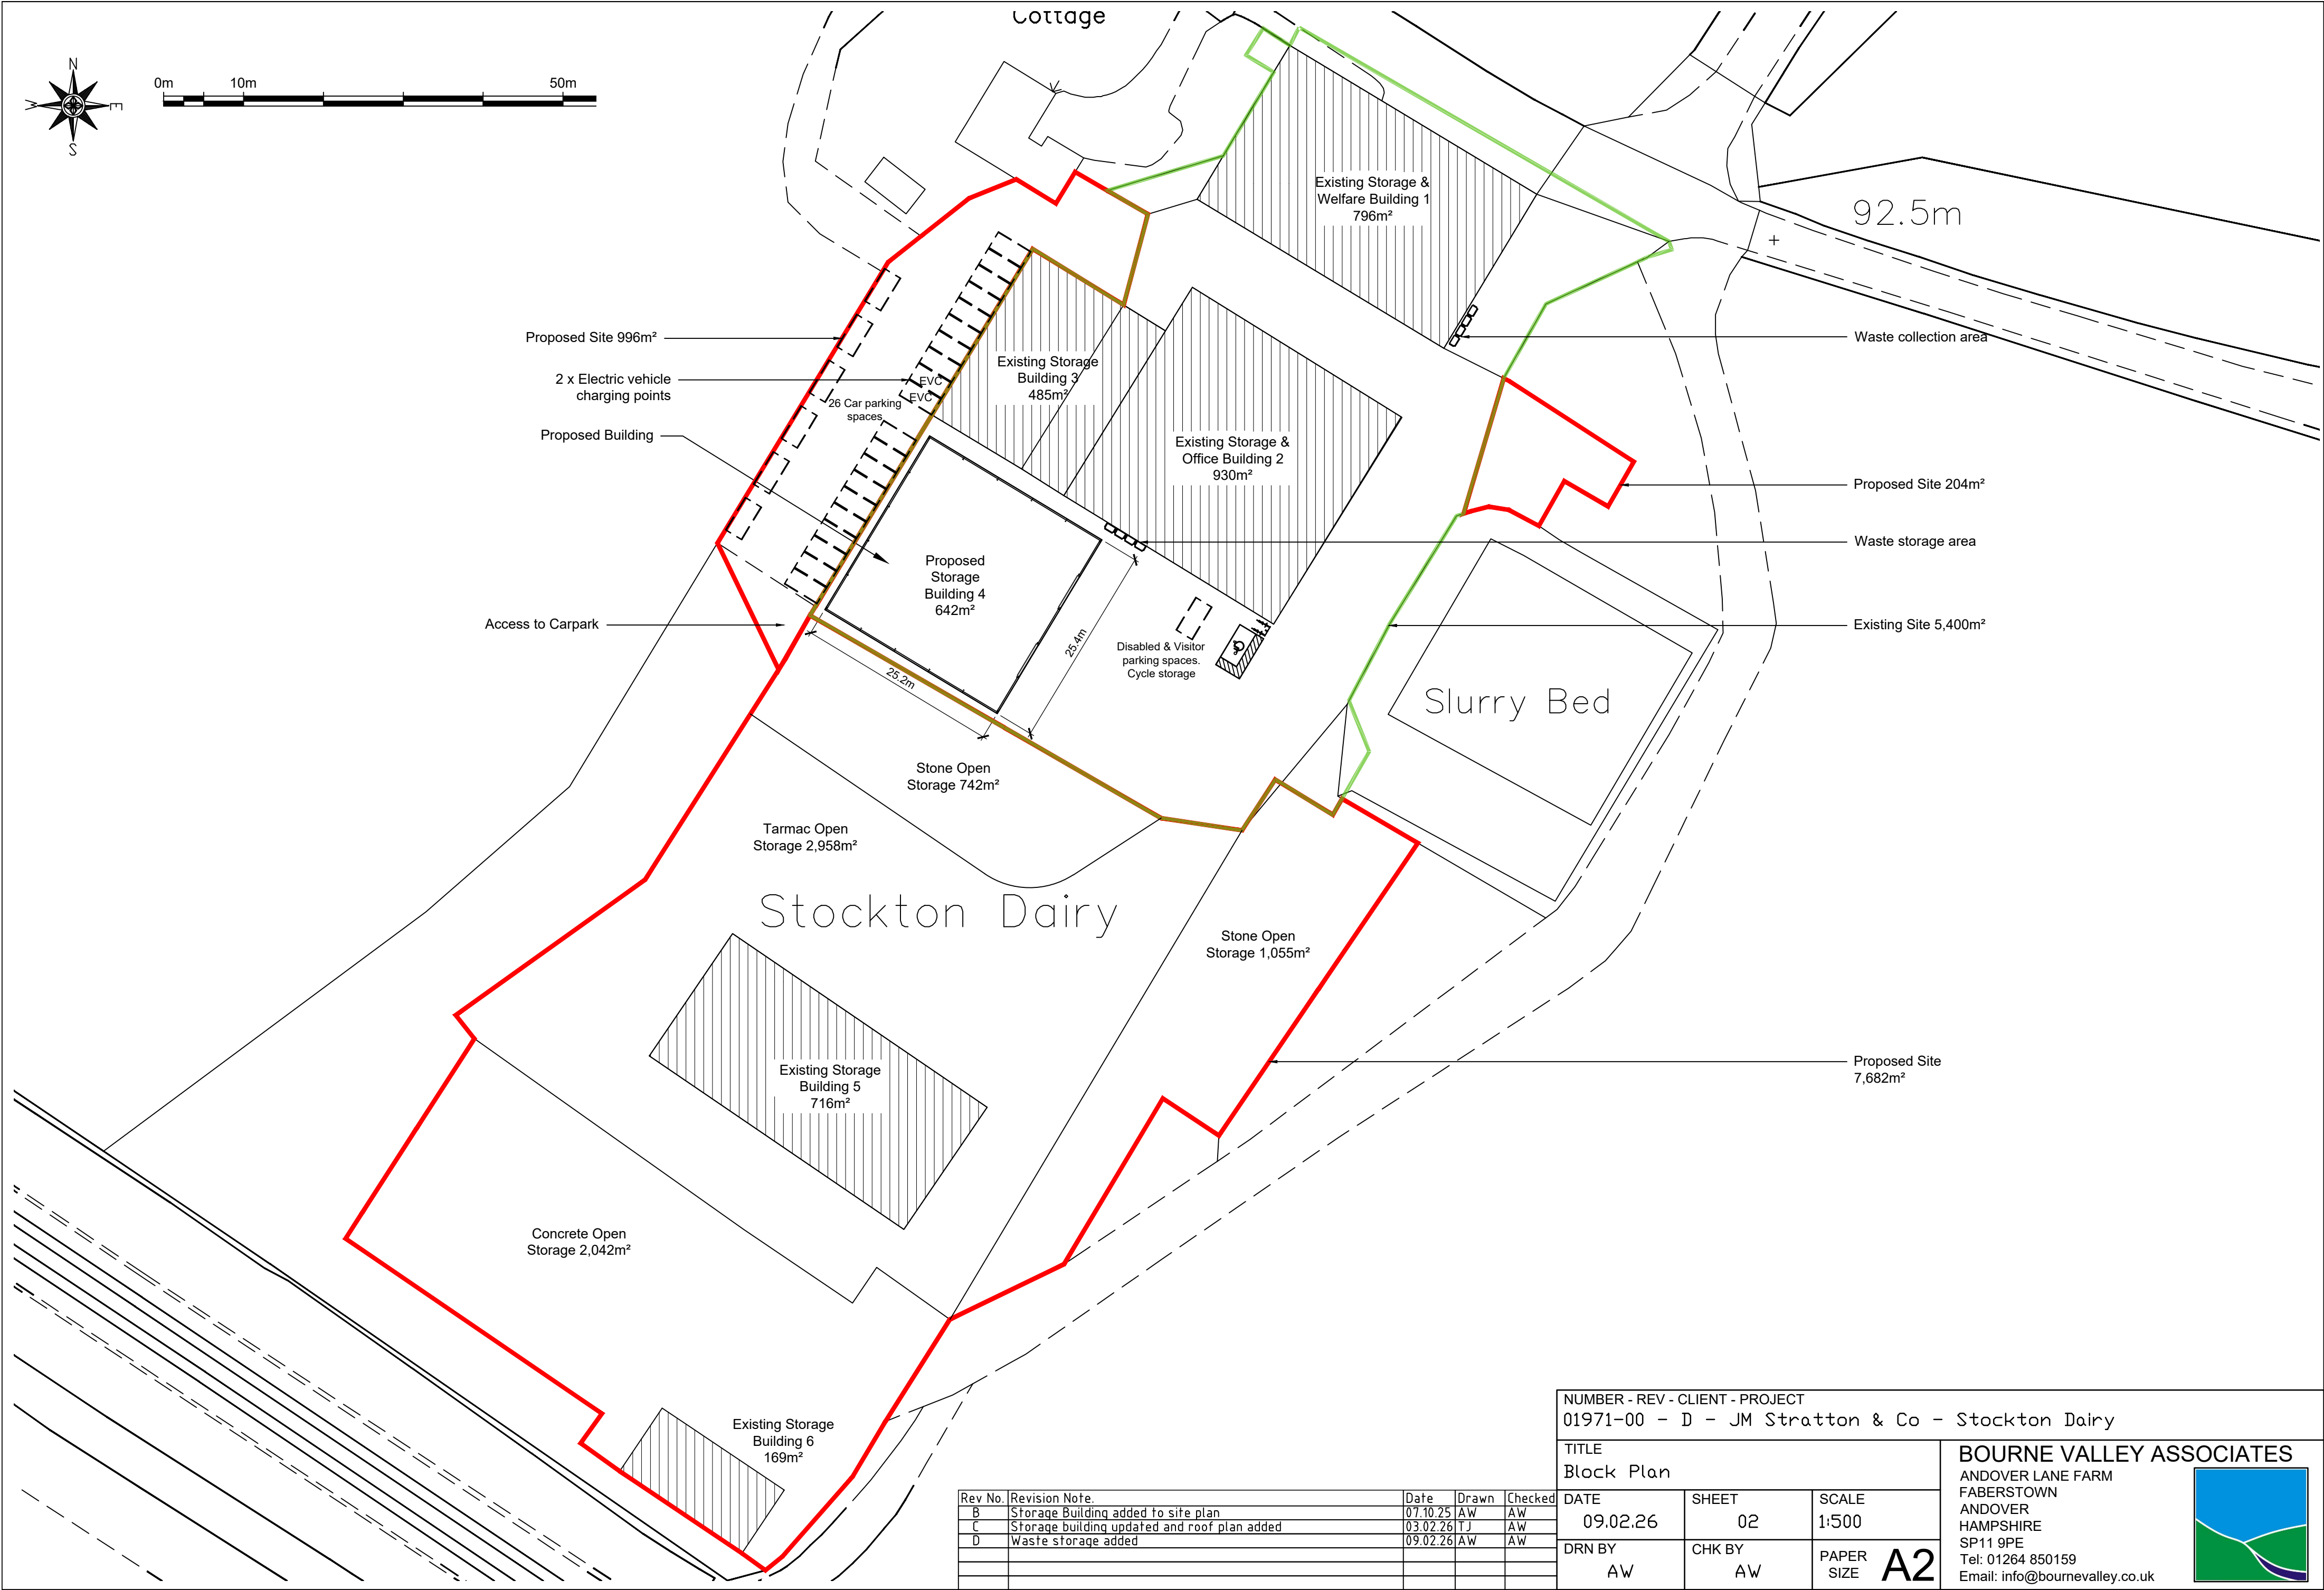

Rev No.	Revision Note.	Date	Drawn	Checked
B	Storage Building added to site plan	07.10.25	AW	AW
C	Storage building updated and roof plan added	03.02.26	TJ	AW
D	Waste storage added	09.02.26	AW	AW

NUMBER - REV - CLIENT - PROJECT 01971-00 - D - JM Stratton & Co - Stockton Dairy		
TITLE Block Plan		
DATE 09.02.26	SHEET 02	SCALE 1:500
DRN BY AW	CHK BY AW	PAPER SIZE A2

BOURNE VALLEY ASSOCIATES
ANDOVER LANE FARM
FABERSTOWN
ANDOVER
HAMPSHIRE
SP11 9PE
Tel: 01264 850159
Email: info@bournevalley.co.uk

