


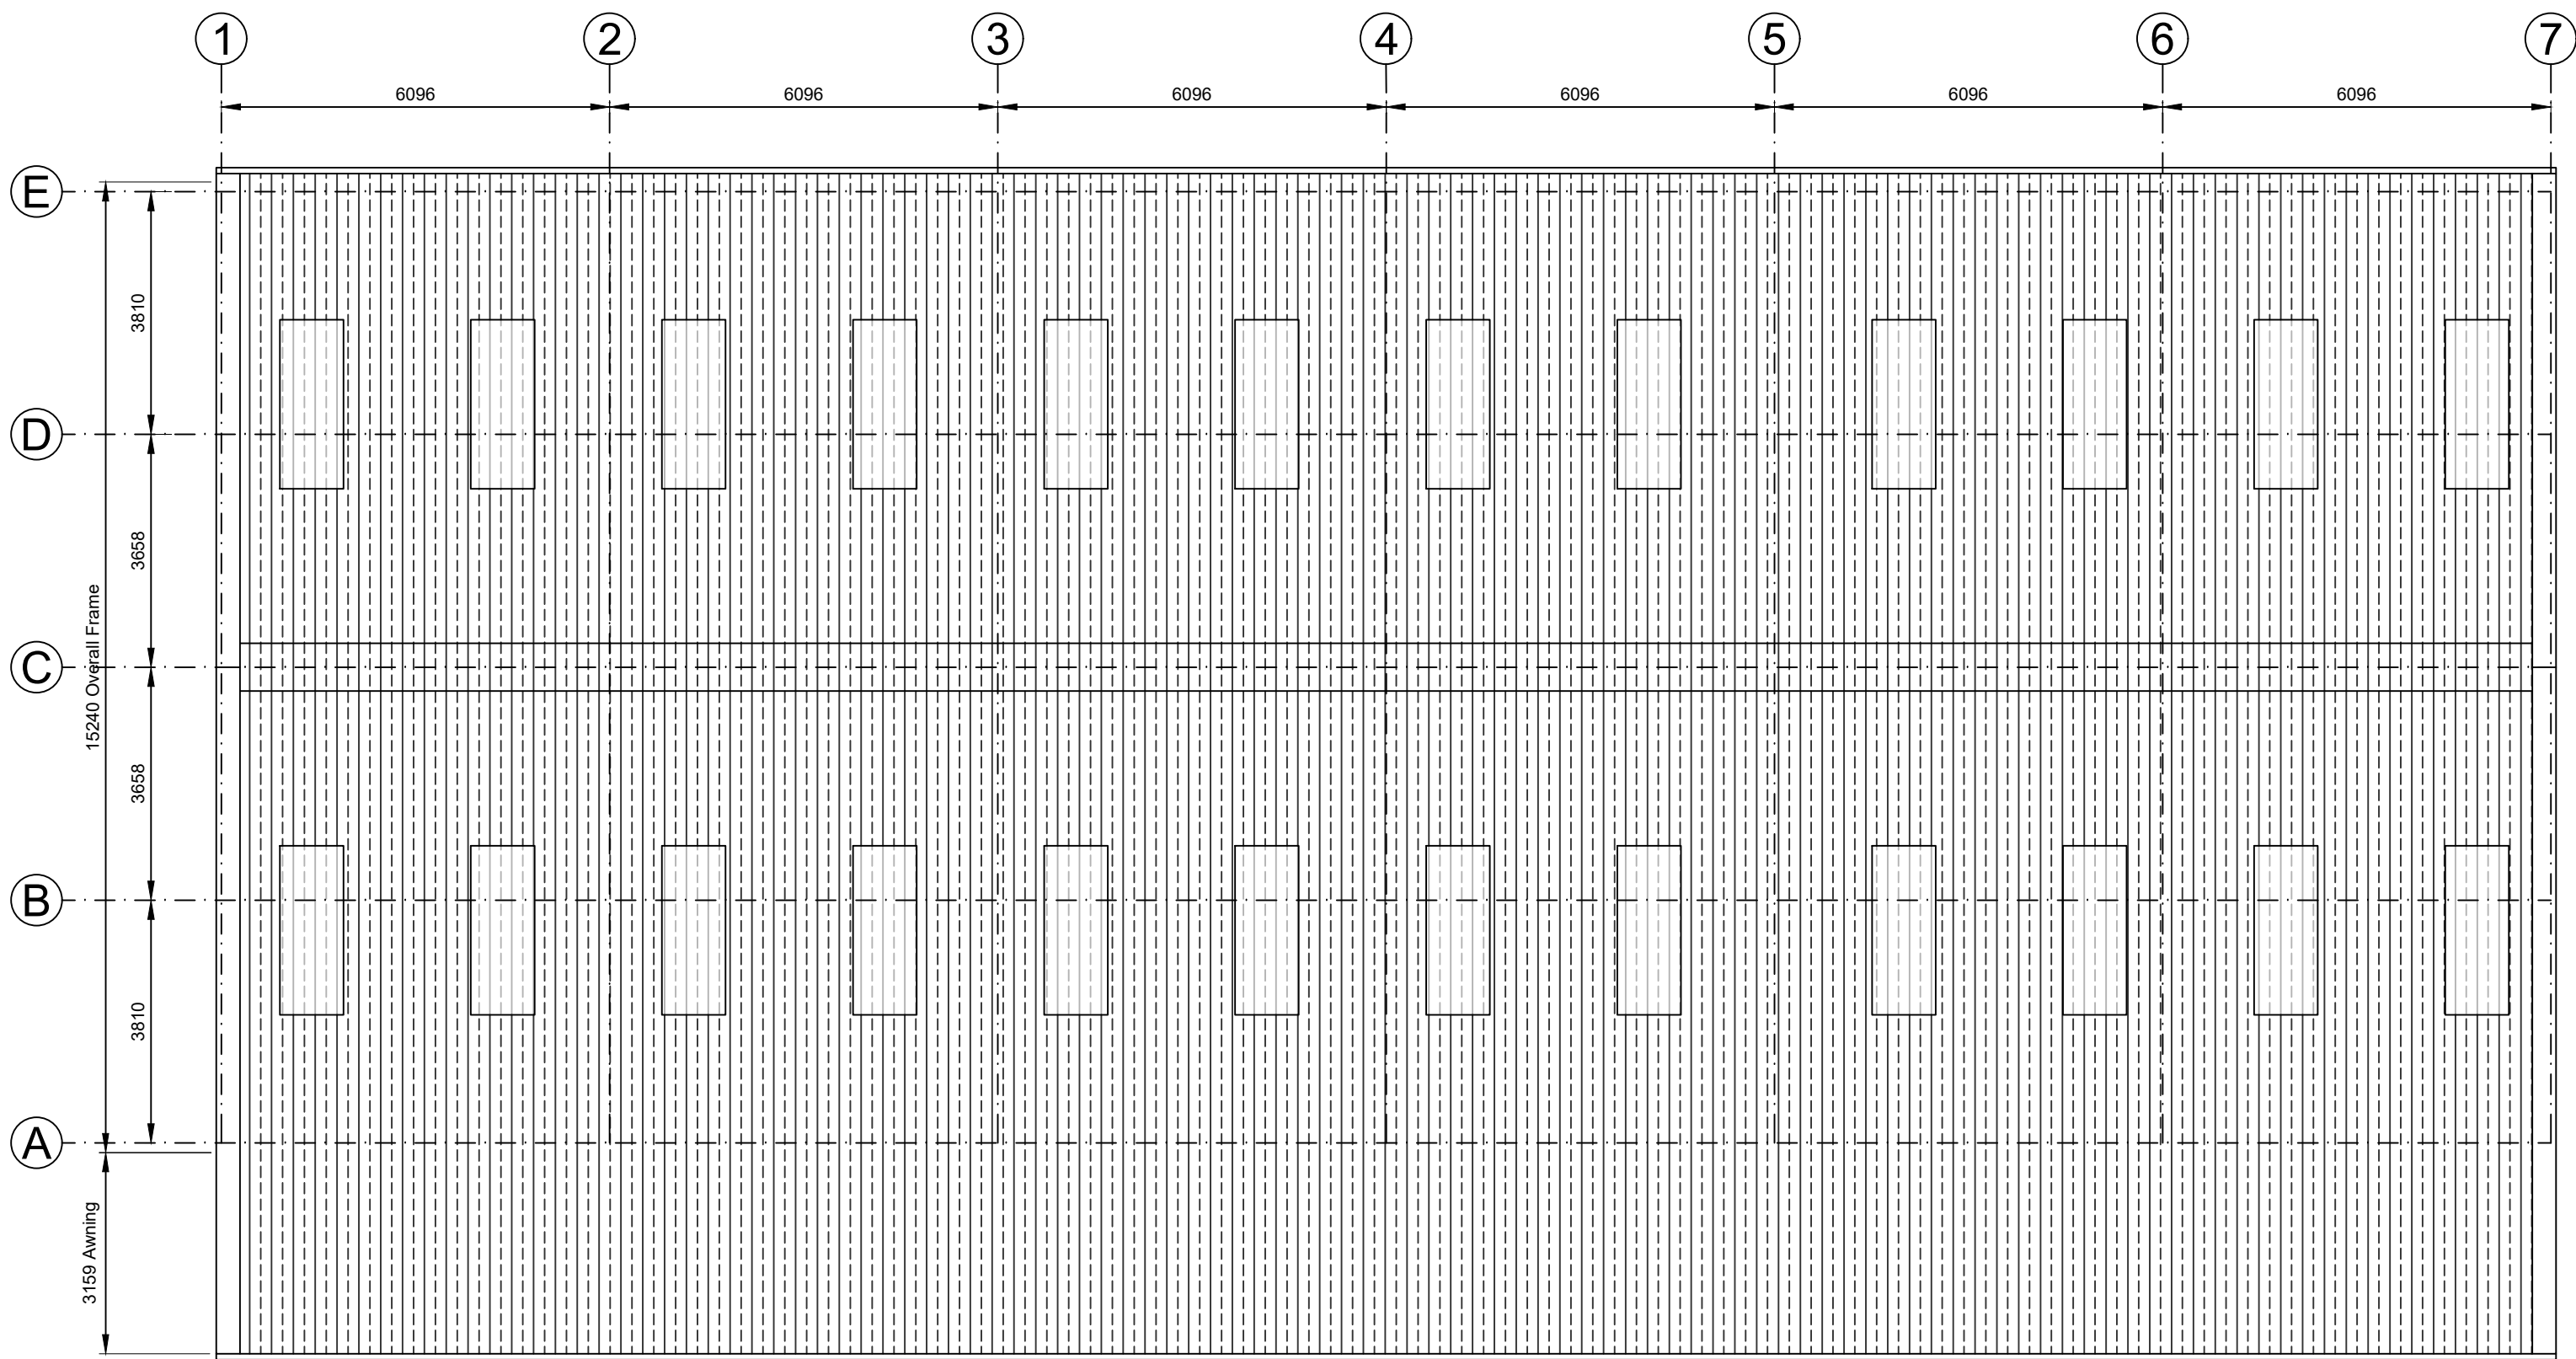

GENERAL NOTES:

A	11/02/2026	Scale Bar Added	J.G.S.
Index	Date	Description	Author
HAINES Construction (Southern) Ltd.			
Beversbrook, Calne, Wiltshire, SN11 8RX Telephone: 01249 819103 Email: info@hainesconstruction.co.uk			
CLIENT Little Middle Green Farm			
PROJECT Agricultural Building			
DRAWING TITLE Roof Plan			
DRAWN BY J.G.S.	CHECKED BY	DATE 28/01/2026	SCALE 1:100 @ A1
PROJECT No. 11360		DRAWING No. [G] - 002	REV A