

Ecology



\* Denotes Manthorpe Swift Nesting Brick Box location



+ Denotes Schwegler Bat access panel 1FE location



# Denotes Bee Brick location



# Denotes Wall Mounted Electric Vehicle Car Charging Points



# Denotes Post Mounted Electric Vehicle Car Charging Points

Denotes Hedgehog Hole locations



Note:  
Gaps (13cm x 13cm) to be left at base of new onsite fences/walls, including site boundaries to allow passage of hedgehog across the site.



LEGEND

- Site Boundary
- Existing Trees
- Existing Hedges/Planting
- Area to be Grass
- Area to be Tarmac
- Indicative Tree Planting
- Indicative Shrub & Hedgerow Planting
- 1.8m Close Board Fence
- Primary Access Door
- Secondary Access Door
- Denotes Bin Storage
- Denotes Cycle Storage
- 2.4 x 43m Visibility Splay

MIX:

|                        |   |              |
|------------------------|---|--------------|
| <b>Private Housing</b> |   |              |
| 2Bed Dwelling          | - | 2 no.        |
| <b>Total</b>           |   | <b>2 no.</b> |


Parking Schedule

|              |                     |             |
|--------------|---------------------|-------------|
| 2 no.        | Spaces per Dwelling | 2no.        |
| <b>Total</b> |                     | <b>4no.</b> |

Site Area - 417m<sup>2</sup>


Note:  
Units 1-8 as consented under  
REF: PL/2024/11526

Note:  
Foul drainage to discharge into existing  
mains sewer.  
Storm water drainage to discharge into  
existing surface water connection with  
a reduced flow rate of 2.0 L/sec using  
on site storage

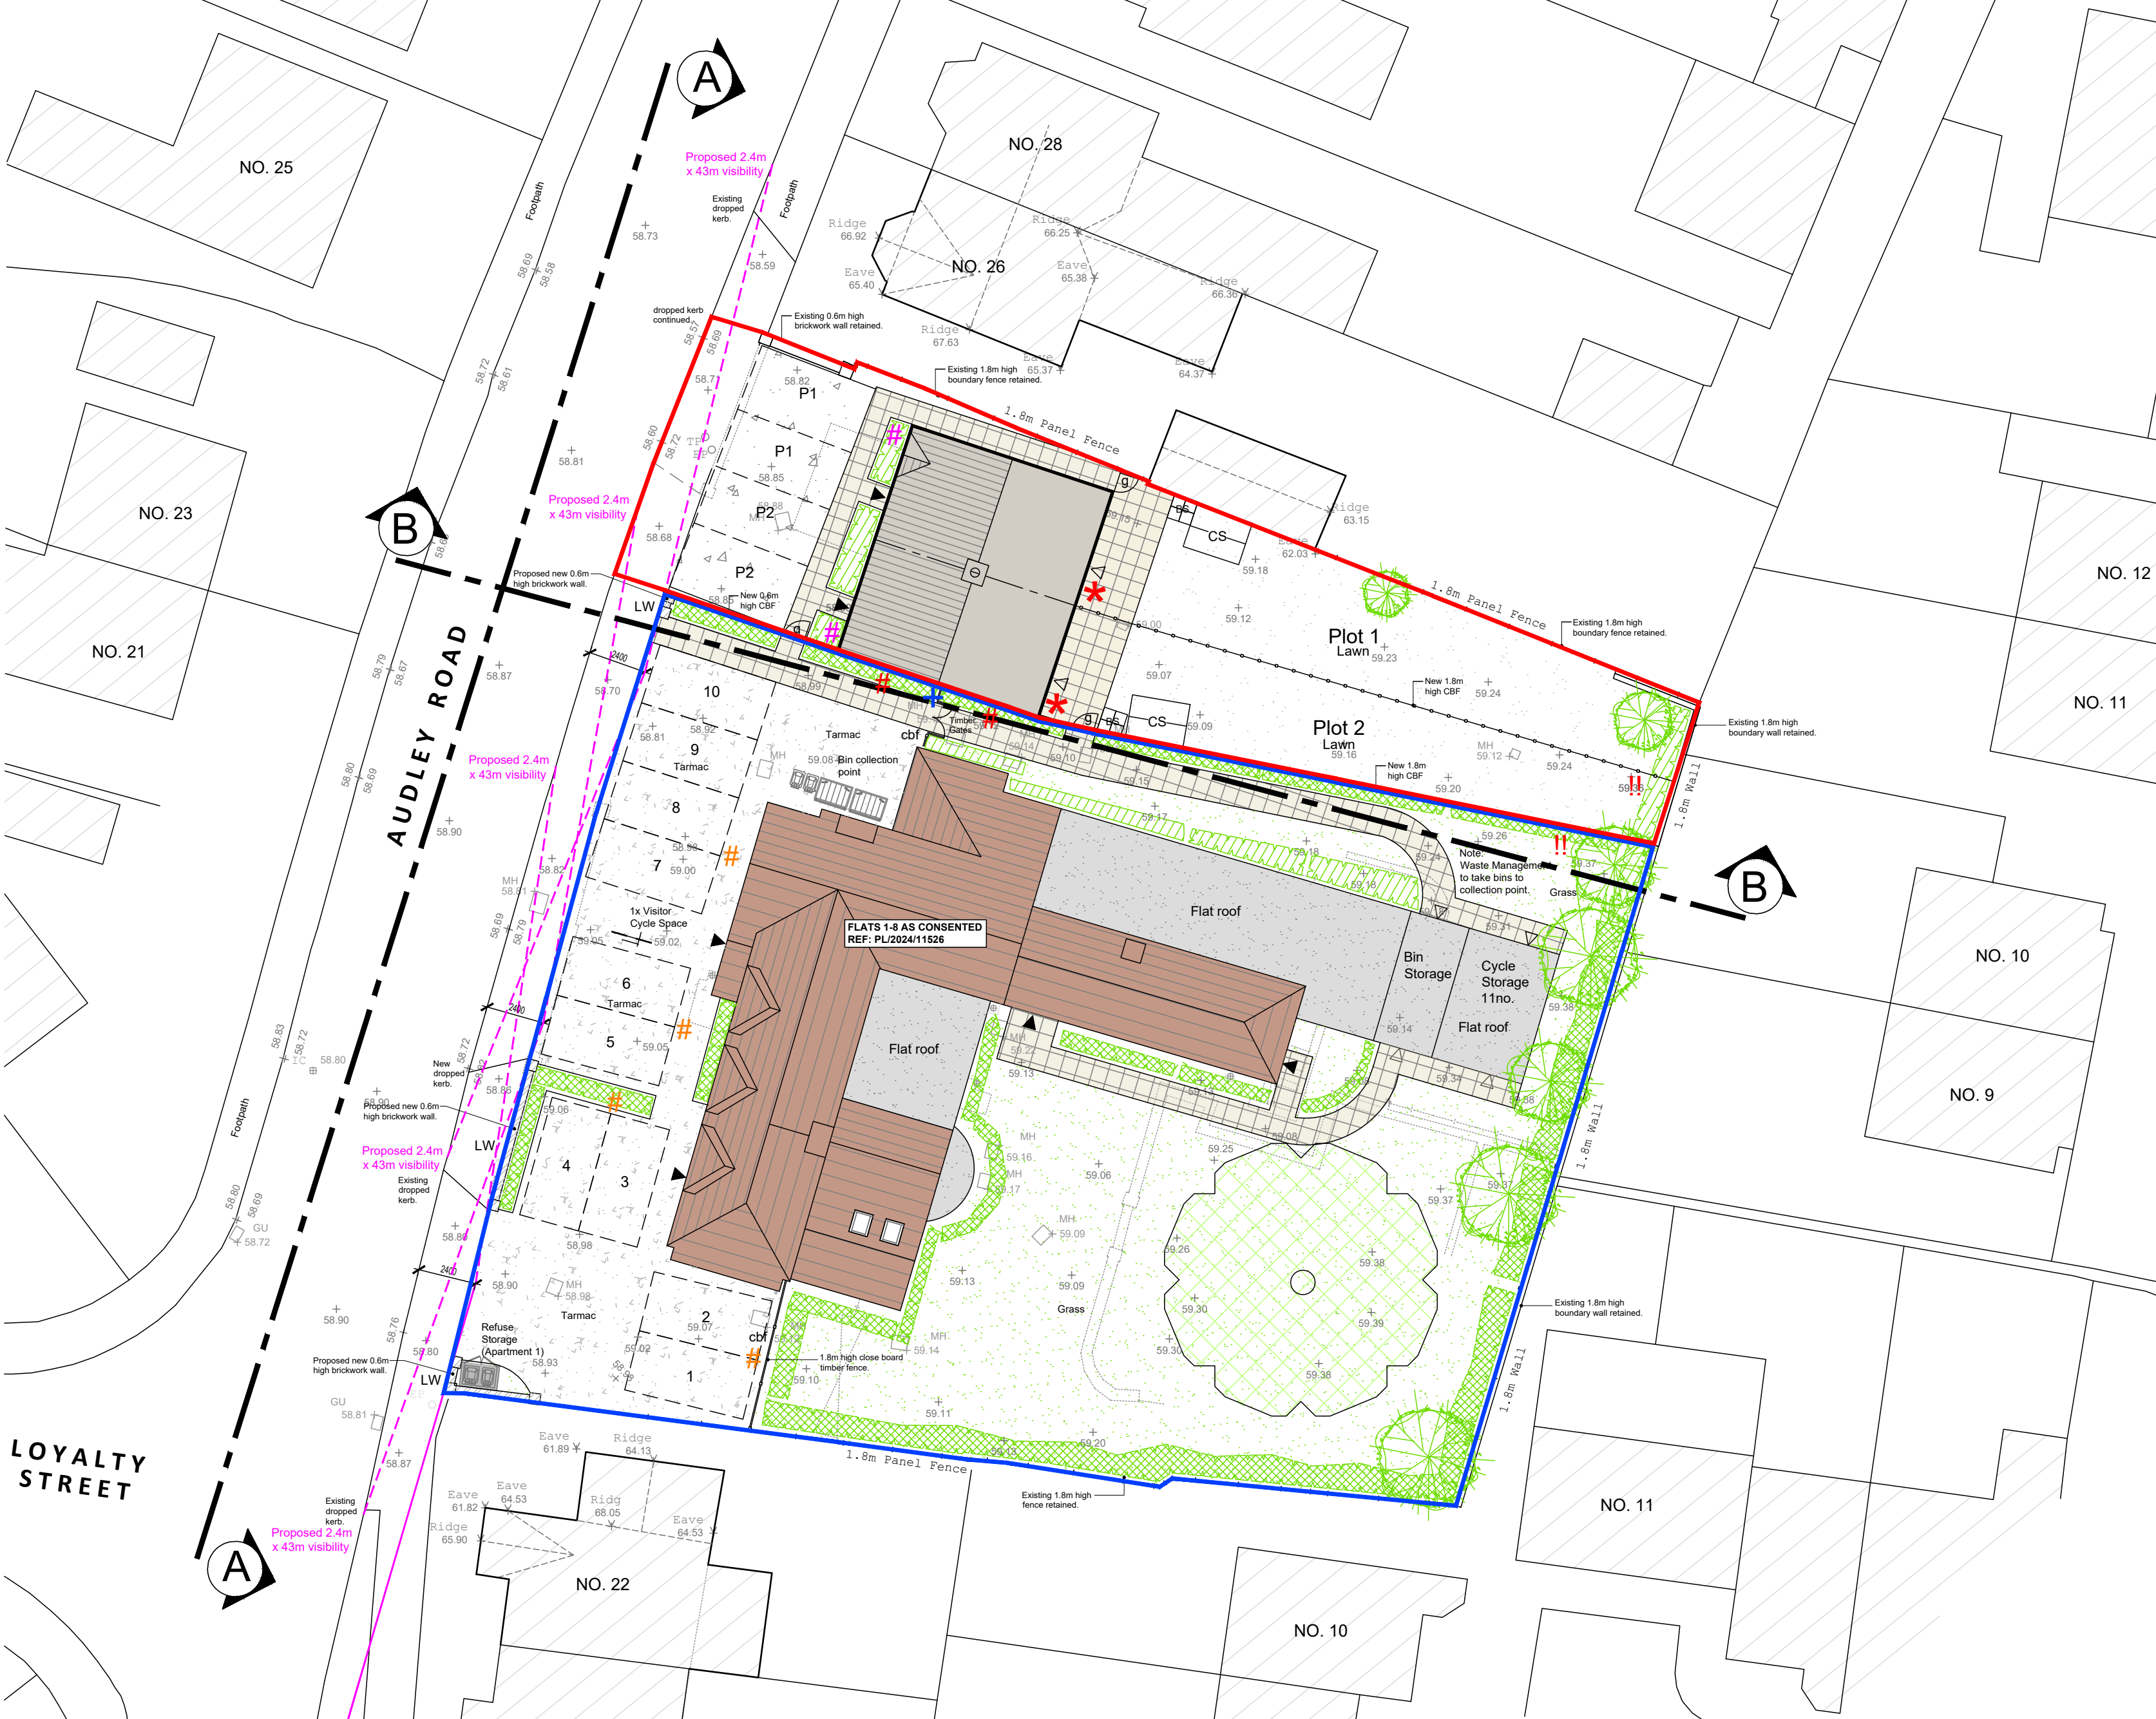

LOYALTY STREET

SCALE 1:200

 

All drawings are copyright  
Report all discrepancies to project administrator  
Do not scale drawing for construction purposes  
All dimensions to be checked on site

Project Title  
Sir Audley Arms,  
Audley Road,  
Chippenham,  
SN14 0DY.

Ian Sullivan Architecture Ltd

101 Victoria Road, Swindon, Wiltshire SN1 3BD.  
Tel/Fax 01793 612663 - E-mail: info@iansullivanarchitecture.co.uk

PROPOSED SITE PLAN

|              |            |      |
|--------------|------------|------|
| Job No       | Drawing No | Rev  |
| 3277         | 120        | -    |
| Scale        | Drawn      | Chkd |
| 1 : 200 @ A2 | MT         | ISA  |
|              | Date       |      |
|              | Jan' 2026  |      |