



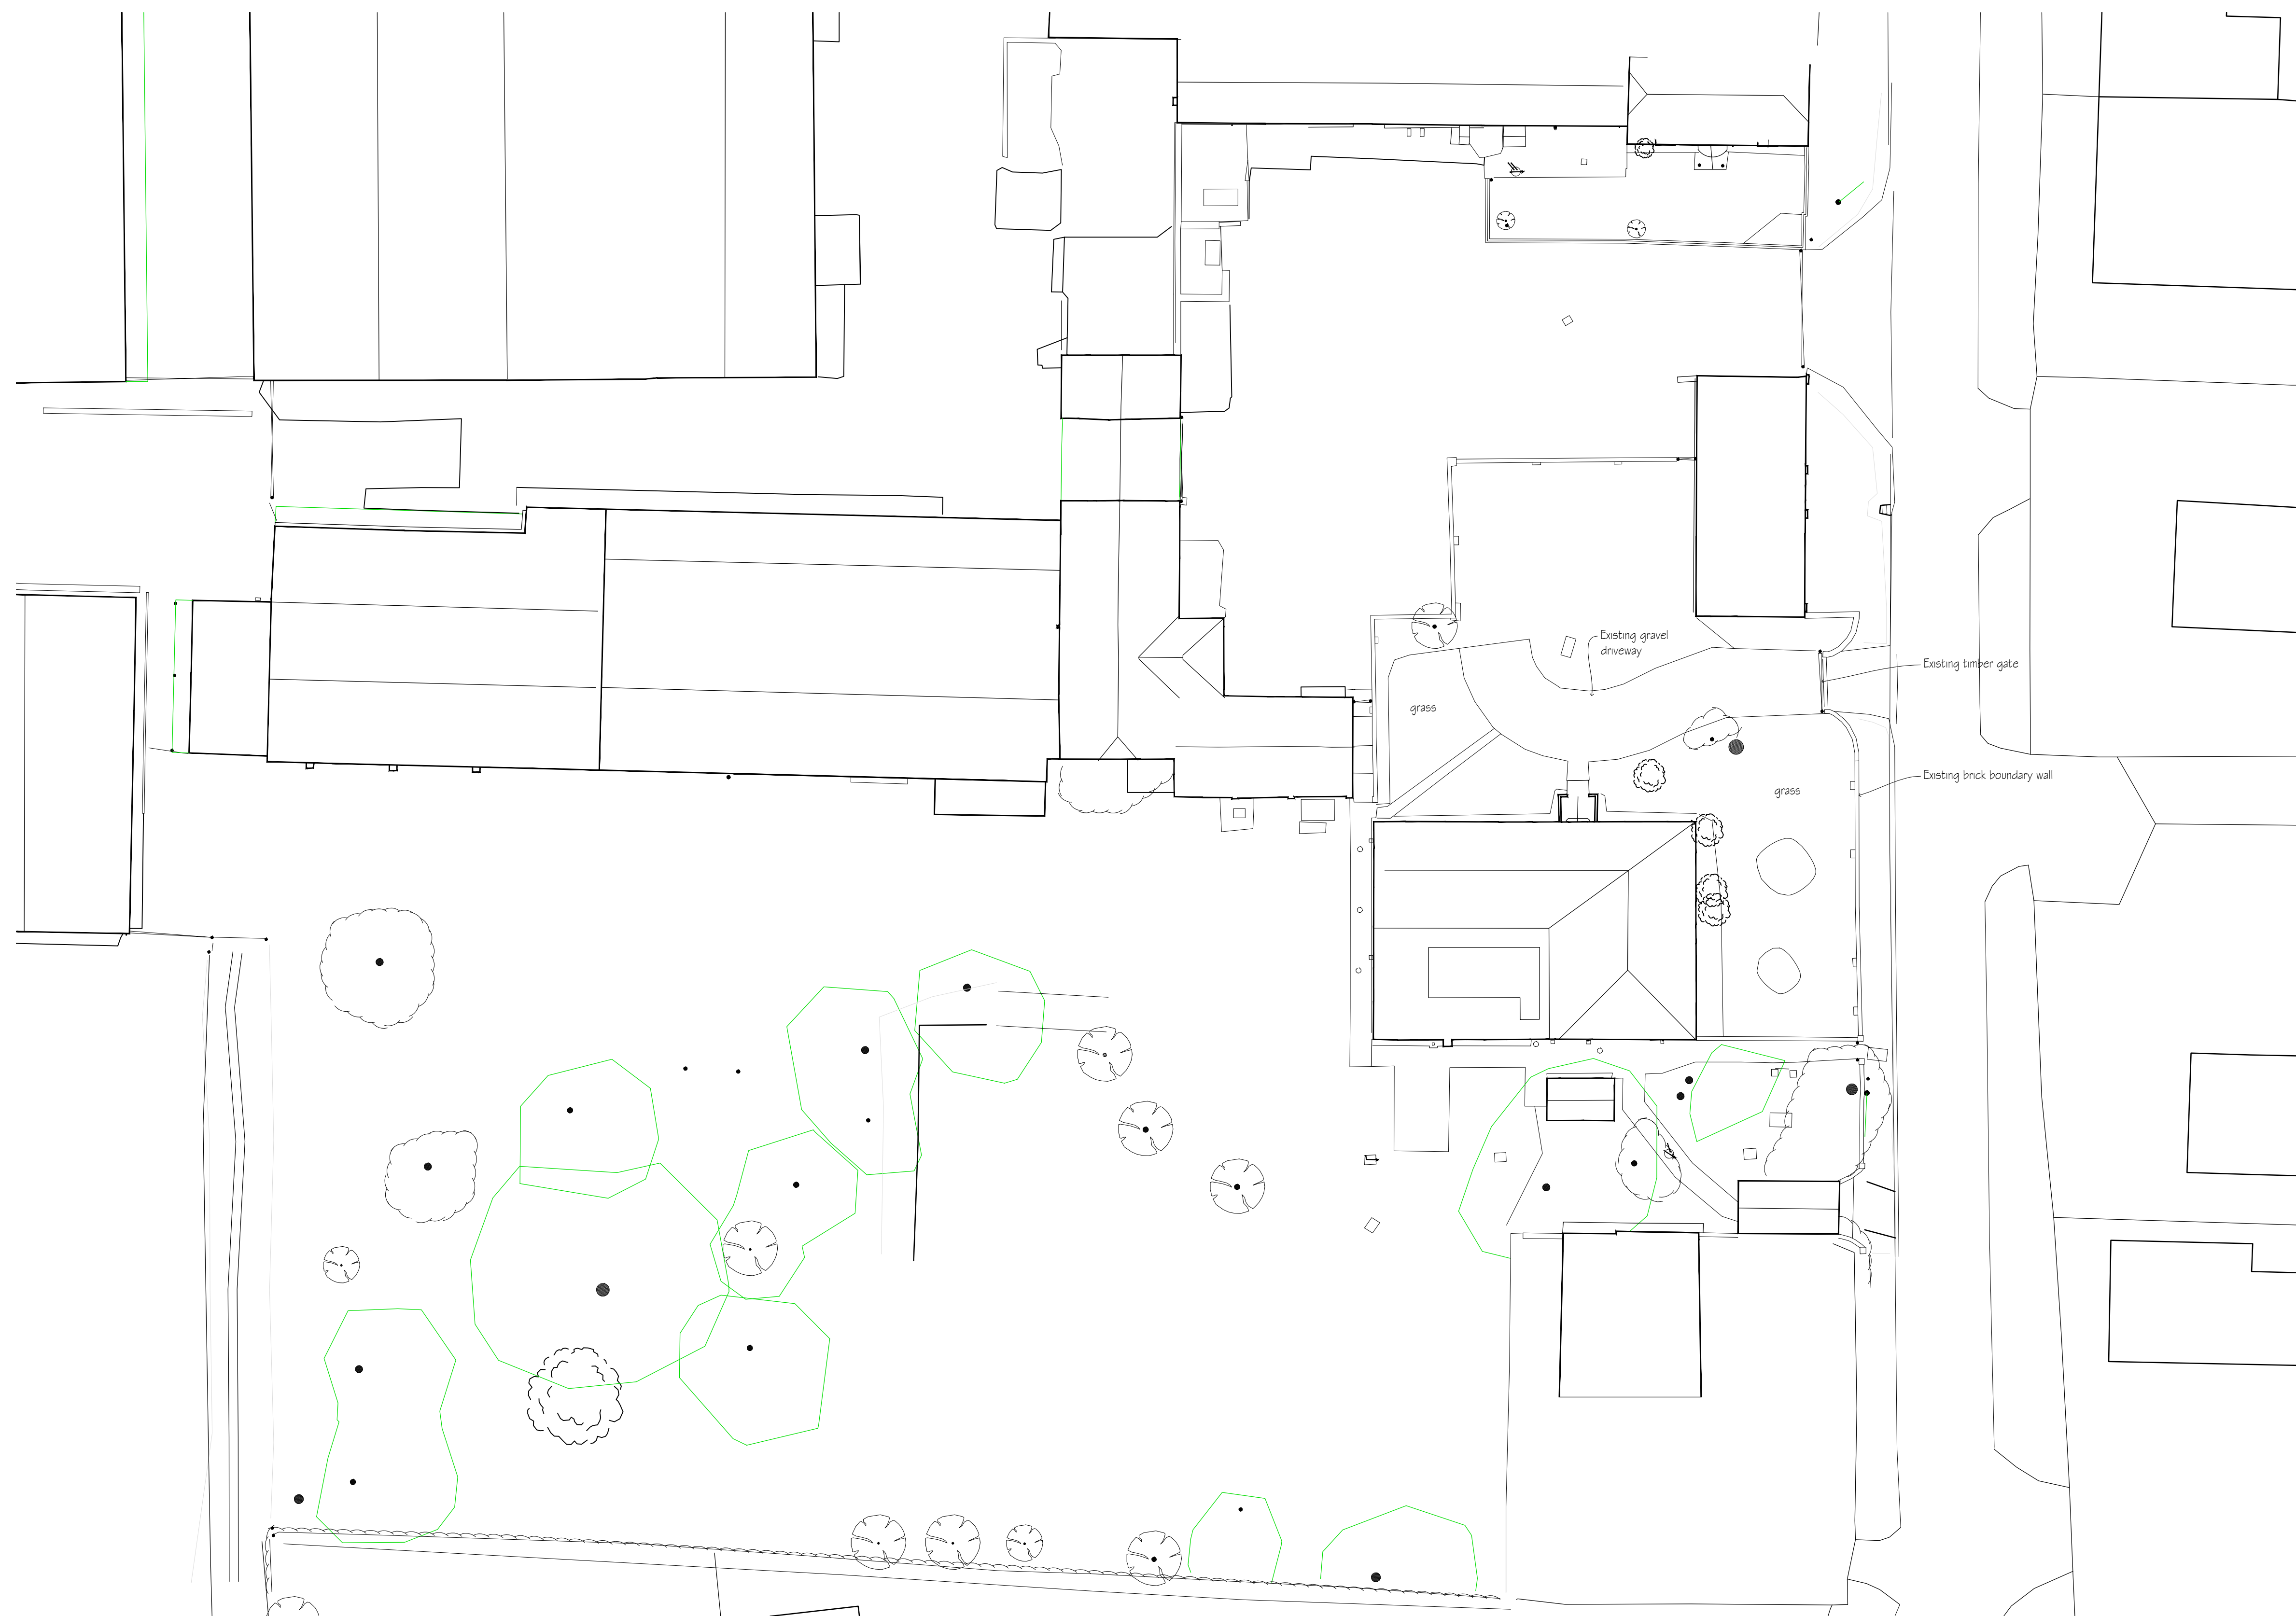

EXISTING SITE PLAN

1:200

 

revisions	initial	date

Contractors, Sub Contractors and Suppliers are to check all relevant dimensions and levels of site and buildings before commencing any shop drawings or building work.


This drawing is copyright and may not be reproduced in any part of form without the written consent of Fowler Architecture and Planning

project
MANOR FARM
Chirton

drawing
Existing Site Plan
Driveway and Front
Boundary Wall

scale	drawn by	date
1:200 @A1	DB	Nov '25

221208-132	
drawing no	rev

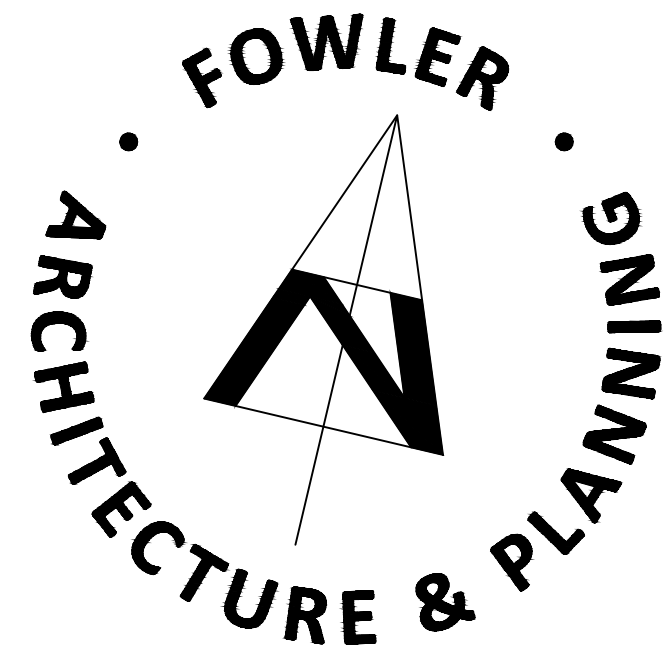

39 High Street
Pewsey
Wiltshire
SN9 5AF

tel (01672) 569444
fax (01672) 569488
enquiries@faap.co.uk