




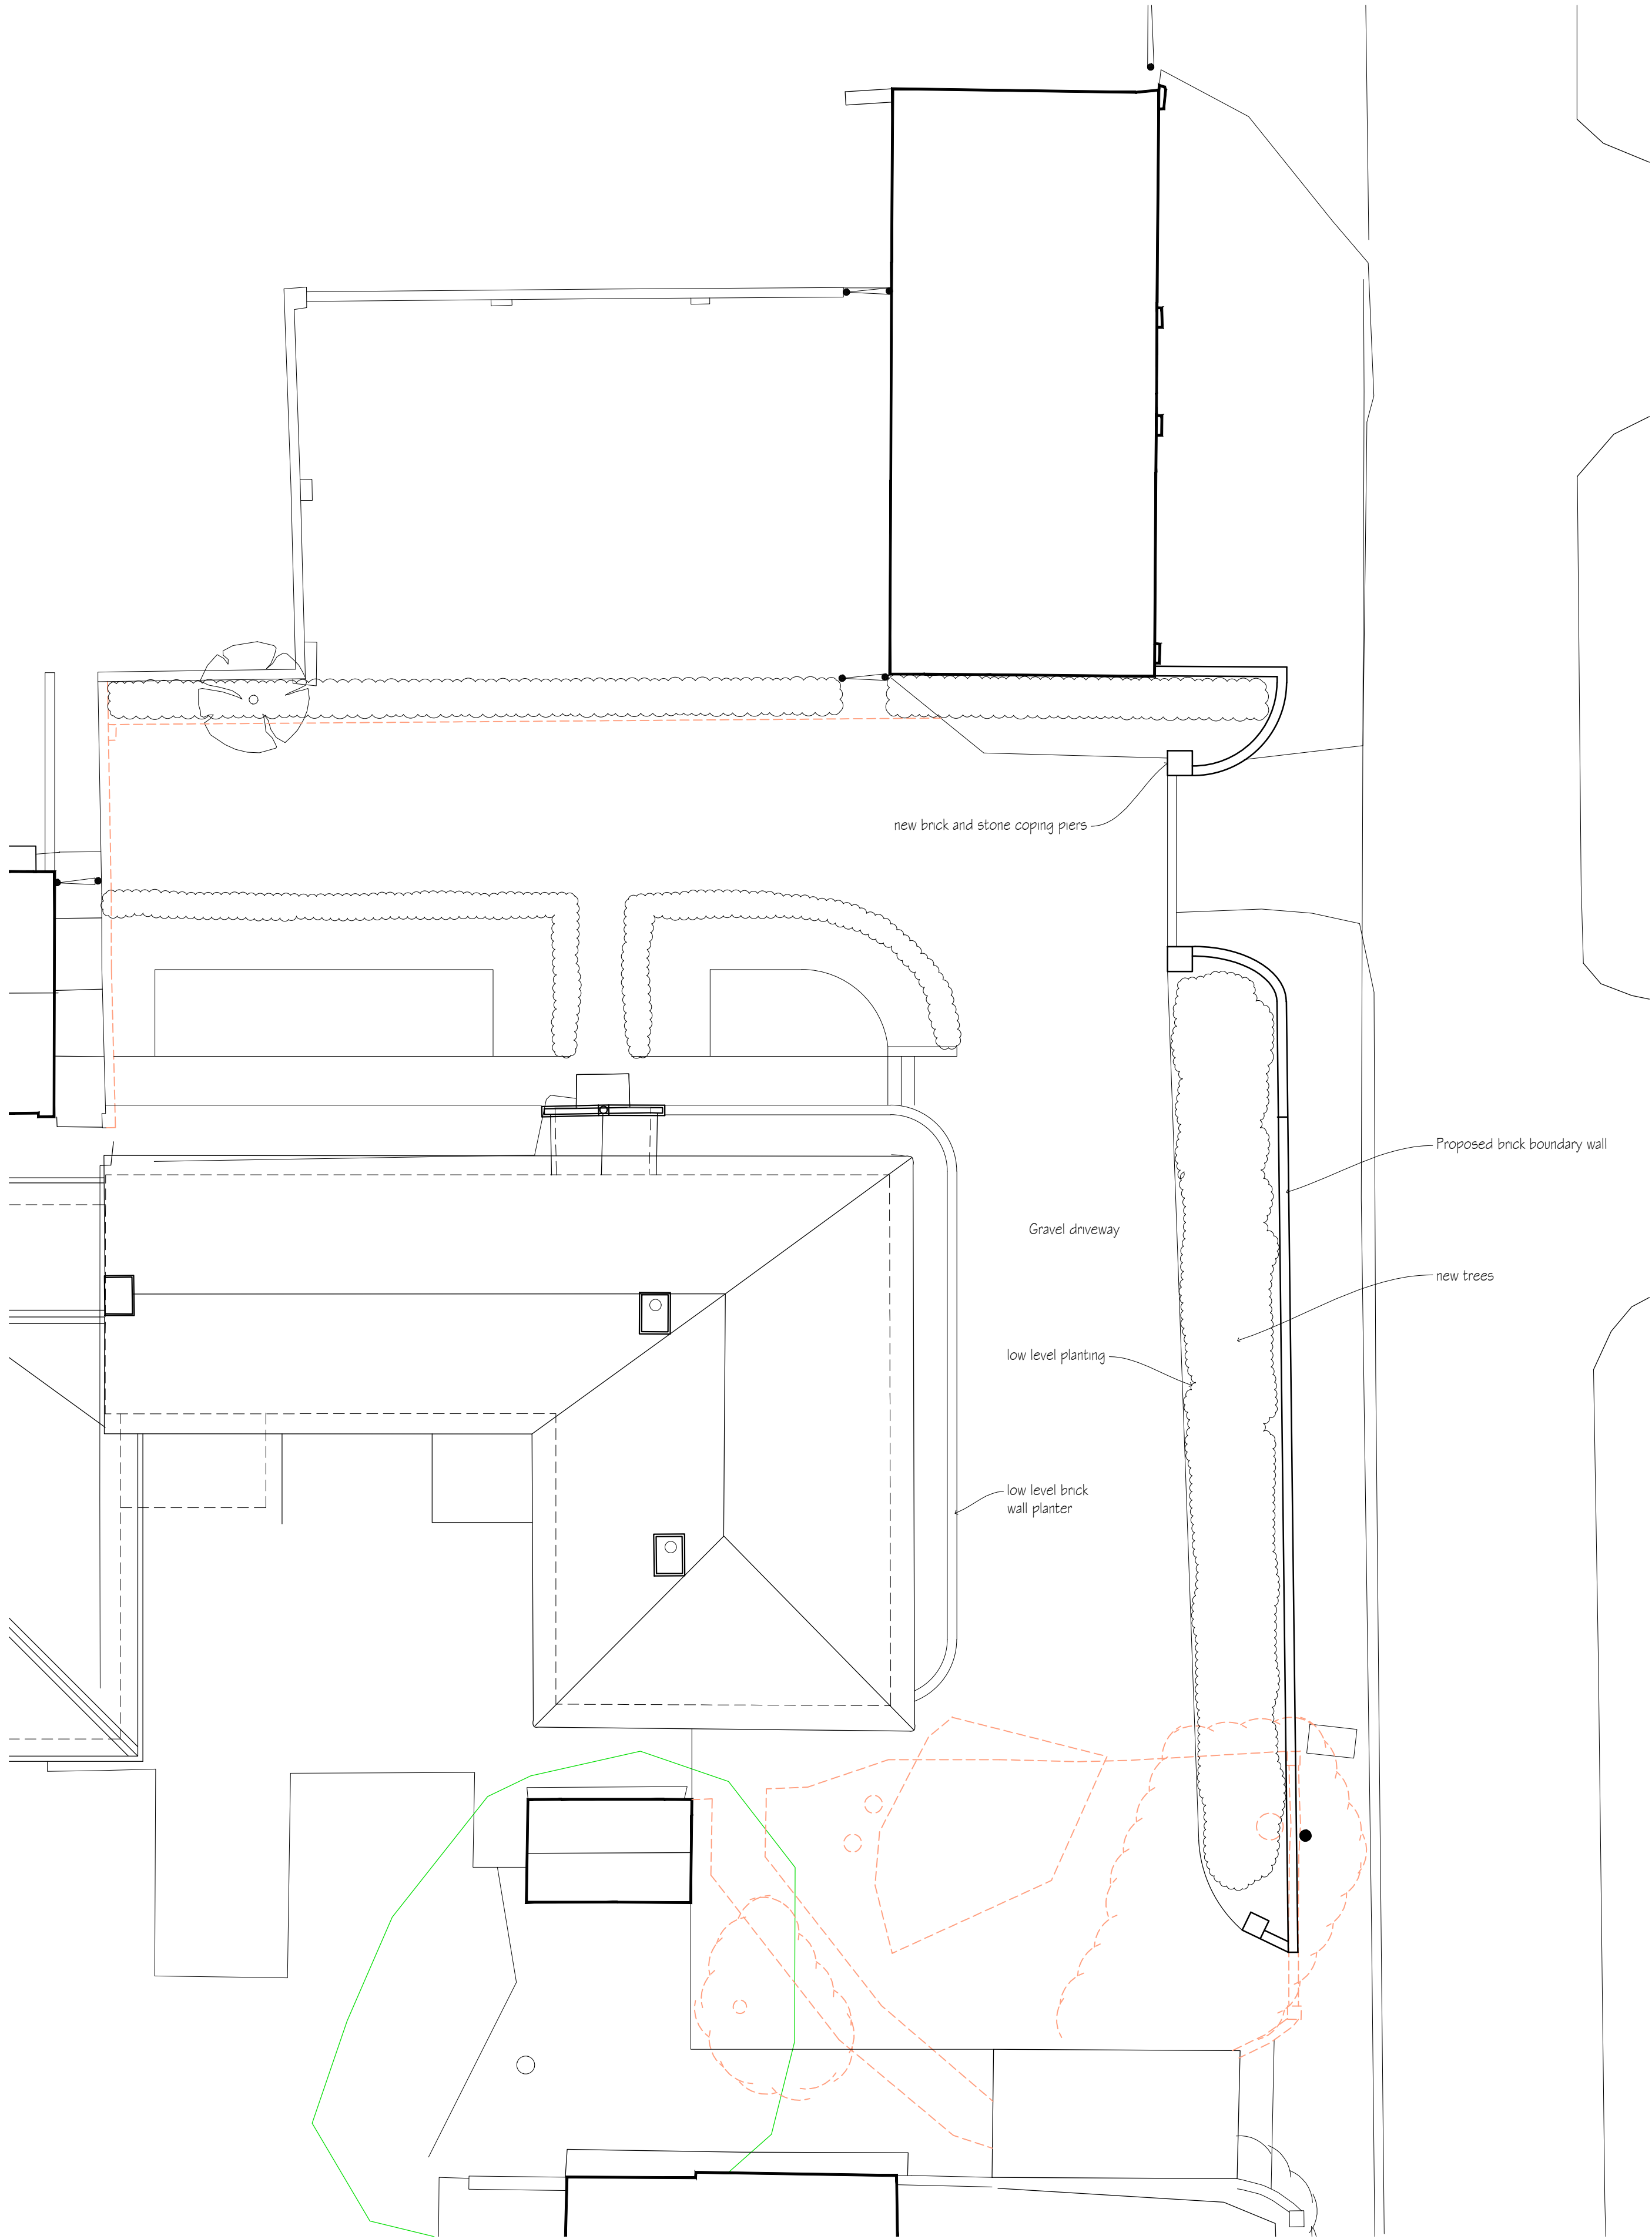


PLAN
1:100

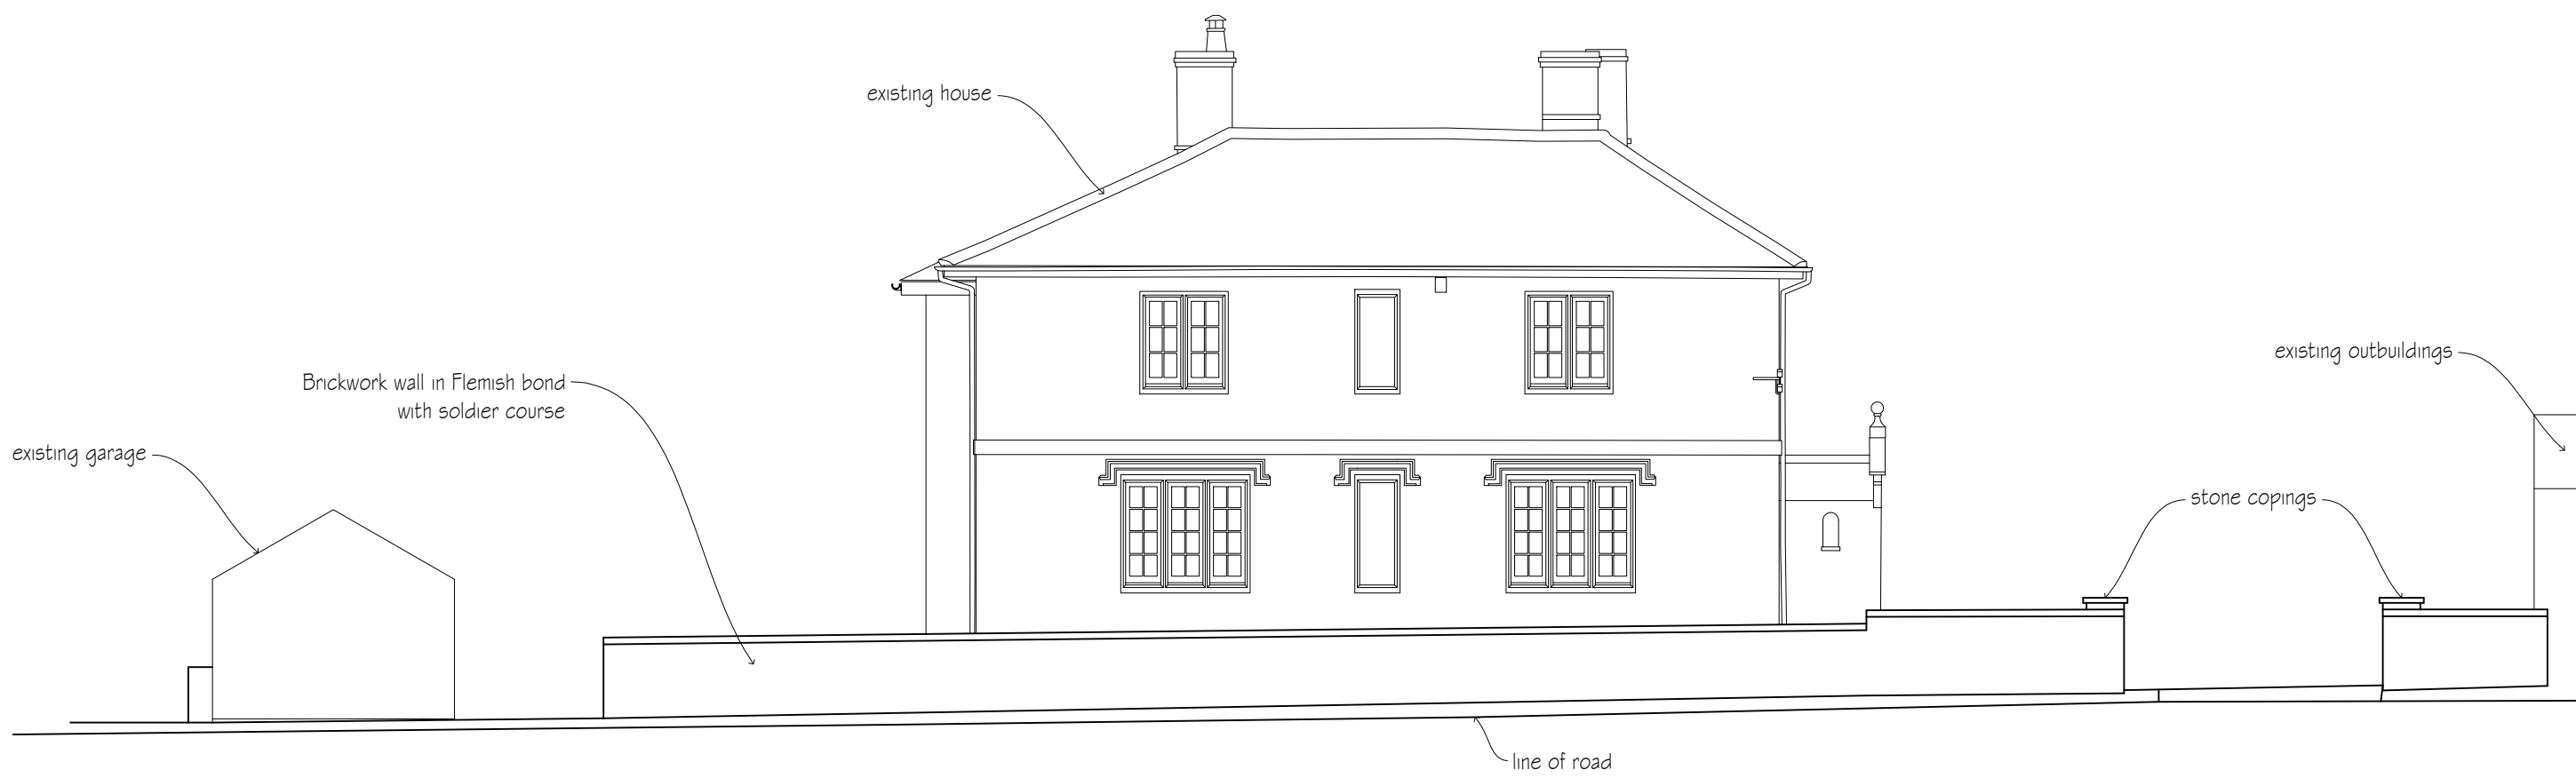


ROAD ELEVATION

1:100

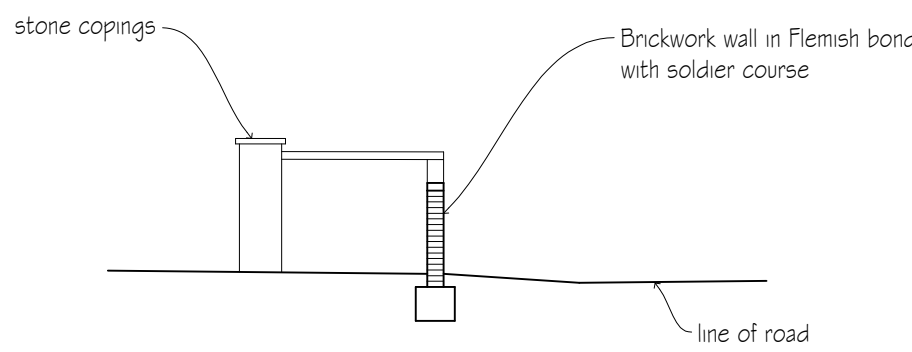 

TYPICAL WALL SECTION

1:100

 

revisions	initial	date
A Redrawn	DB	10.12.25

Contractors, Sub Contractors and Suppliers are to check all relevant dimensions and levels of site and buildings before commencing any shop drawings or building work.


This drawing is copyright and may not be reproduced in any part of form without the written consent of Fowler Architecture and Planning

project
MANOR FARM
Chirton

drawing
Wall Details

scale	drawn by	date
1:100 @A1	DB	Nov '25

drawing no	rev
221208-131	A

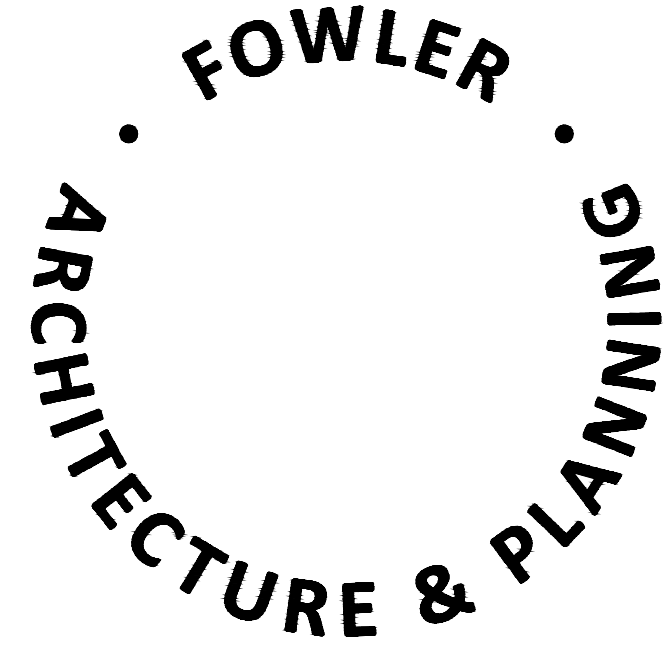

39 High Street
Pewsey
Wiltshire
SN9 5AF
tel (01672) 569444
fax (01672) 569488
enquiries@faap.co.uk