





SOUTH ELEVATIONS
1:100

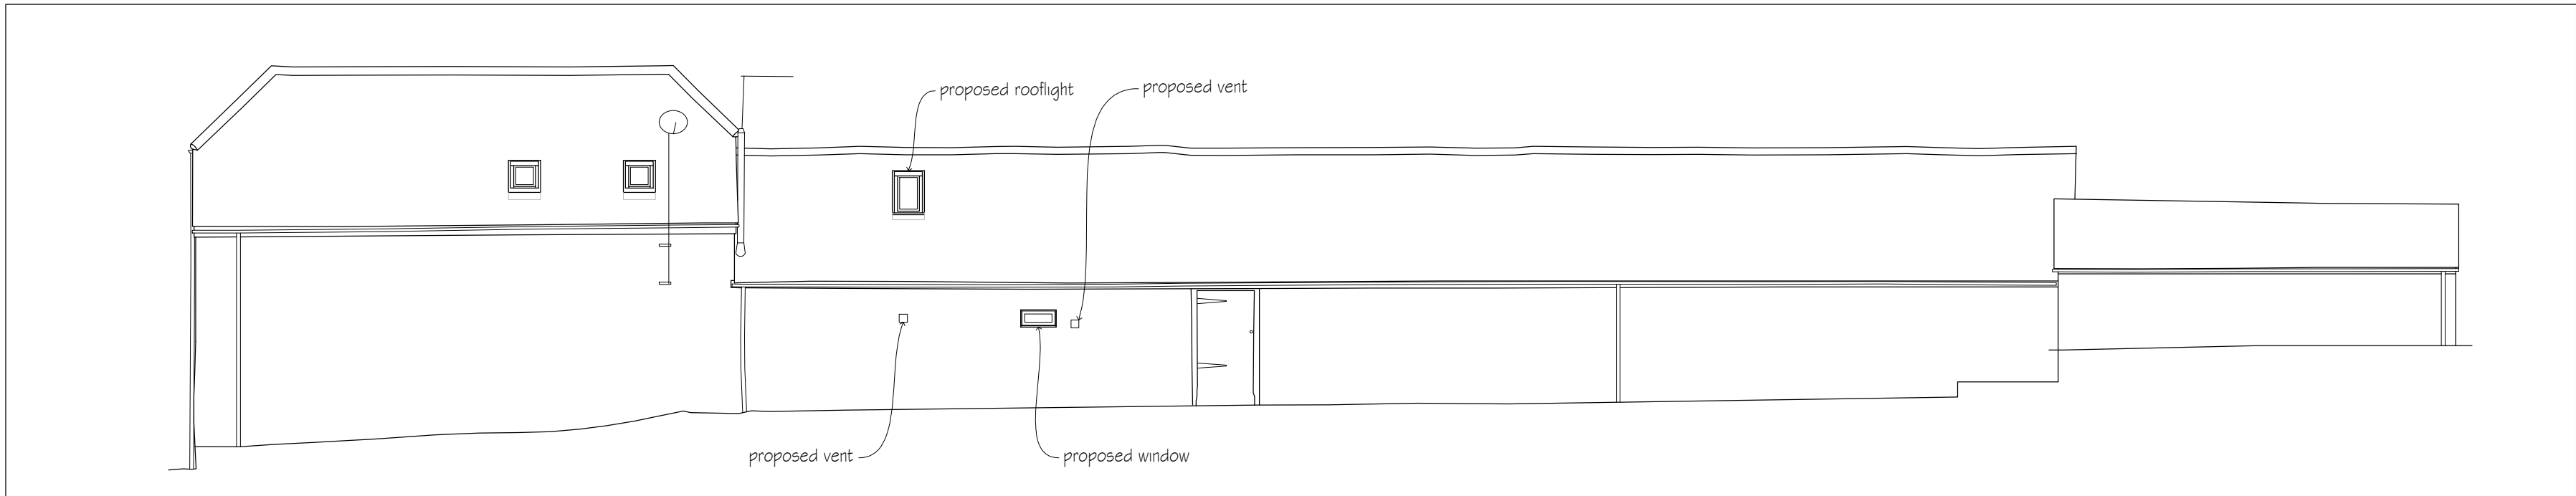

NORTH ELEVATION
1:100

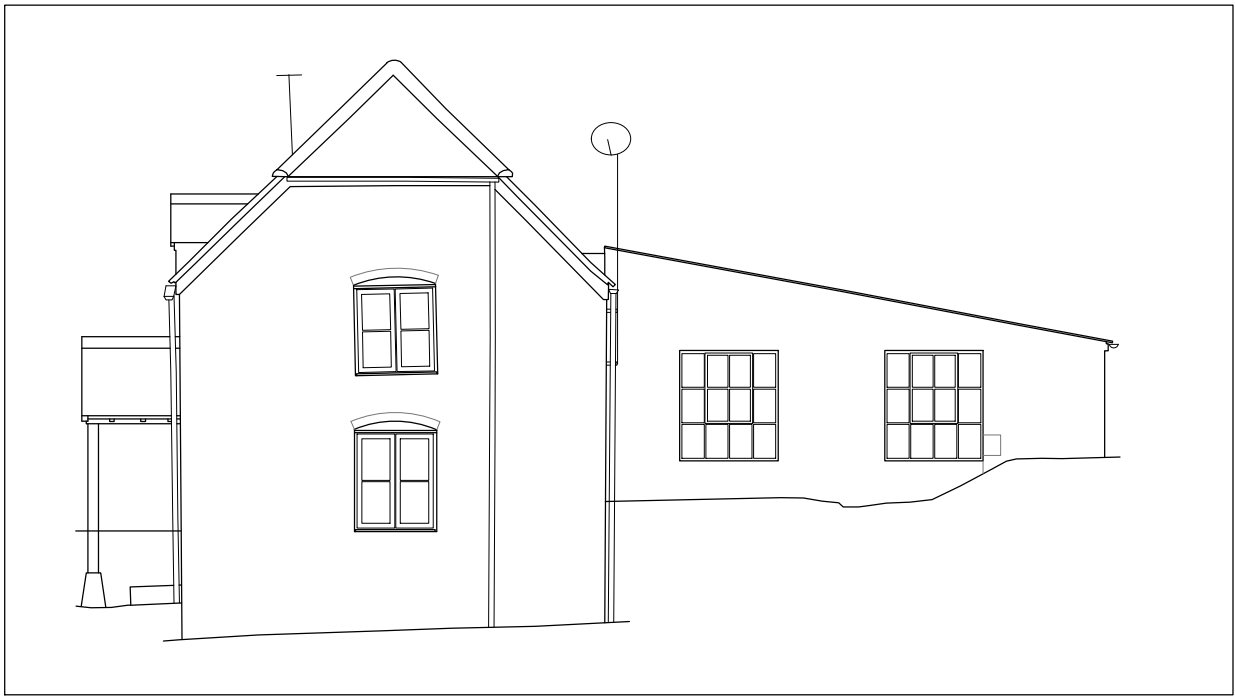

EAST ELEVATION
1:100

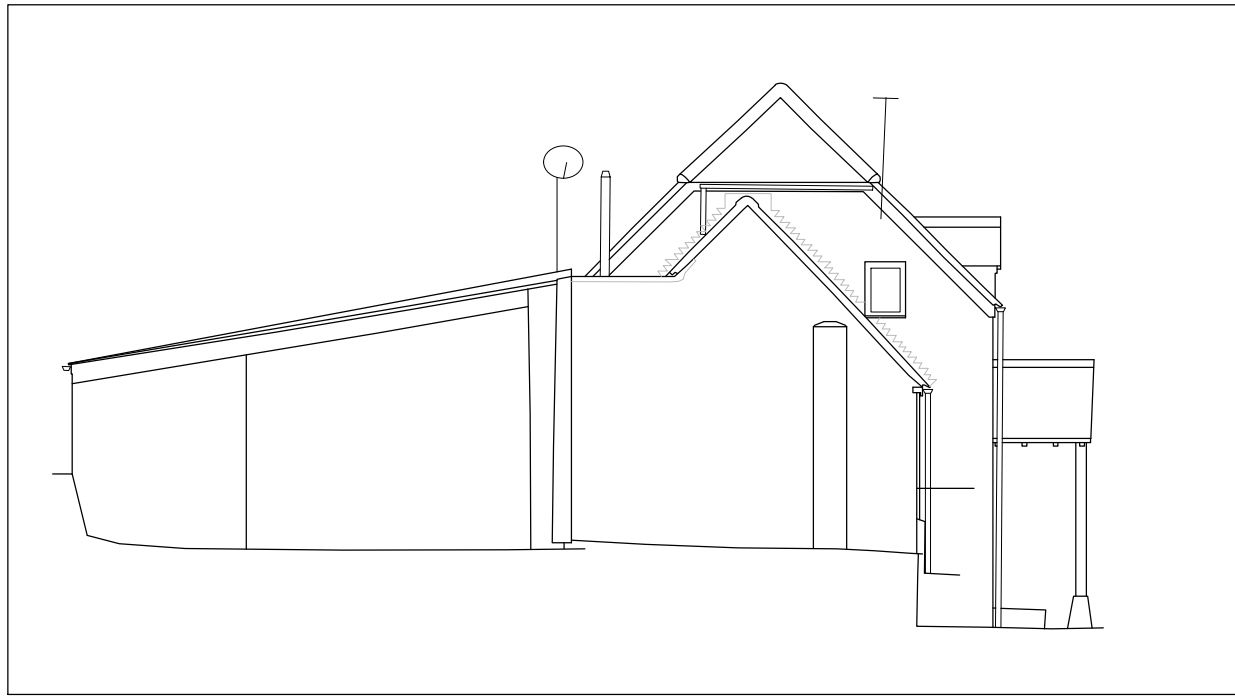 

WEST ELEVATION
1:100

revisions	initial	date

Contractors, Sub Contractors and Suppliers are to check all relevant dimensions and levels of site and buildings before commencing any shop drawings or building work.

This drawing is copyright and may not be reproduced in any part of form without the written consent of Fowler Architecture and Planning


project
MANOR FARM
Chirton
Wiltshire
SN10 3QS

planning

drawing
Proposed Elevations

scale	drawn by	date
1:100 @A1	DB	Feb '26

221208-153	-
drawing no	rev

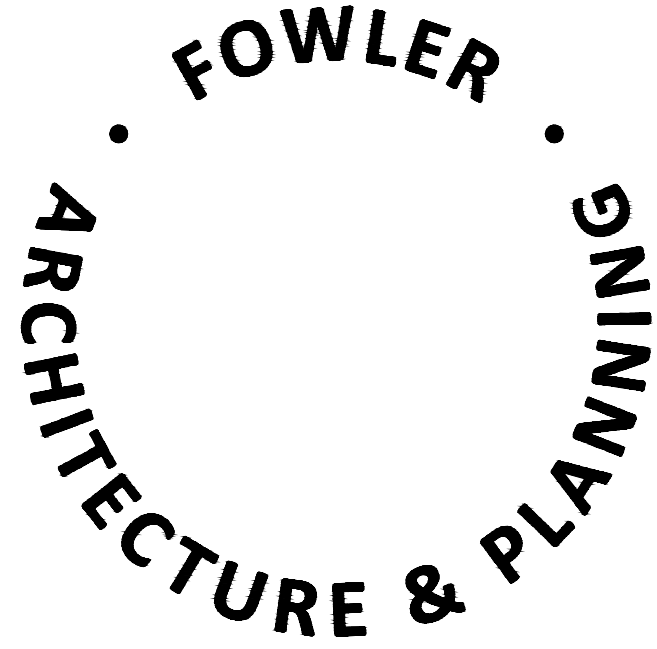

39 High Street
Pewsey
Wiltshire
SN9 5AF
tel (01672) 569444
enquiries@faap.co.uk