


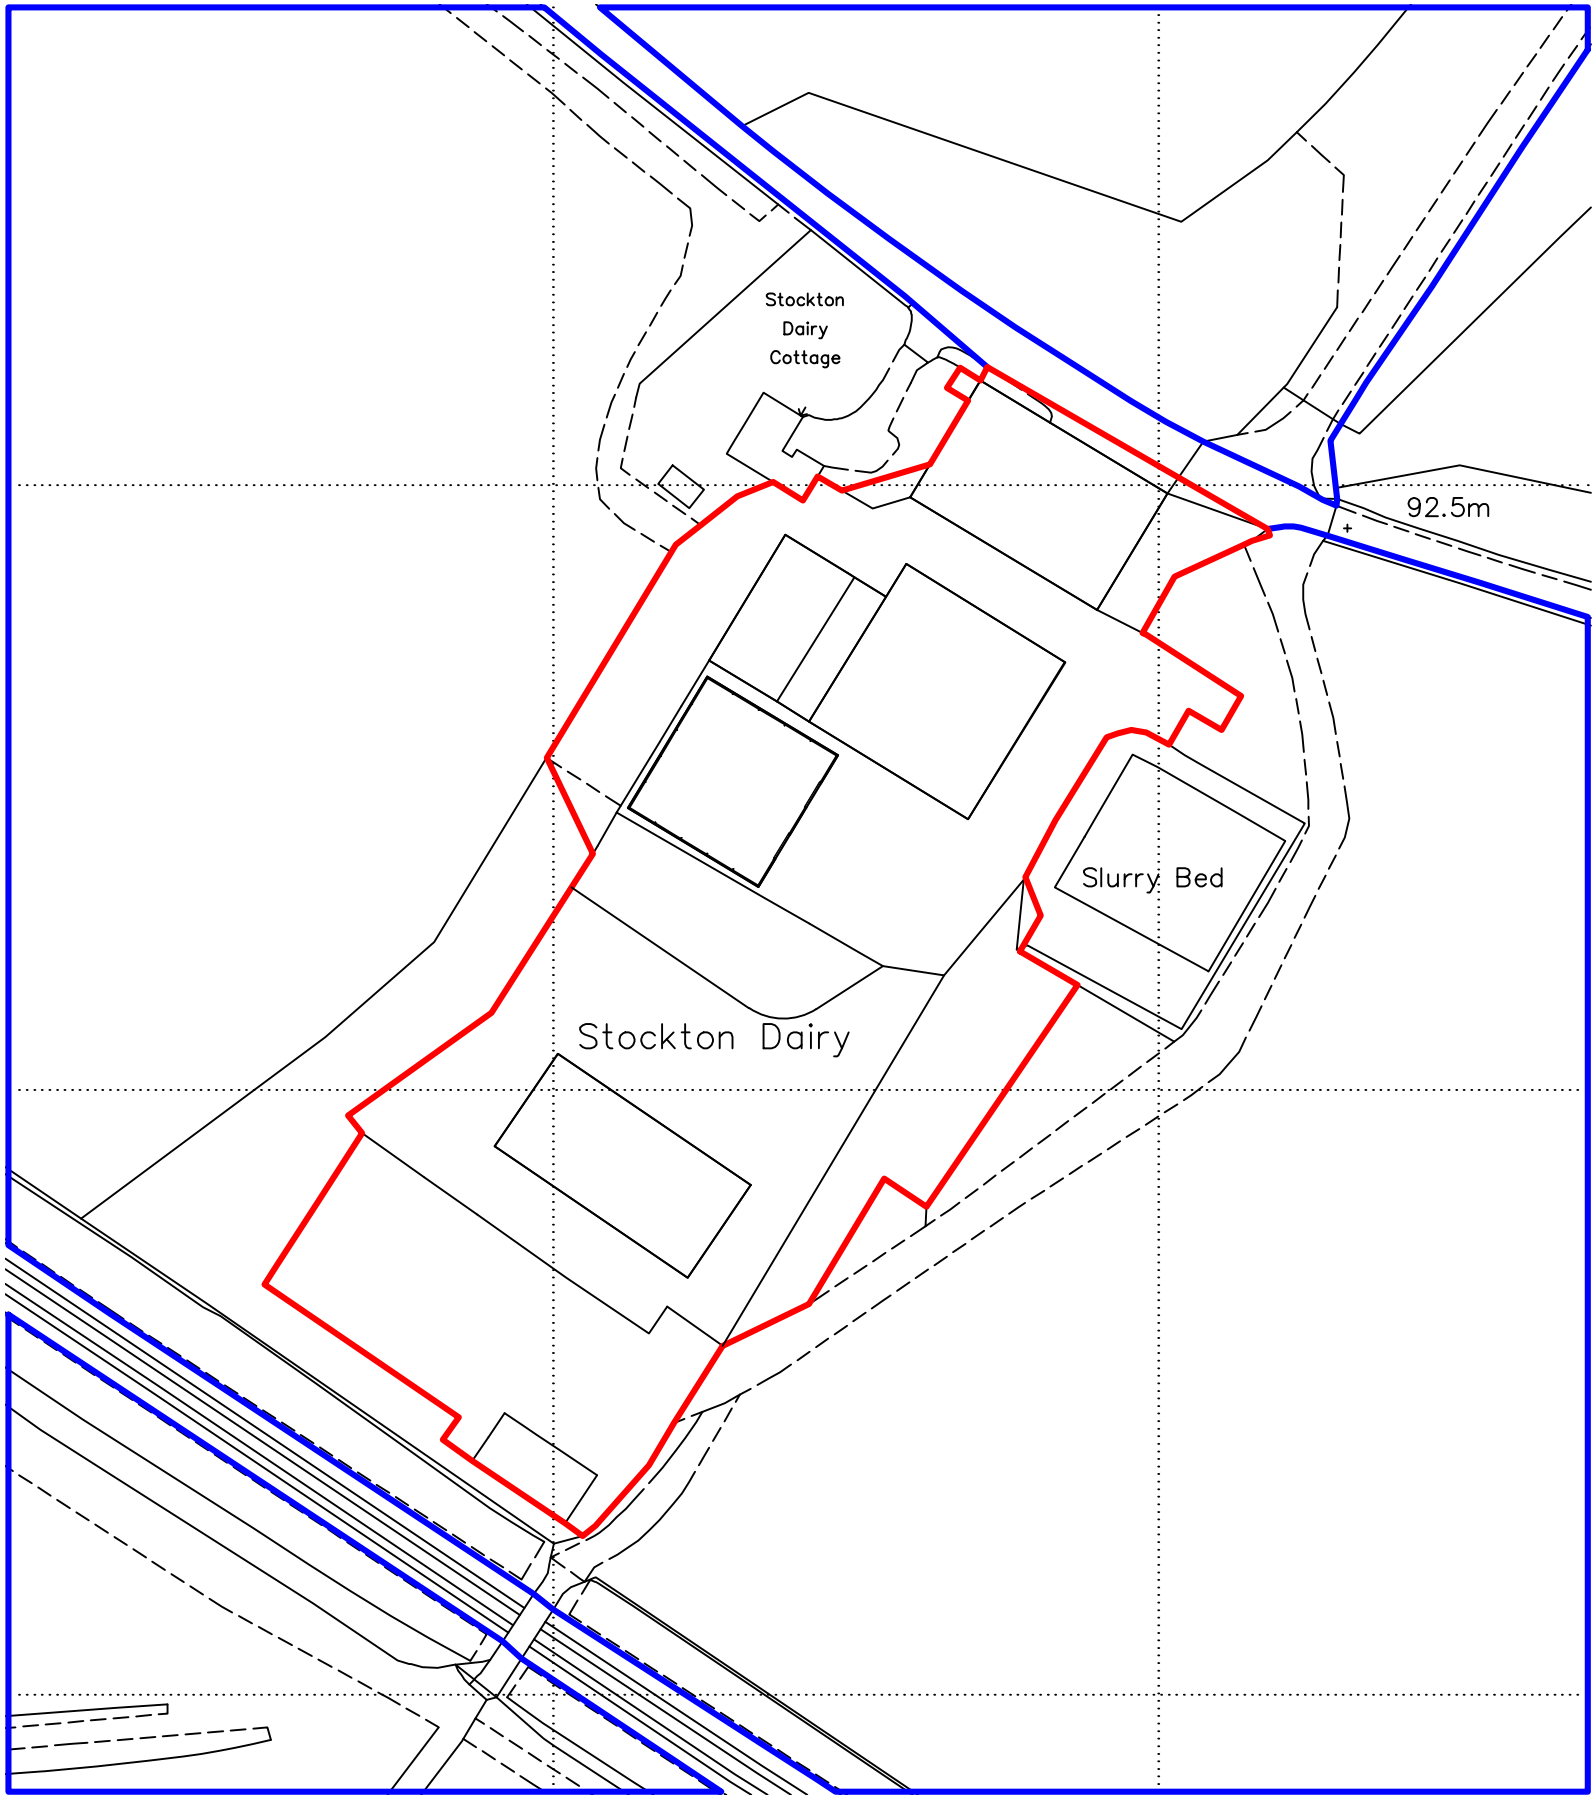

Ordnance Survey (c) Crown Copyright 2025. All rights reserved. Licence number 100022432



Rev No.	Revision Note	Date	Drawn	Checked
B	Storage Building added to site plan	07.10.25	AW	AW
C	Storage building updated and roof plan added	03.02.26	TJ	AW
D	Waste storage added	09.02.26	AW	AW

NUMBER - REV - CLIENT - PROJECT 01971-00 - D - JM Stratton & Co - Stockton Dairy					
TITLE Location Plan			BOURNE VALLEY ASSOCIATES ANDOVER LANE FARM FABERSTOWN ANDOVER HAMPSHIRE SP11 9PE Tel: 01264 850159 Email: info@bournevalley.co.uk		
DATE 09.02.26	SHEET 04	SCALE 1:1250	PAPER SIZE A3		
DRN BY AW	CHK BY AW				

