




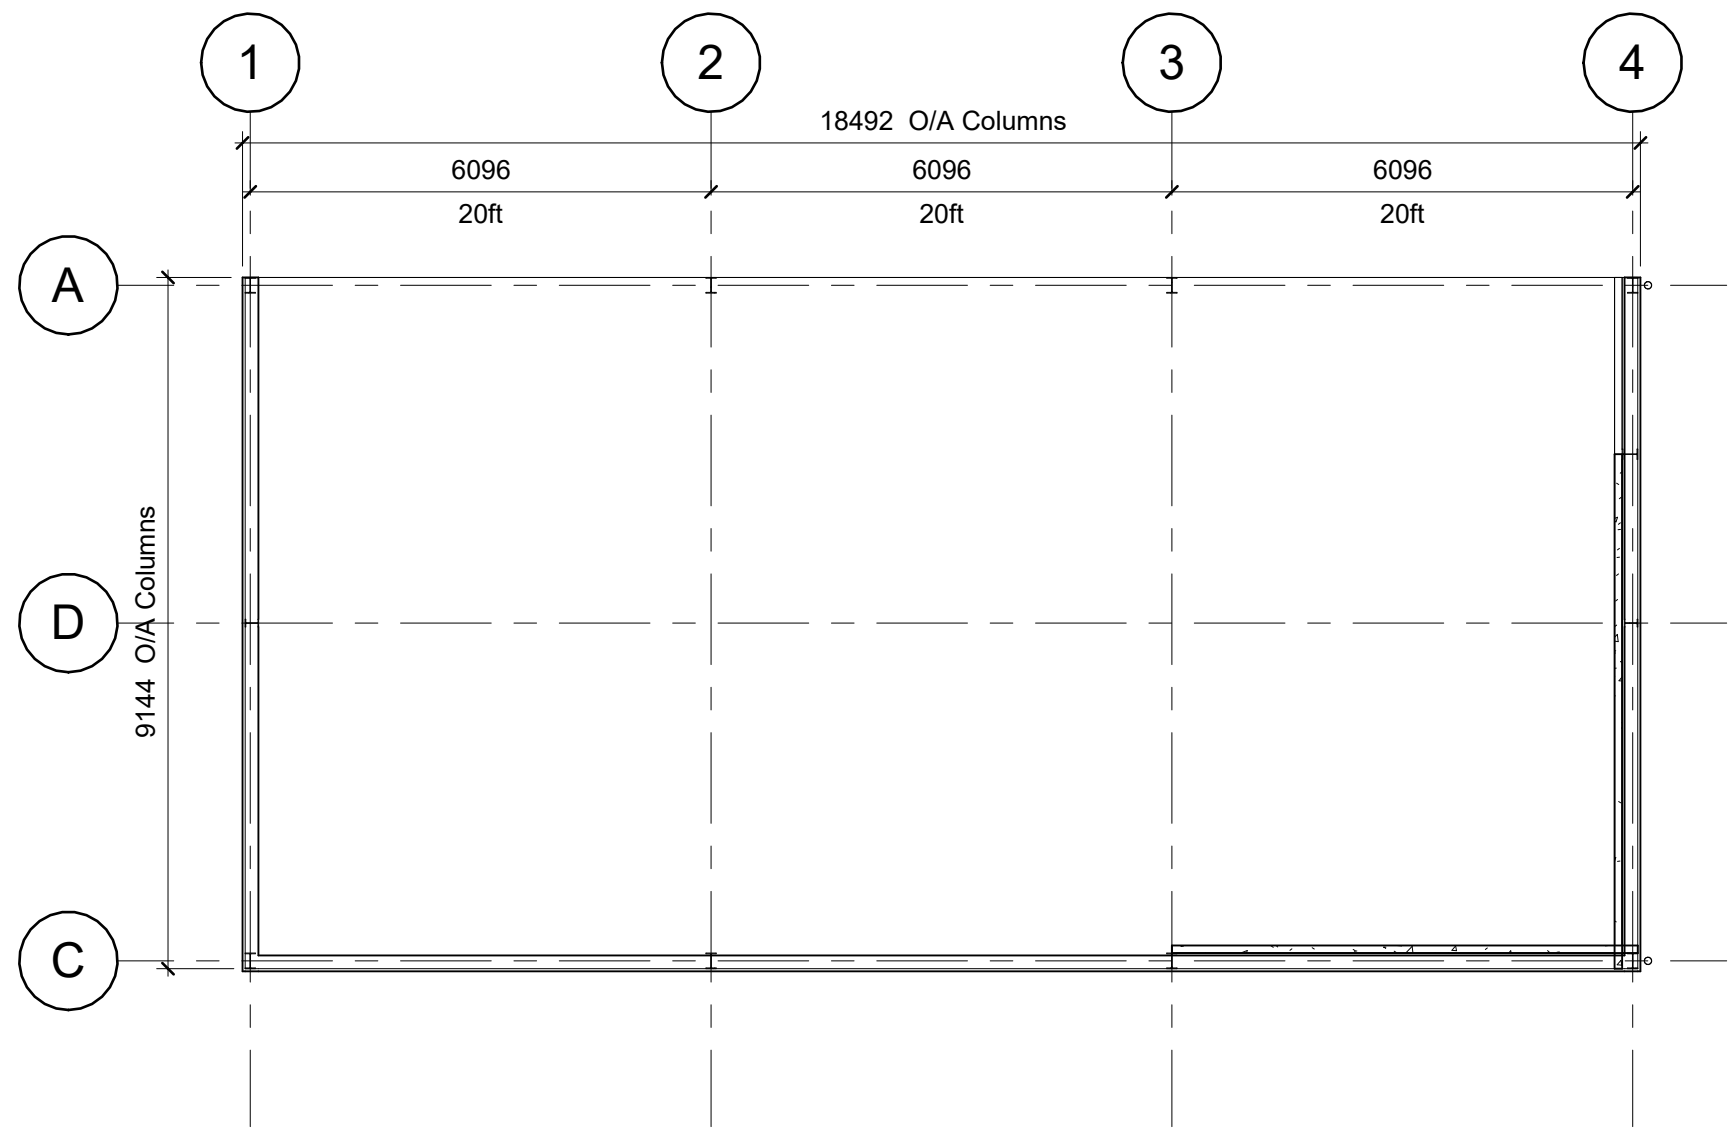


Level 1 - Ground Floor Existing
1 : 100

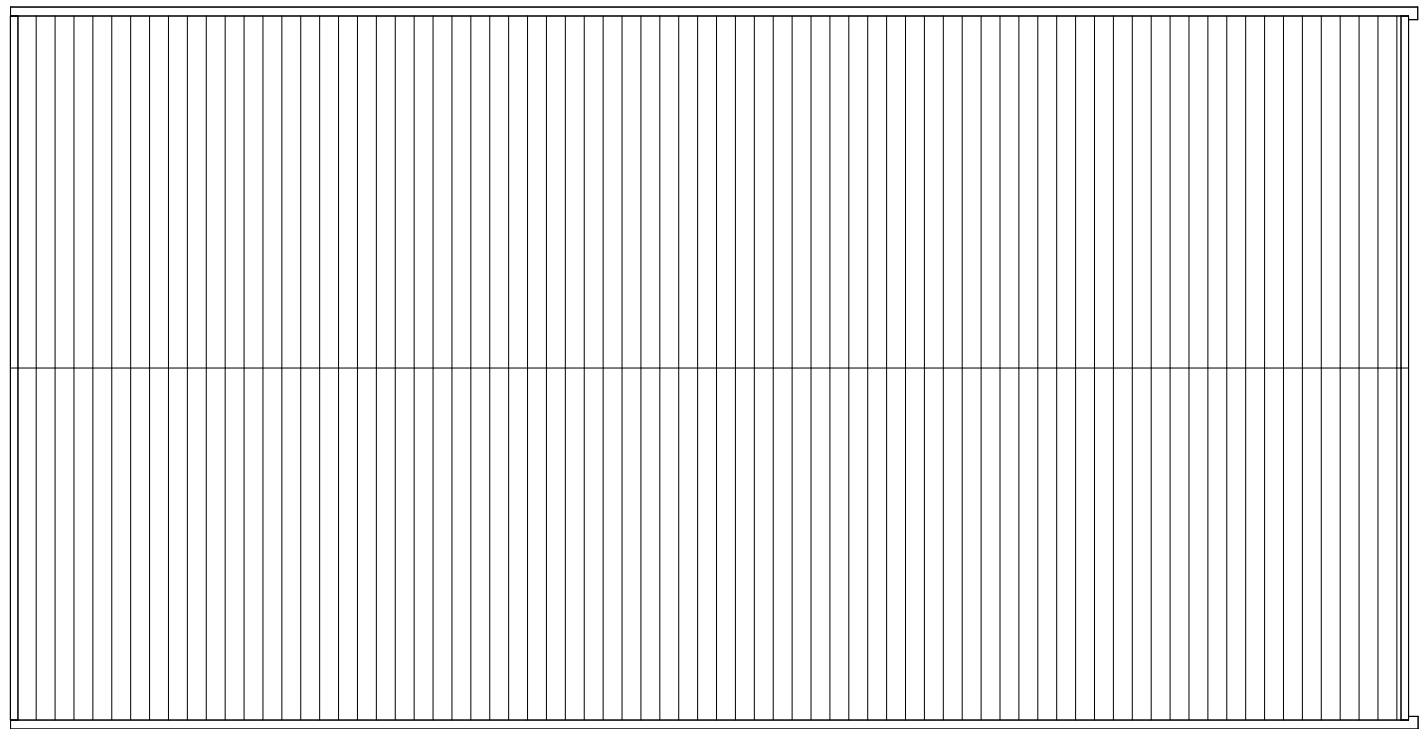


Level 3 - Roof Plan Existing
1 : 100

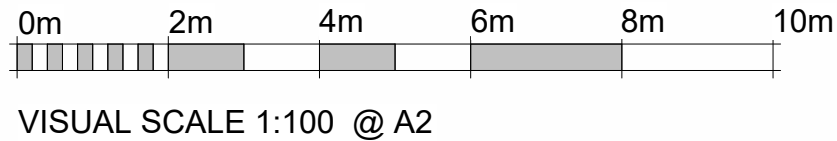


Rev No.	Revision Note.	Date	Drawn	Checked

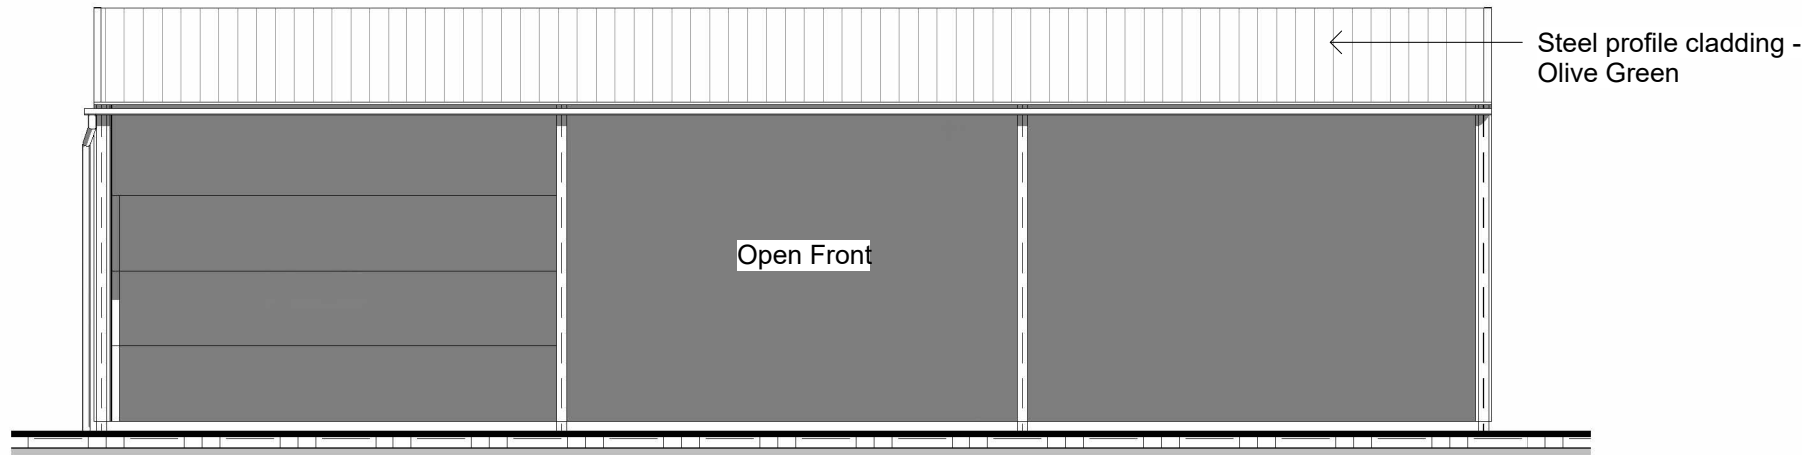


North Existing
1 : 100

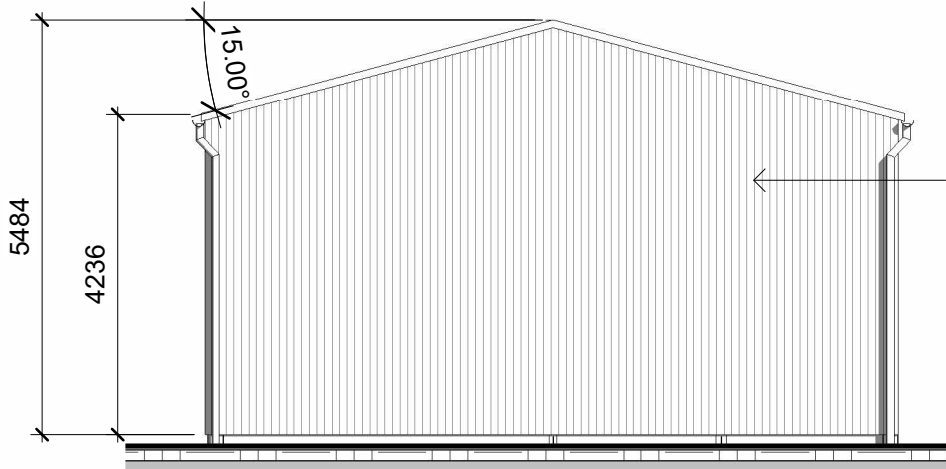

East Existing
1 : 100

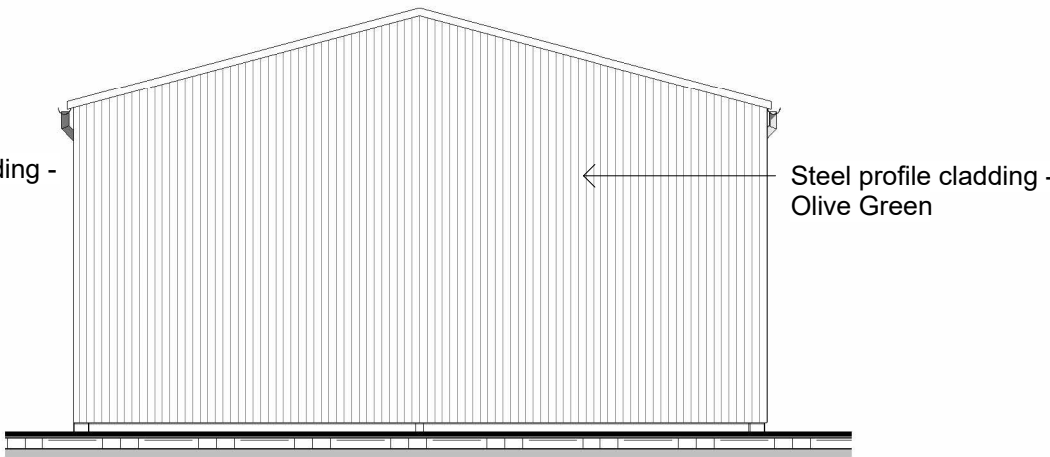

West Existing
1 : 100

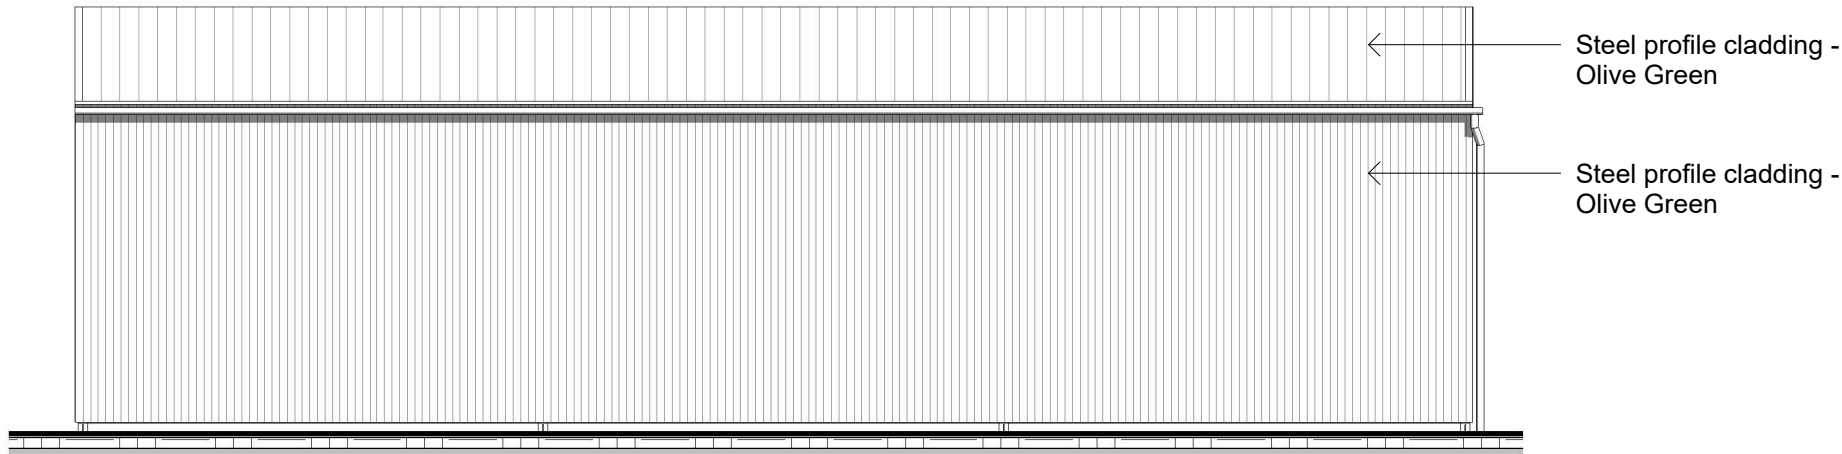

South Existing
1 : 100

Project number		Client		Project			
01971-06		Stockton Dairy		Storage Building			
Title		Existing Plans		BOURNE VALLEY ASSOCIATES ANDOVER LANE FARM FABERSTOWN ANDOVER HAMPSHIRE SP11 9PE Tel: 01264 850159 Email: info@bournevalley.co.uk			
Date	29.01.26	Sheet	01			Scale	1 : 100
Drawn by	TJ	Checked by	AW			Paper Size	A2
							