




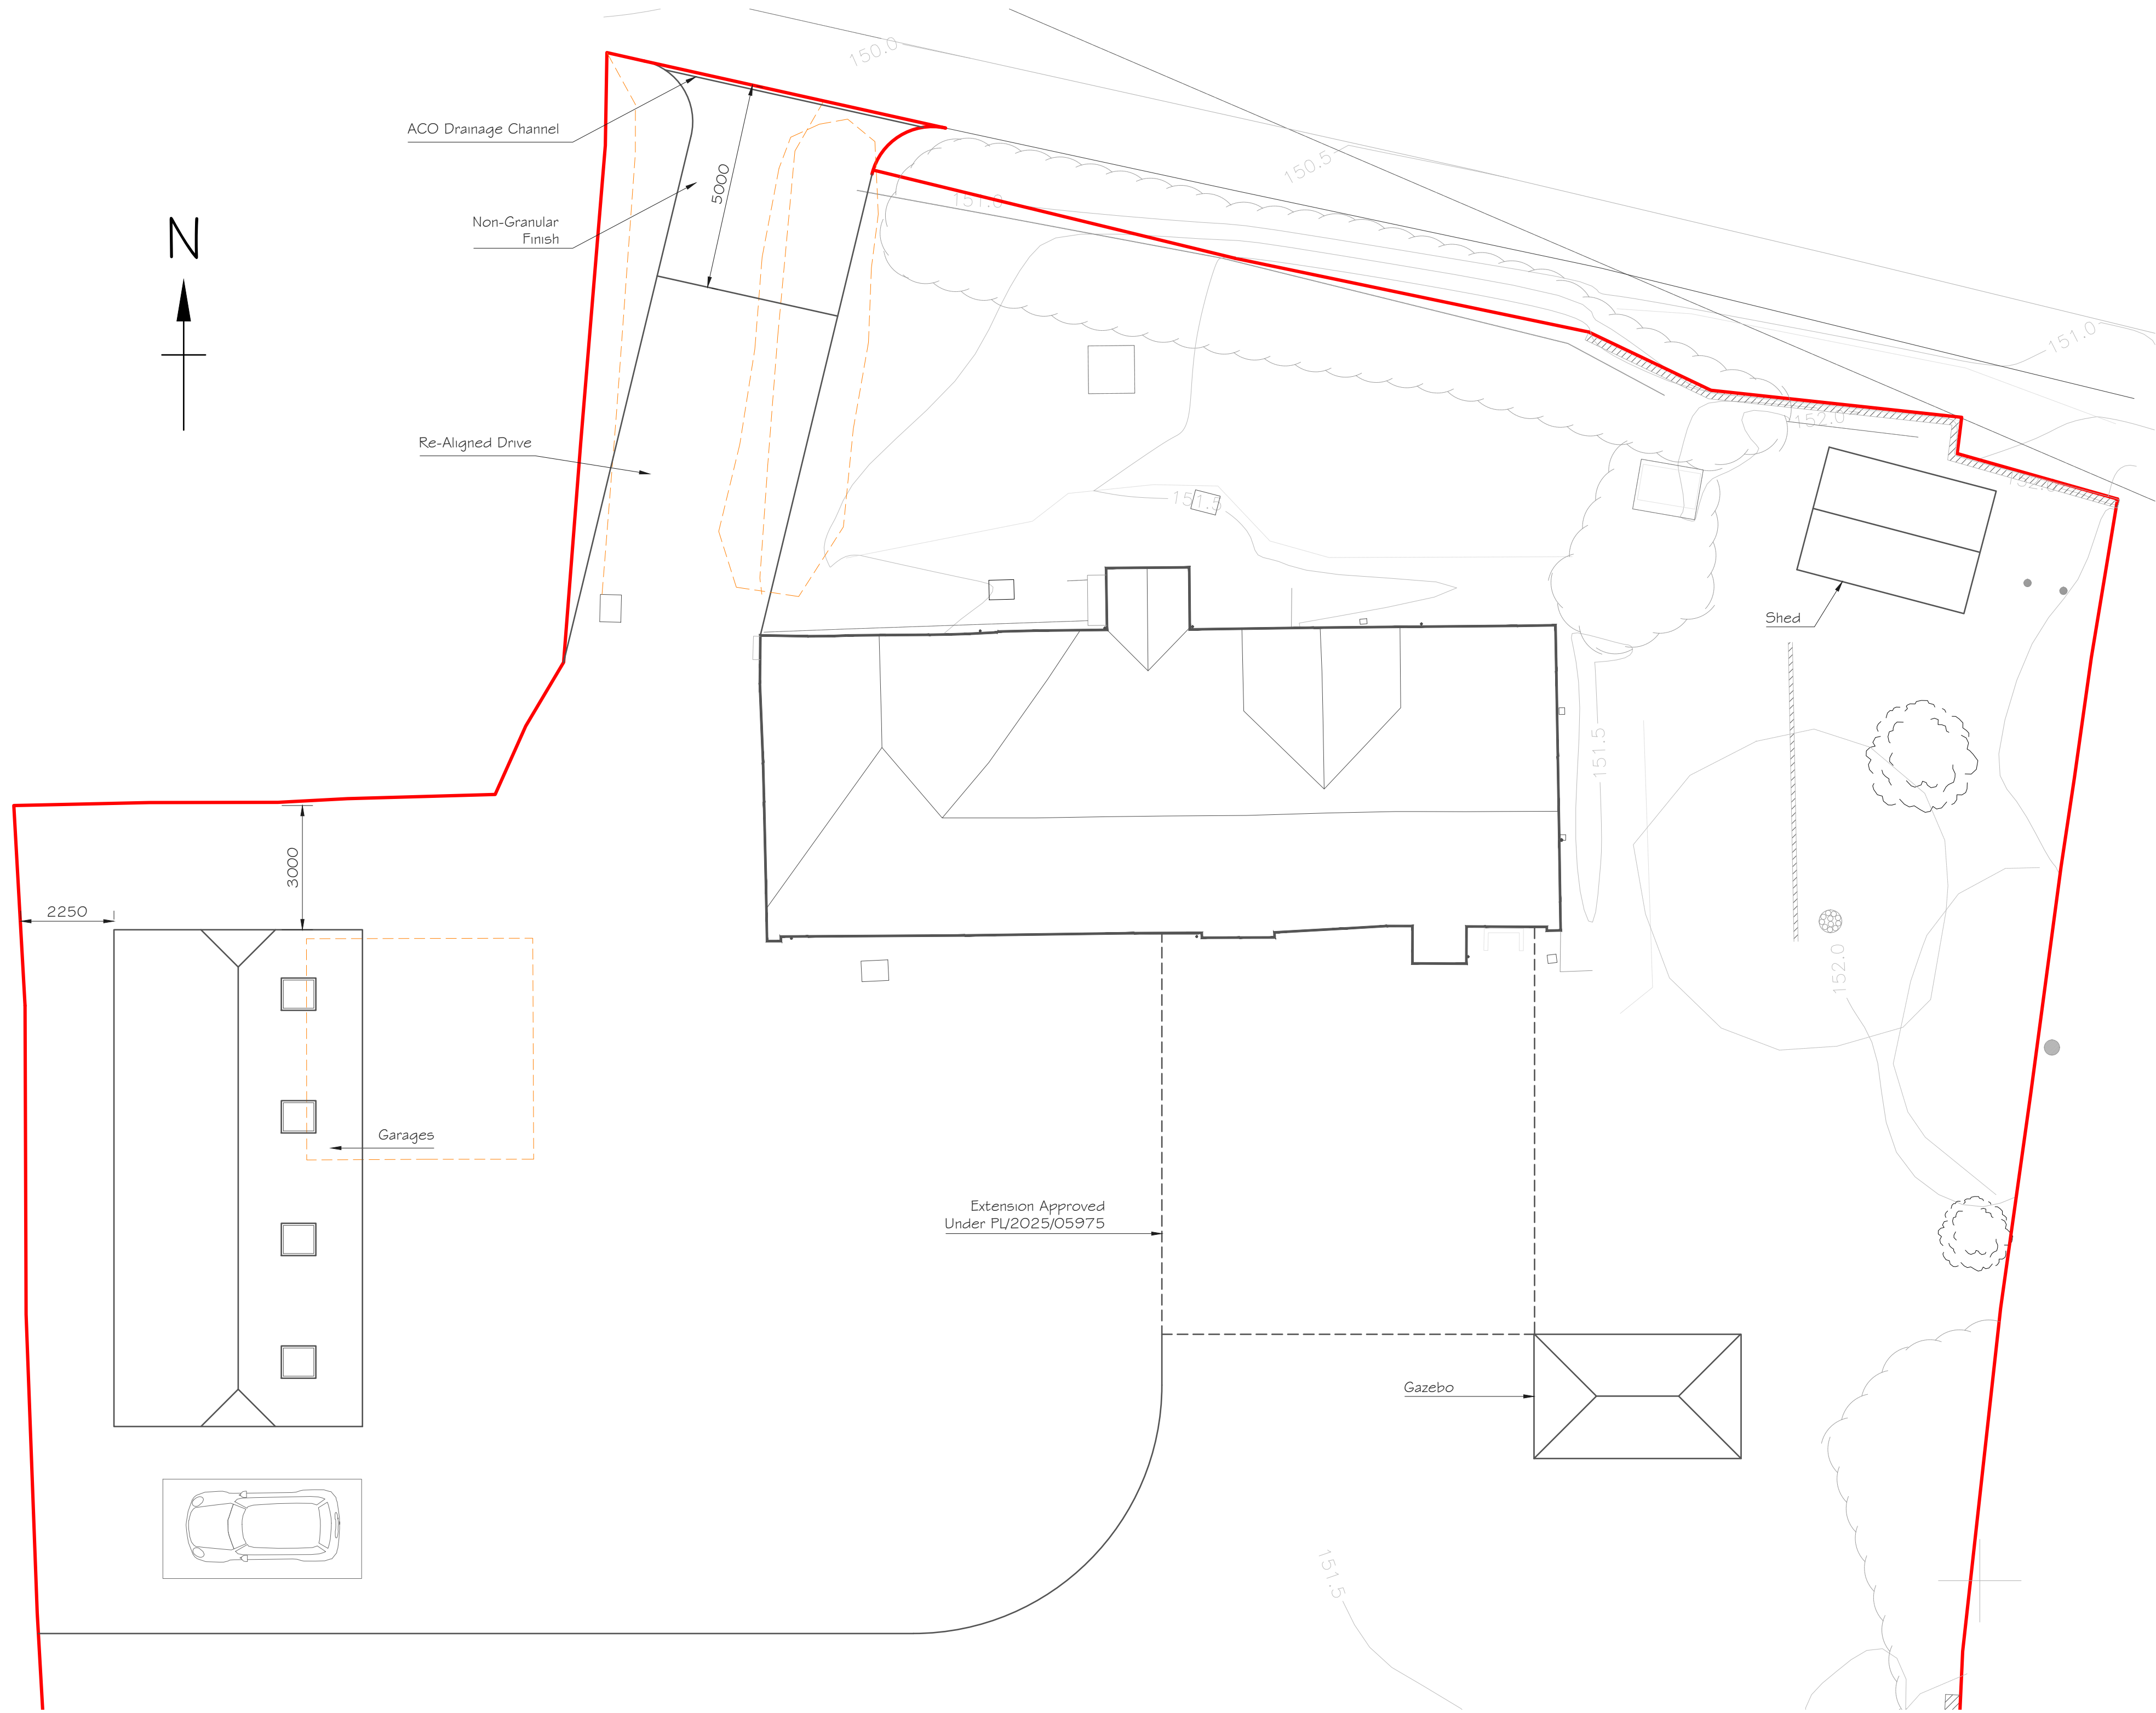

PROPOSED SITE PLAN
Scale 1:100

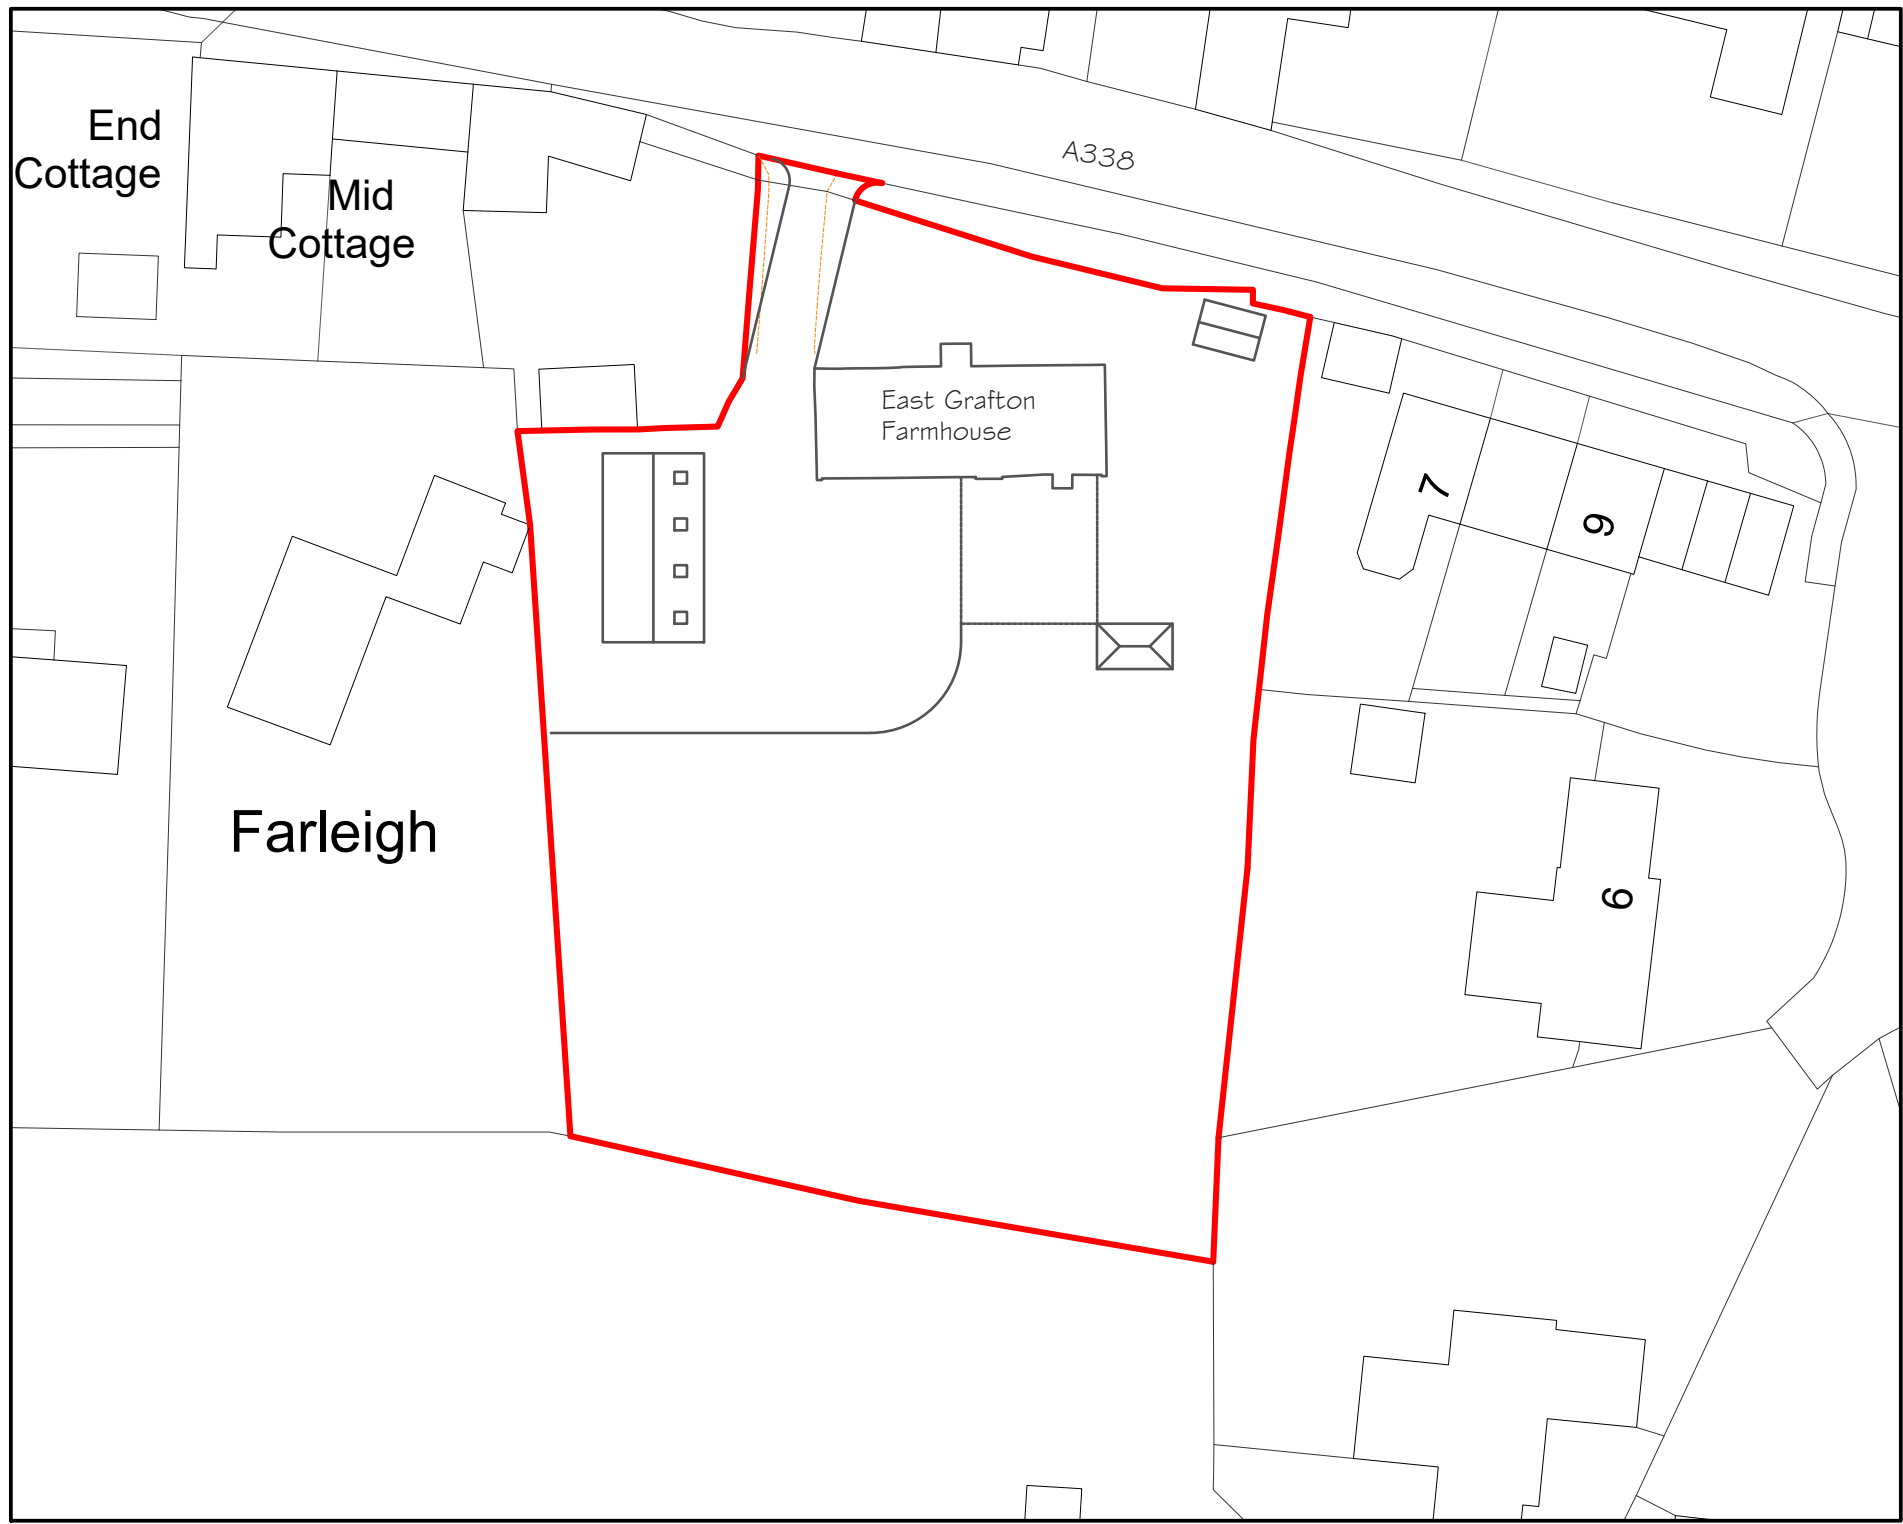

BLOCK PLAN
Scale 1:500

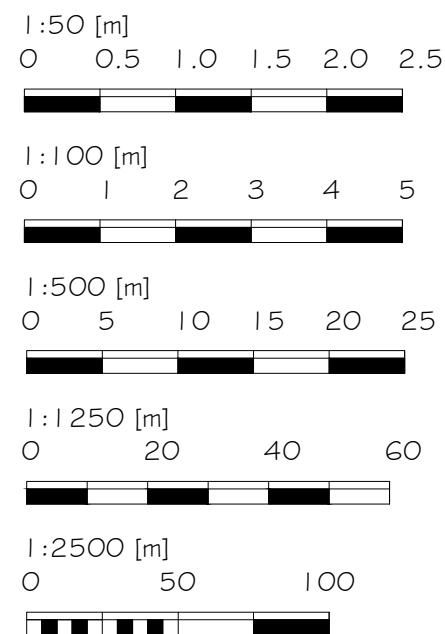

Alex Dawson
www.addraughting.co.uk
alex@addraughting.co.uk
01672 511412
07791 341698

59 Barrow Close
Marlborough
Wiltshire
SN8 2BE



AD DRAUGHTING
ARCHITECTURAL SERVICES

Client

MR & MRS BAILEY

Job Title

EXTENSION AT:
EAST GRAFTON FARM HOUSE,
EAST GRAFTON,
MARLBOROUGH,
WILTSHIRE,
SN8 3DF.

Drawing Title

PROPOSED SITE PLAN & BLOCK
PLANS

Scale

AS SHOWN

Date

29/01/2026

Drawn

AD

Drawing No.

1601-02

Rev

A