


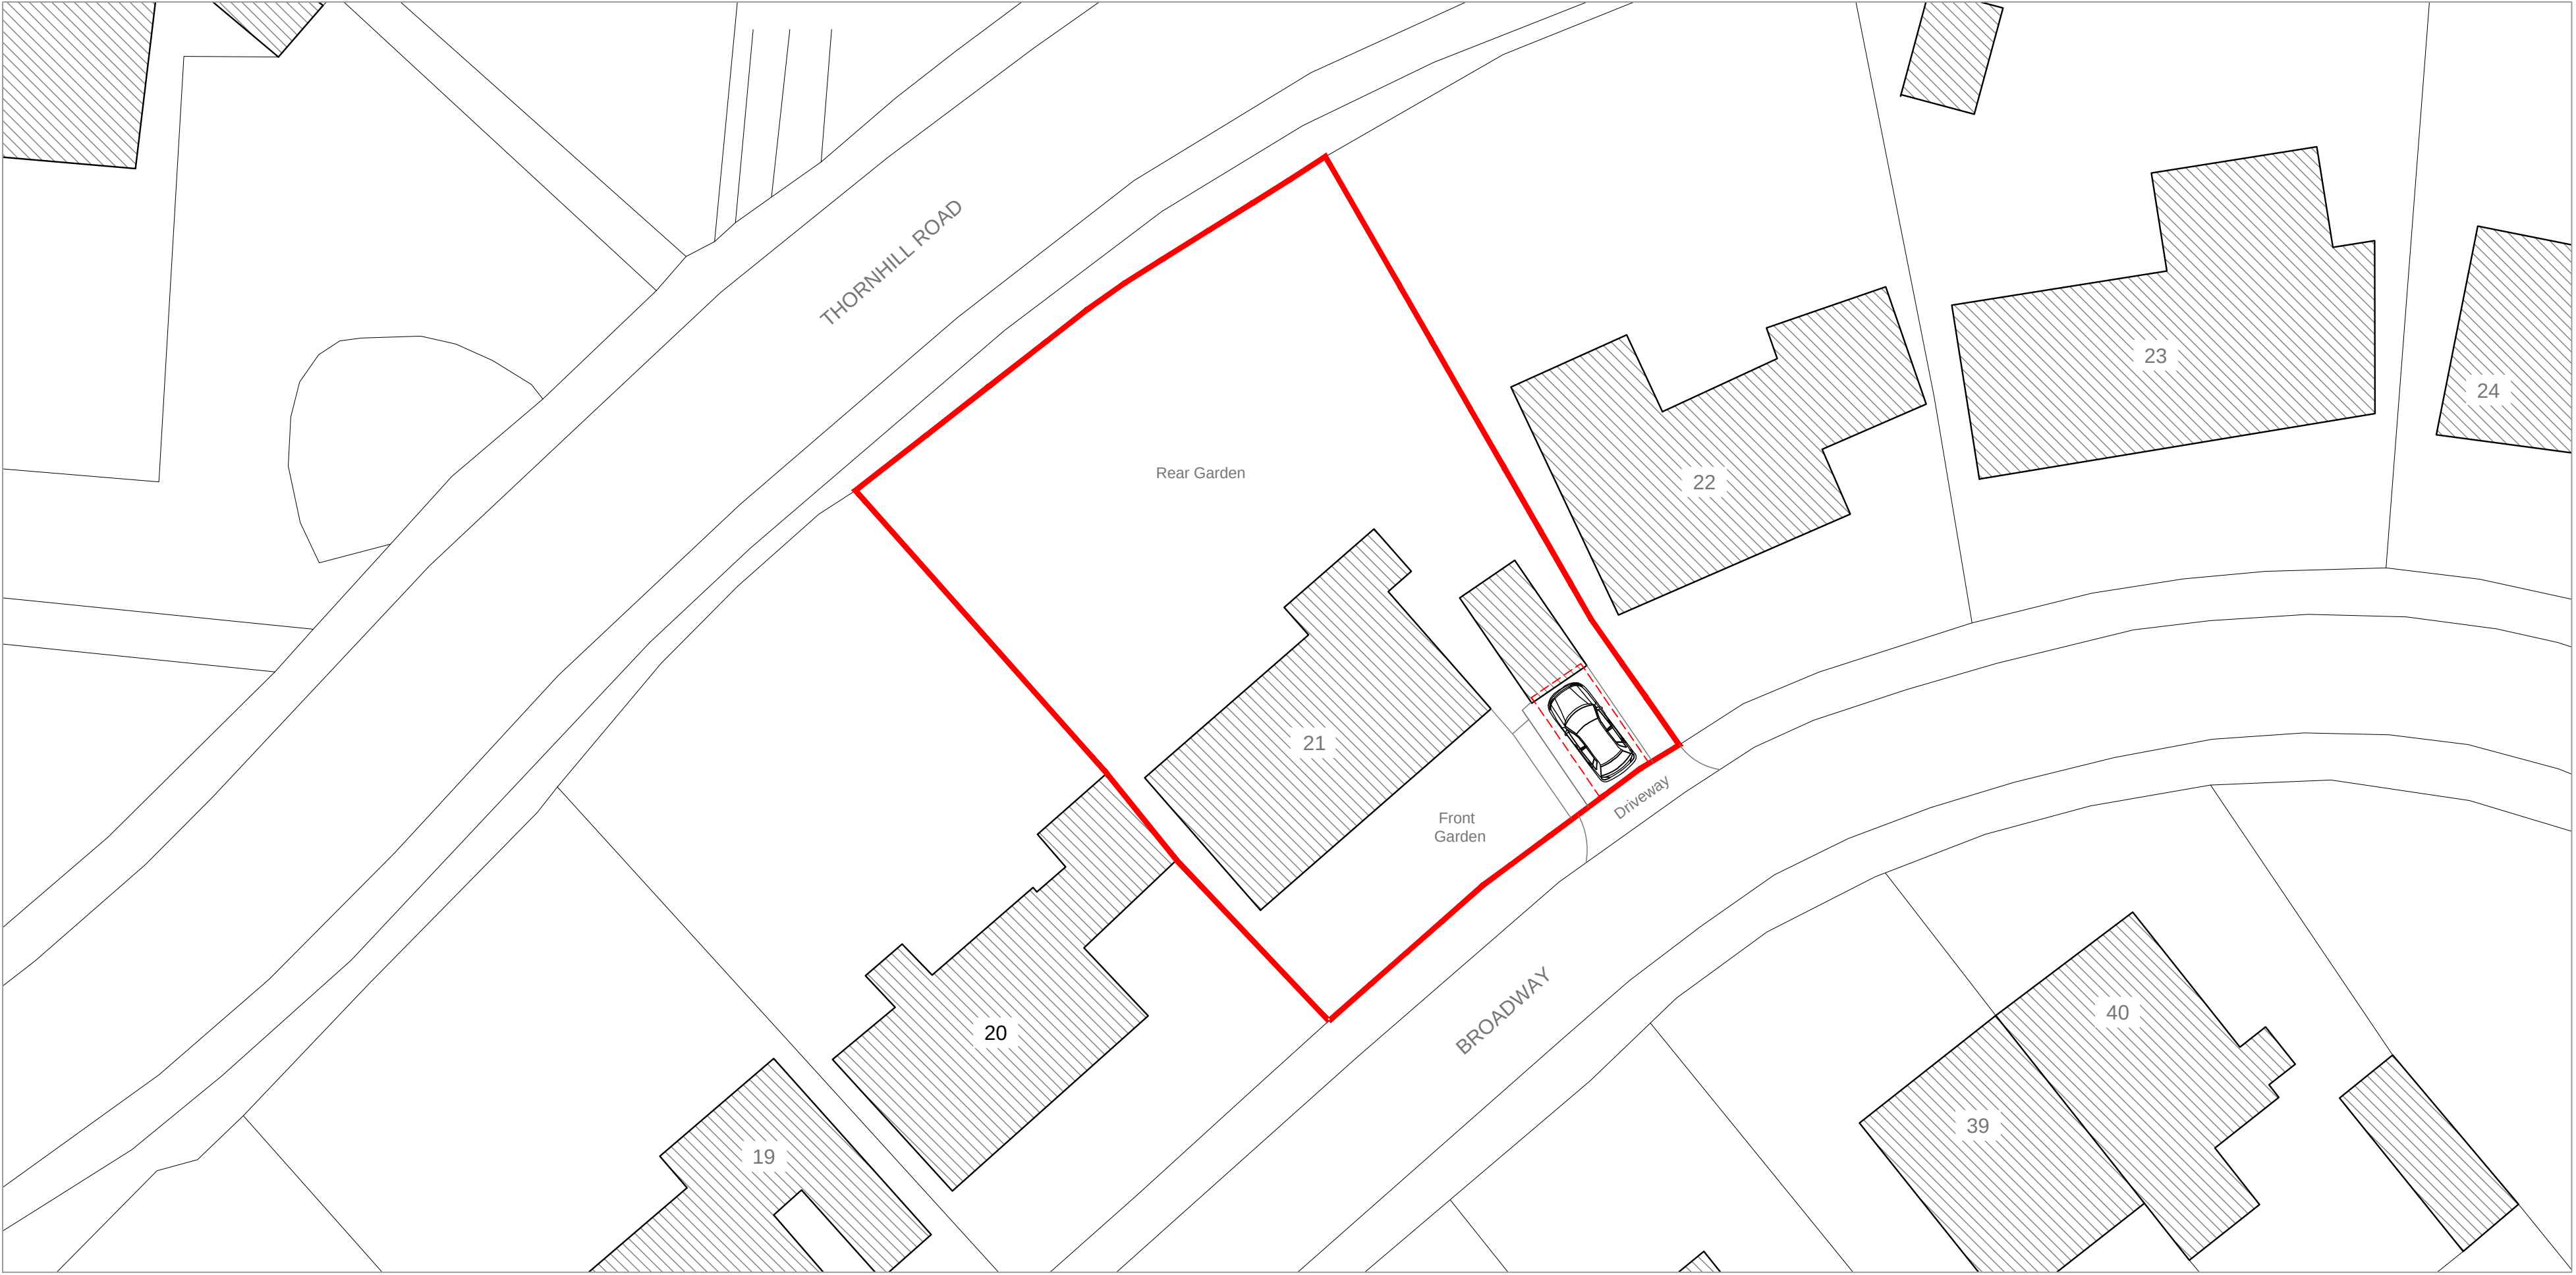


SITE PLAN - AS EXISTING - SCALE 1:200



SITE PLAN - AS PROPOSED - SCALE 1:200

21 BROADWAY
WARMINSTER

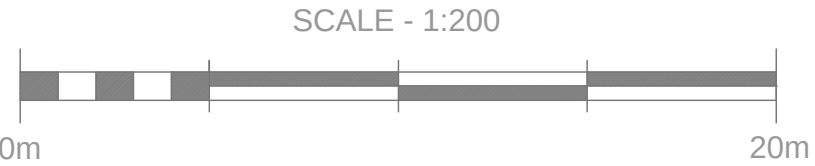

SITE PLAN - AS EXISTING &
PROPOSED

No responsibility is taken for measurements scaled off this drawing, unless otherwise stated.
Use for reference purposes only.

A10.02.26 - Parking Arrangements Added

DATE	JANUARY 2026		
PROJECT	21 BROADWAY WARMINSTER		
DESCRIPTION	SITE PLAN AS EXISTING & PROPOSED		
SCALE	1/200 @ A1		
REF.	DWG	REV.	
2025	12	A	