




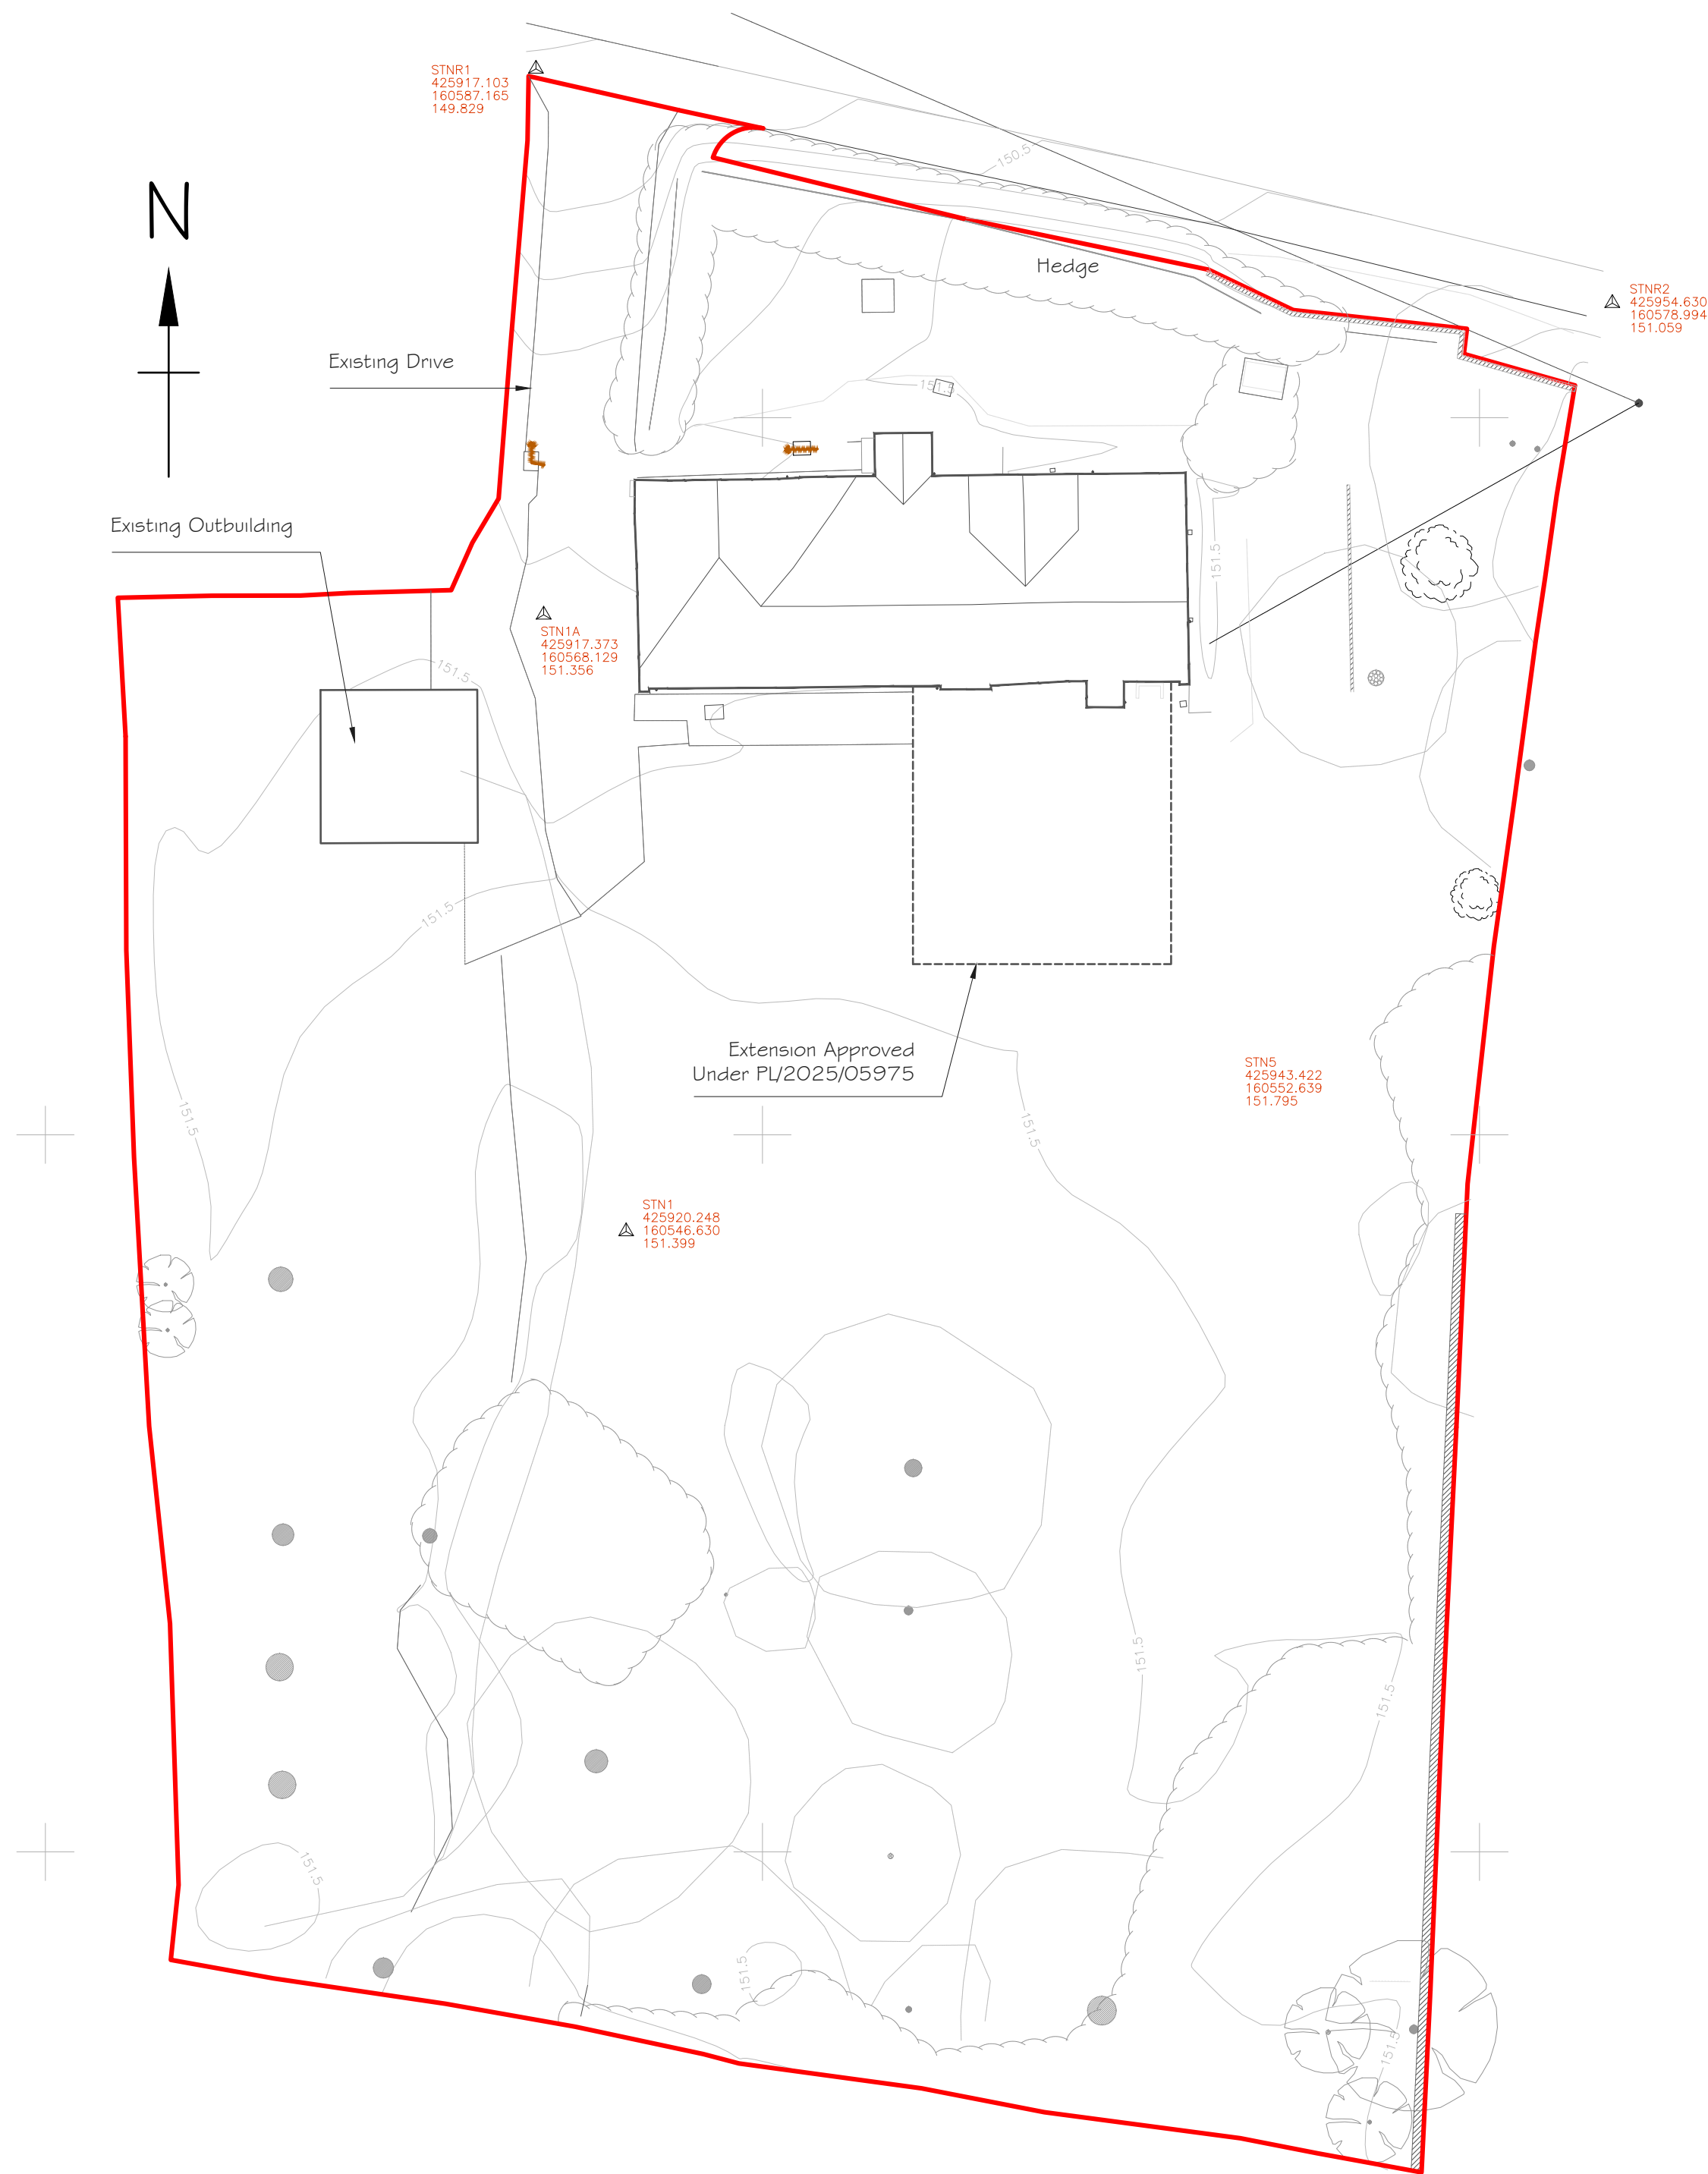


EXISTING SITE PLAN
Scale 1:200

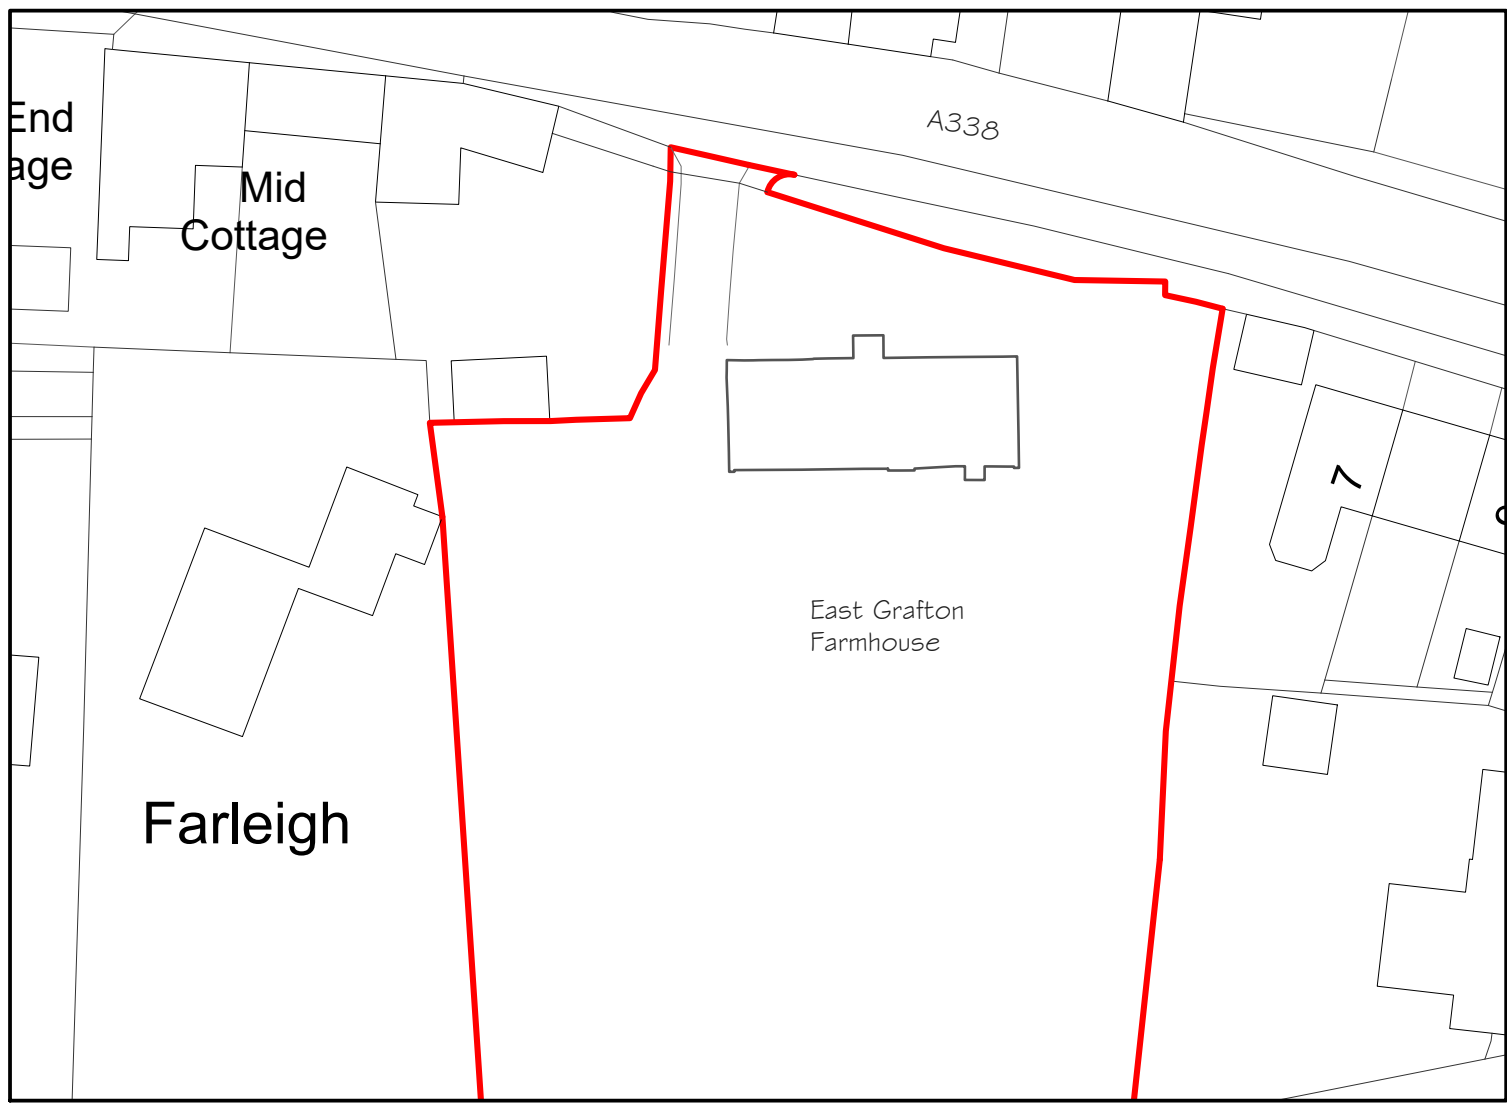

BLOCK PLAN
Scale 1:500

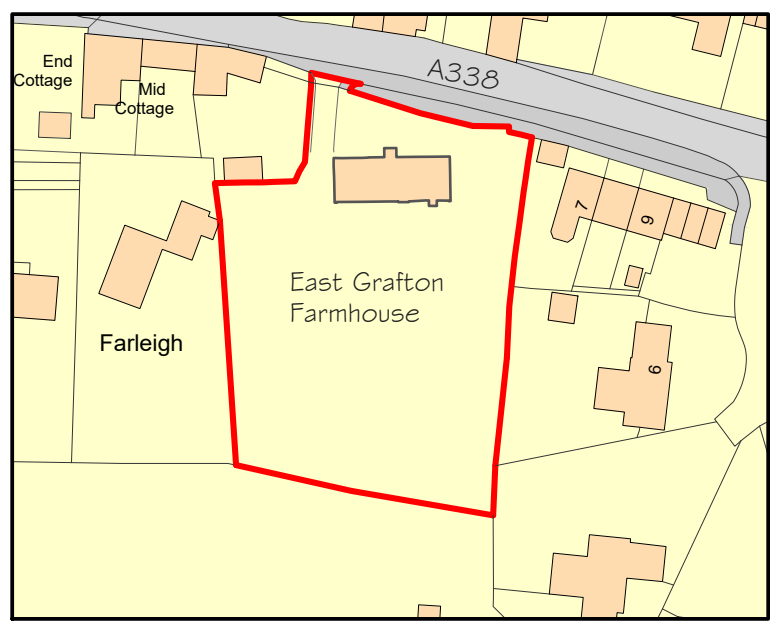

LOCATION PLAN
Scale 1:1250

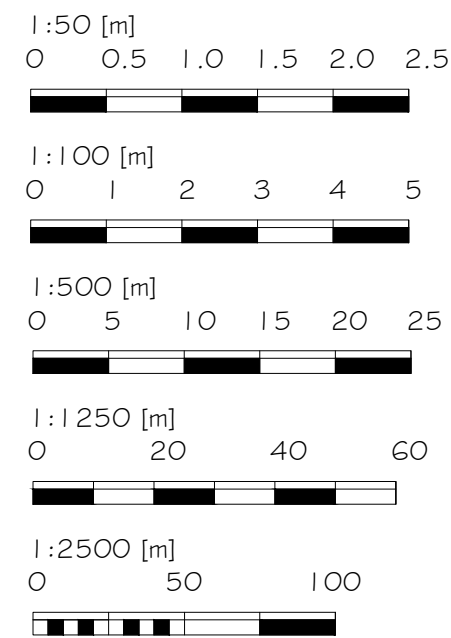

Alex Dawson
www.addraughting.co.uk
alex@addraughting.co.uk
01672 511412
07791 341698



AD DRAUGHTING
ARCHITECTURAL SERVICES

59 Barrow Close
Marlborough
Wiltshire
SN8 2BE

Client

MR & MRS BAILEY

Job Title

EXTENSION AT:
EAST GRAFTON FARM HOUSE,
EAST GRAFTON,
MARLBOROUGH,
WILTSHIRE,
SN8 3DF.

Drawing Title

EXISTING LOCATION PLAN & BLOCK
PLANS

Scale AS SHOWN

Date 29/01/2026

Drawn AD

Drawing No.

1601-01

Rev

A