




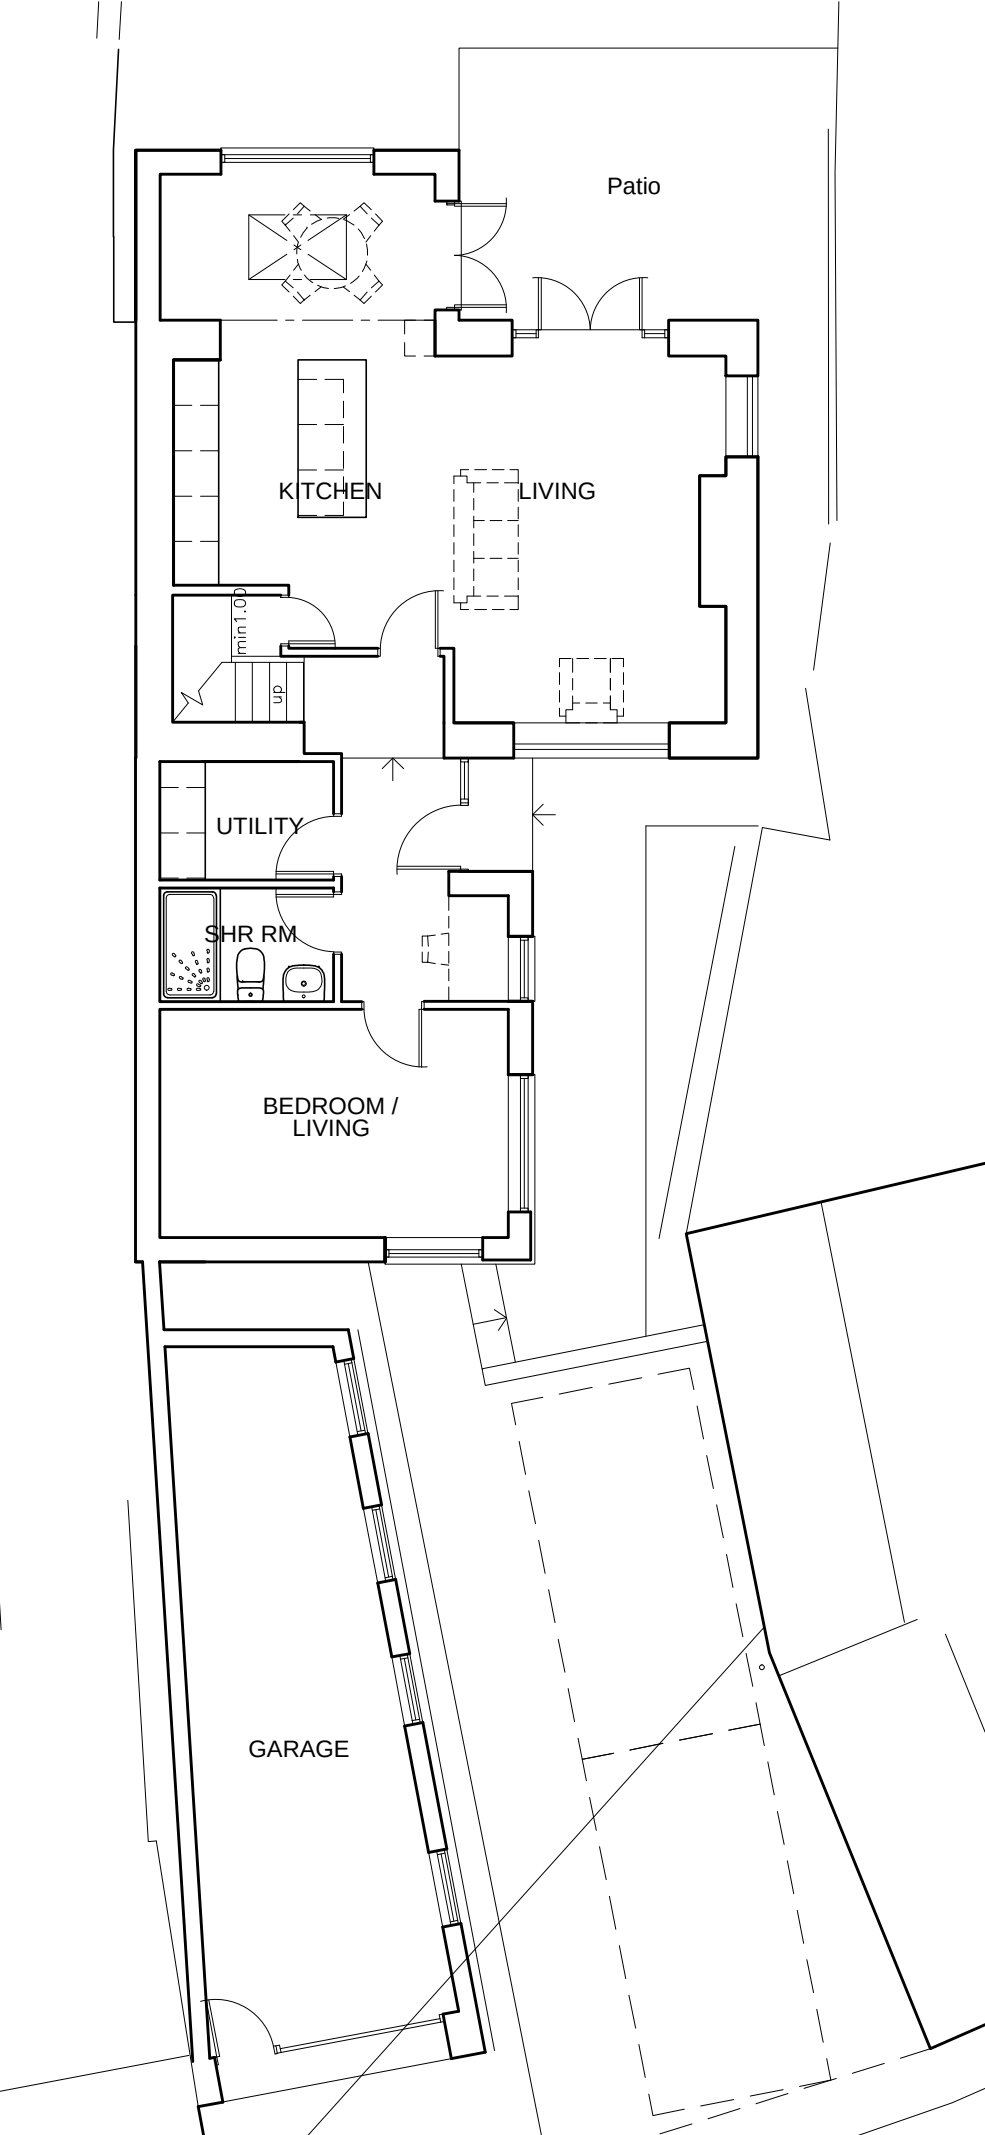


GROUND FLOOR PLAN

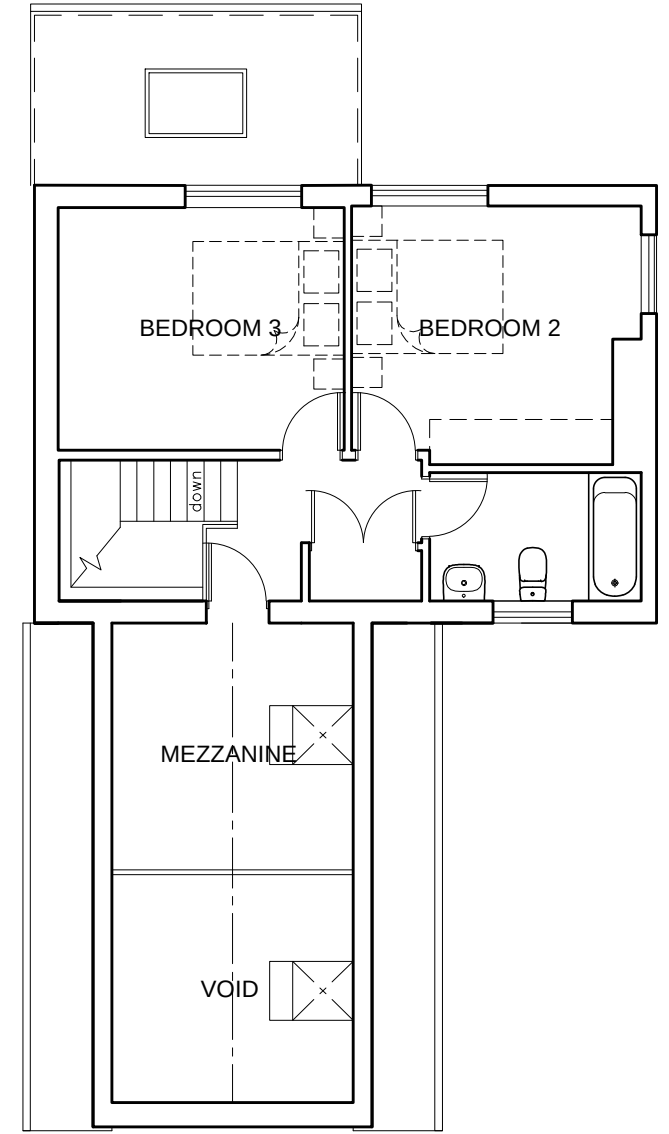

FIRST FLOOR PLAN

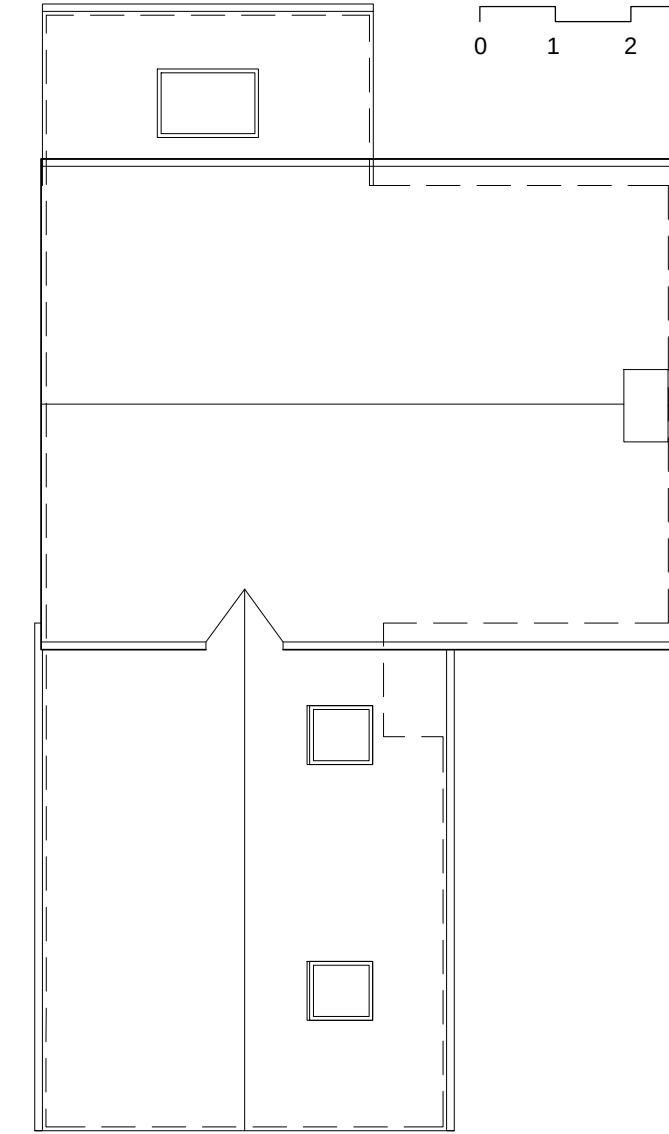

ROOF PLAN

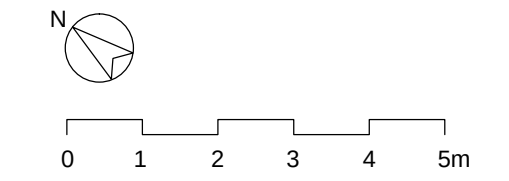

Rev	Date	Description

C3 Design Limited
3 Harestock Road
Winchester
SO22 6NS
T 0845 458 1544

site	scale
Wendy Cottage, Back Hill, Malmesbury SN16 9BT	1:100@A3
title	rev
Proposed Plans	-
date	drawing no
Feb'26	941 / P05