




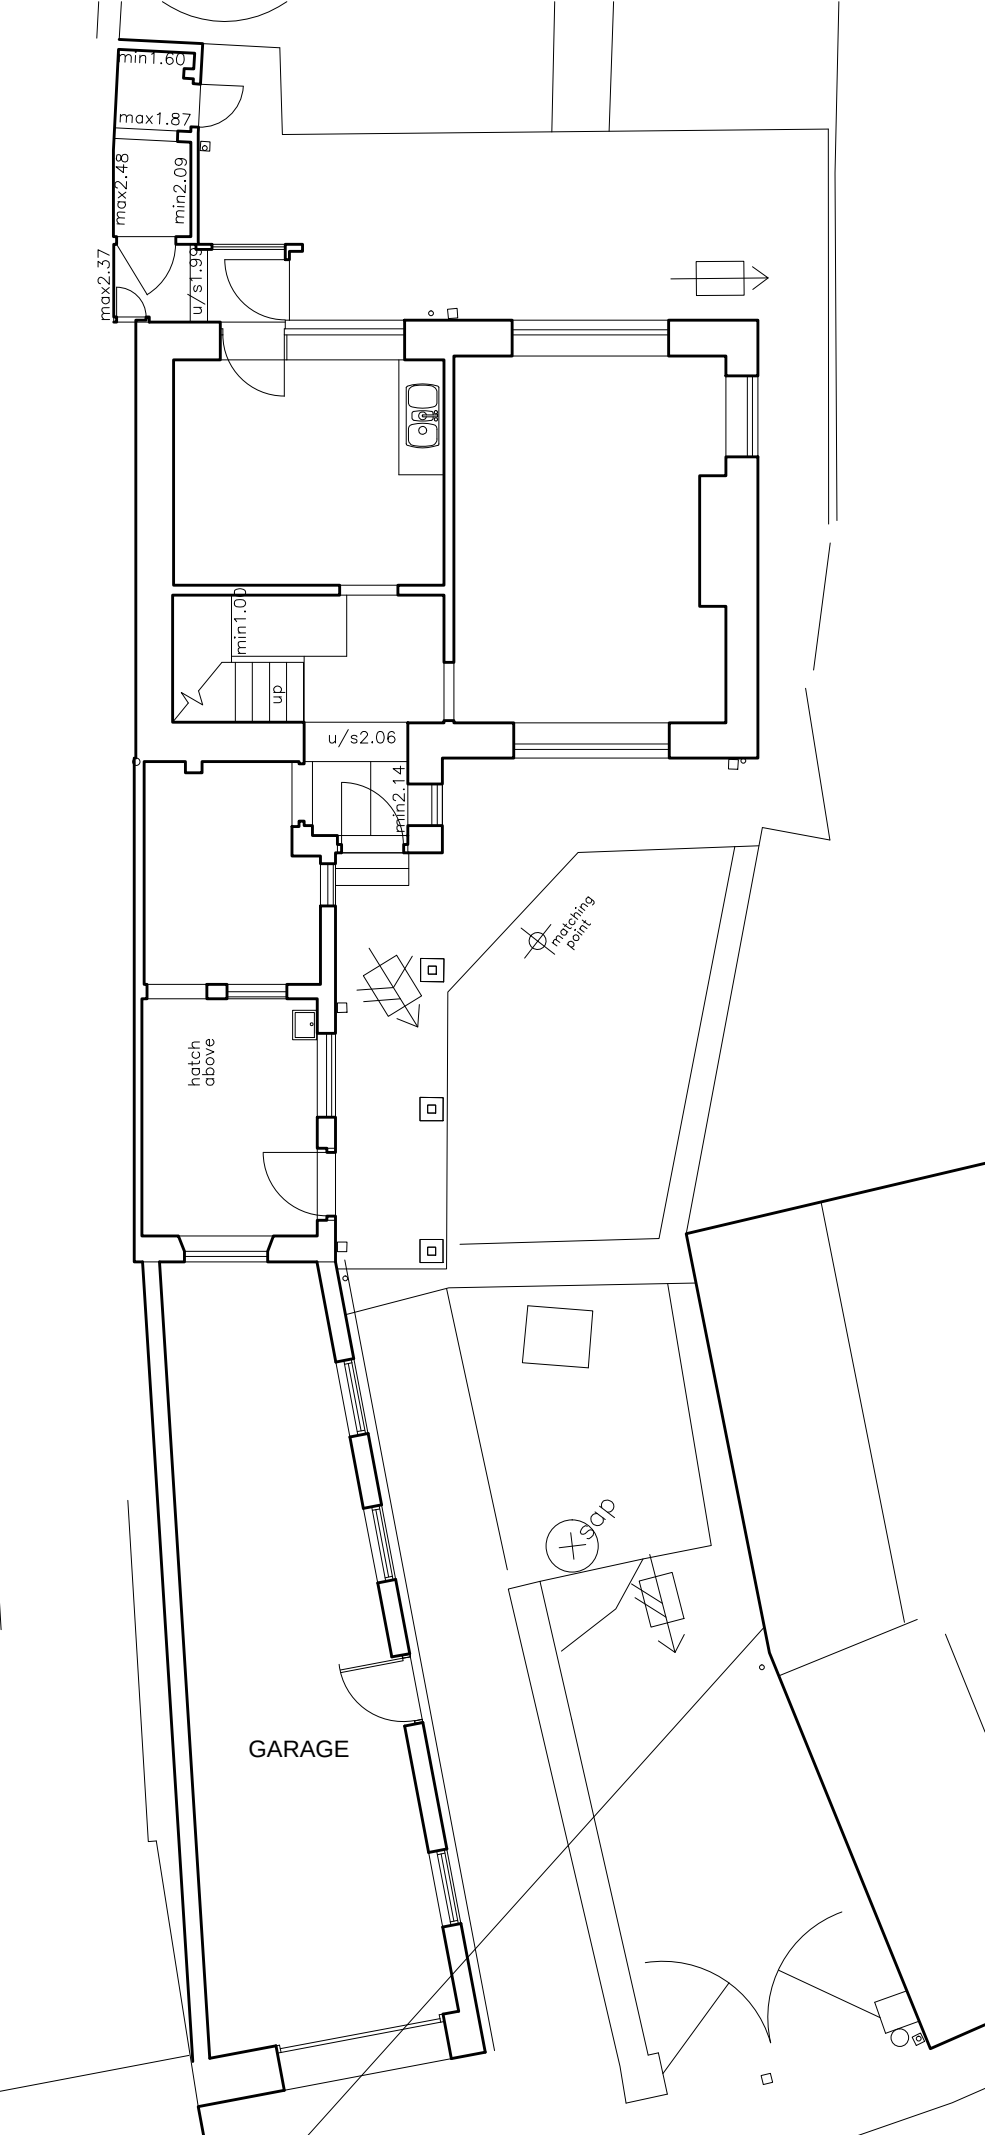


GROUND FLOOR PLAN

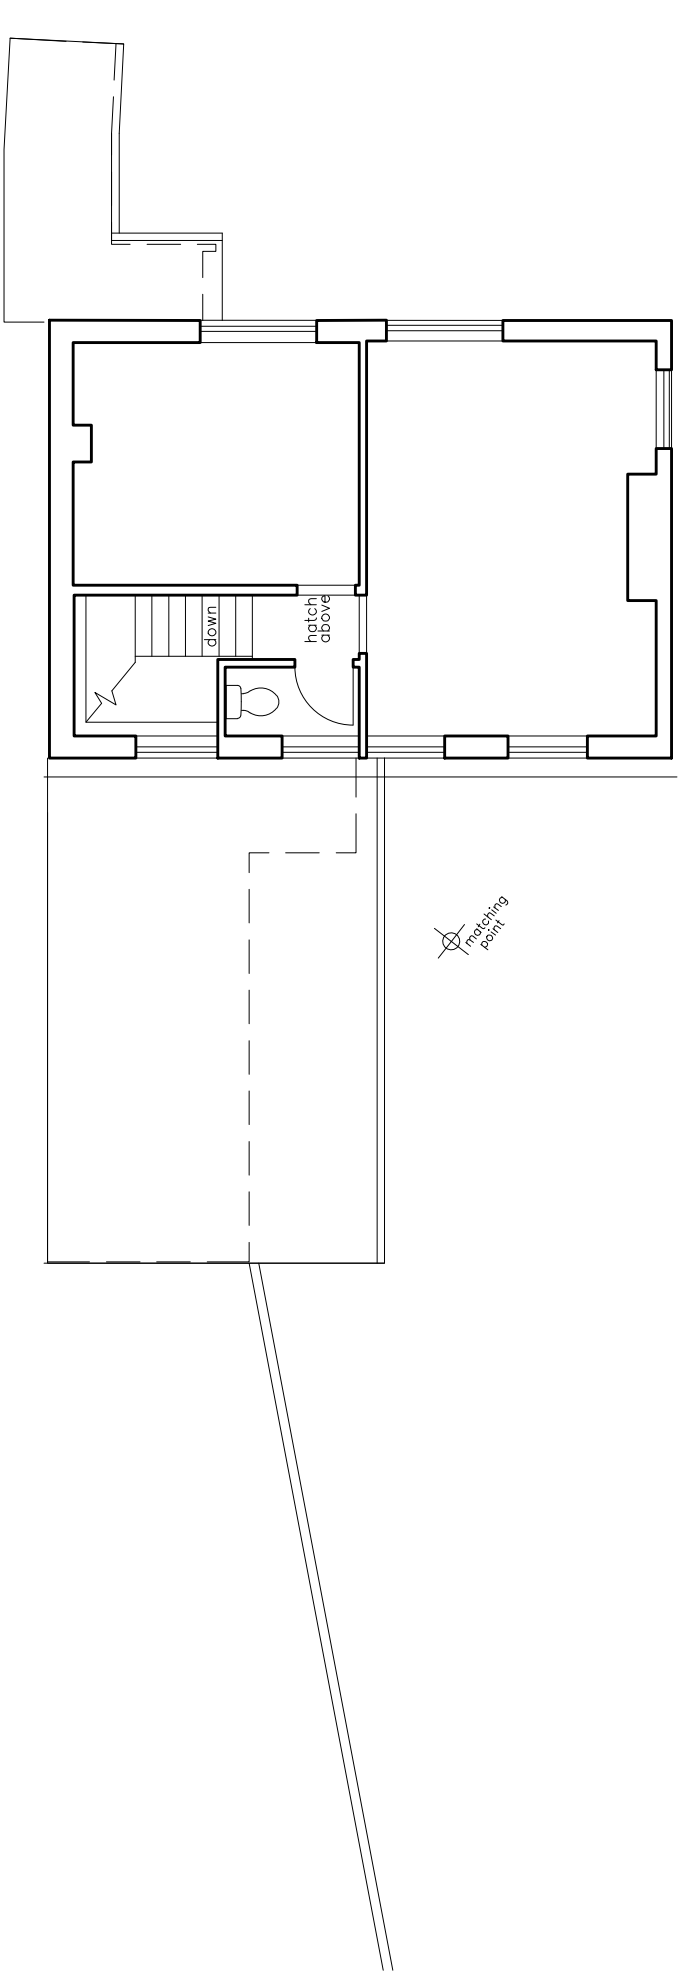

FIRST FLOOR PLAN

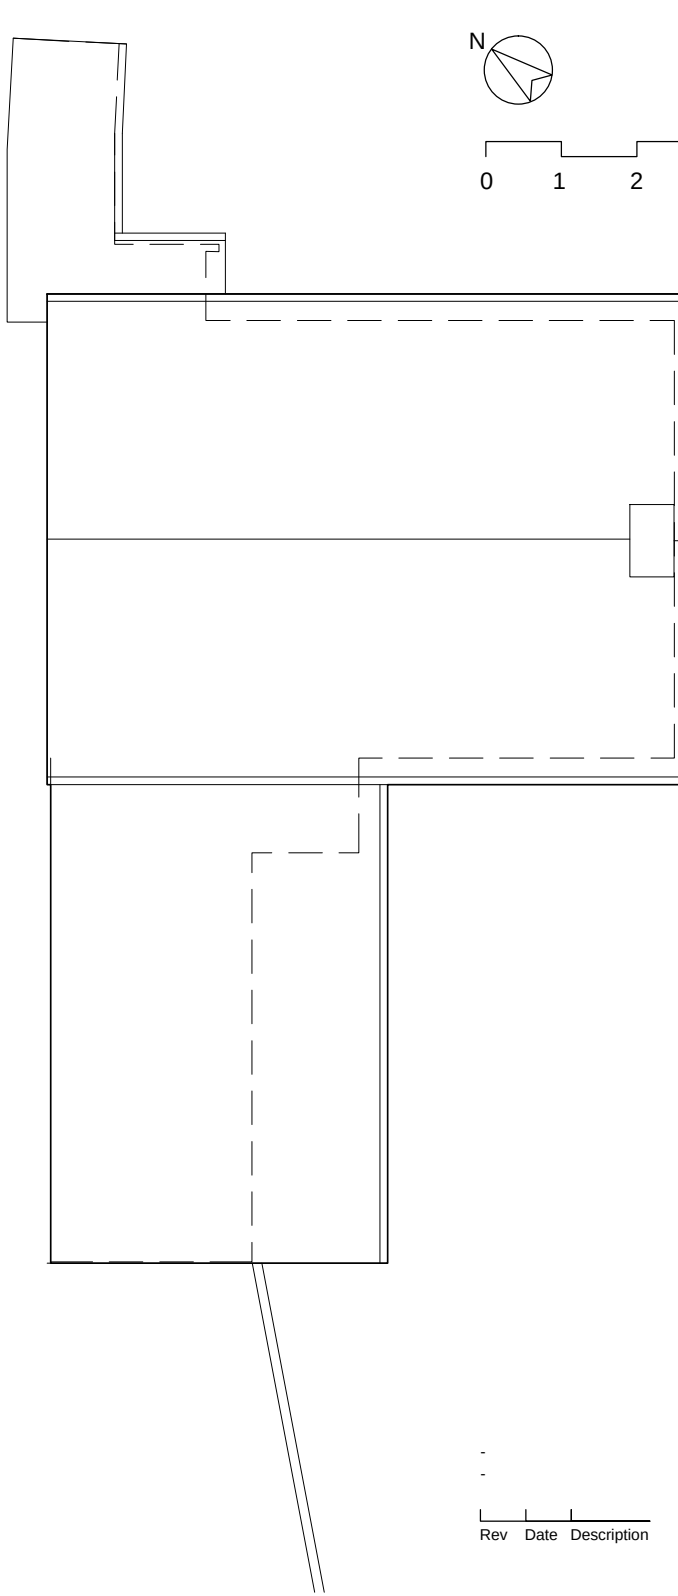

ROOF PLAN

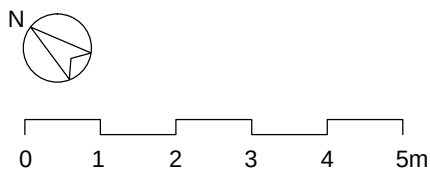

Rev	Date	Description

C3 Design Limited
3 Harestock Road
Winchester
SO22 6NS
T 0845 458 1544

site
Wendy Cottage, Back Hill,
Malmesbury SN16 9BT
title
Existing Plans

date	scale
Feb'26	1:100@A3
job	drawing no
941	/P01
rev	
-	-