



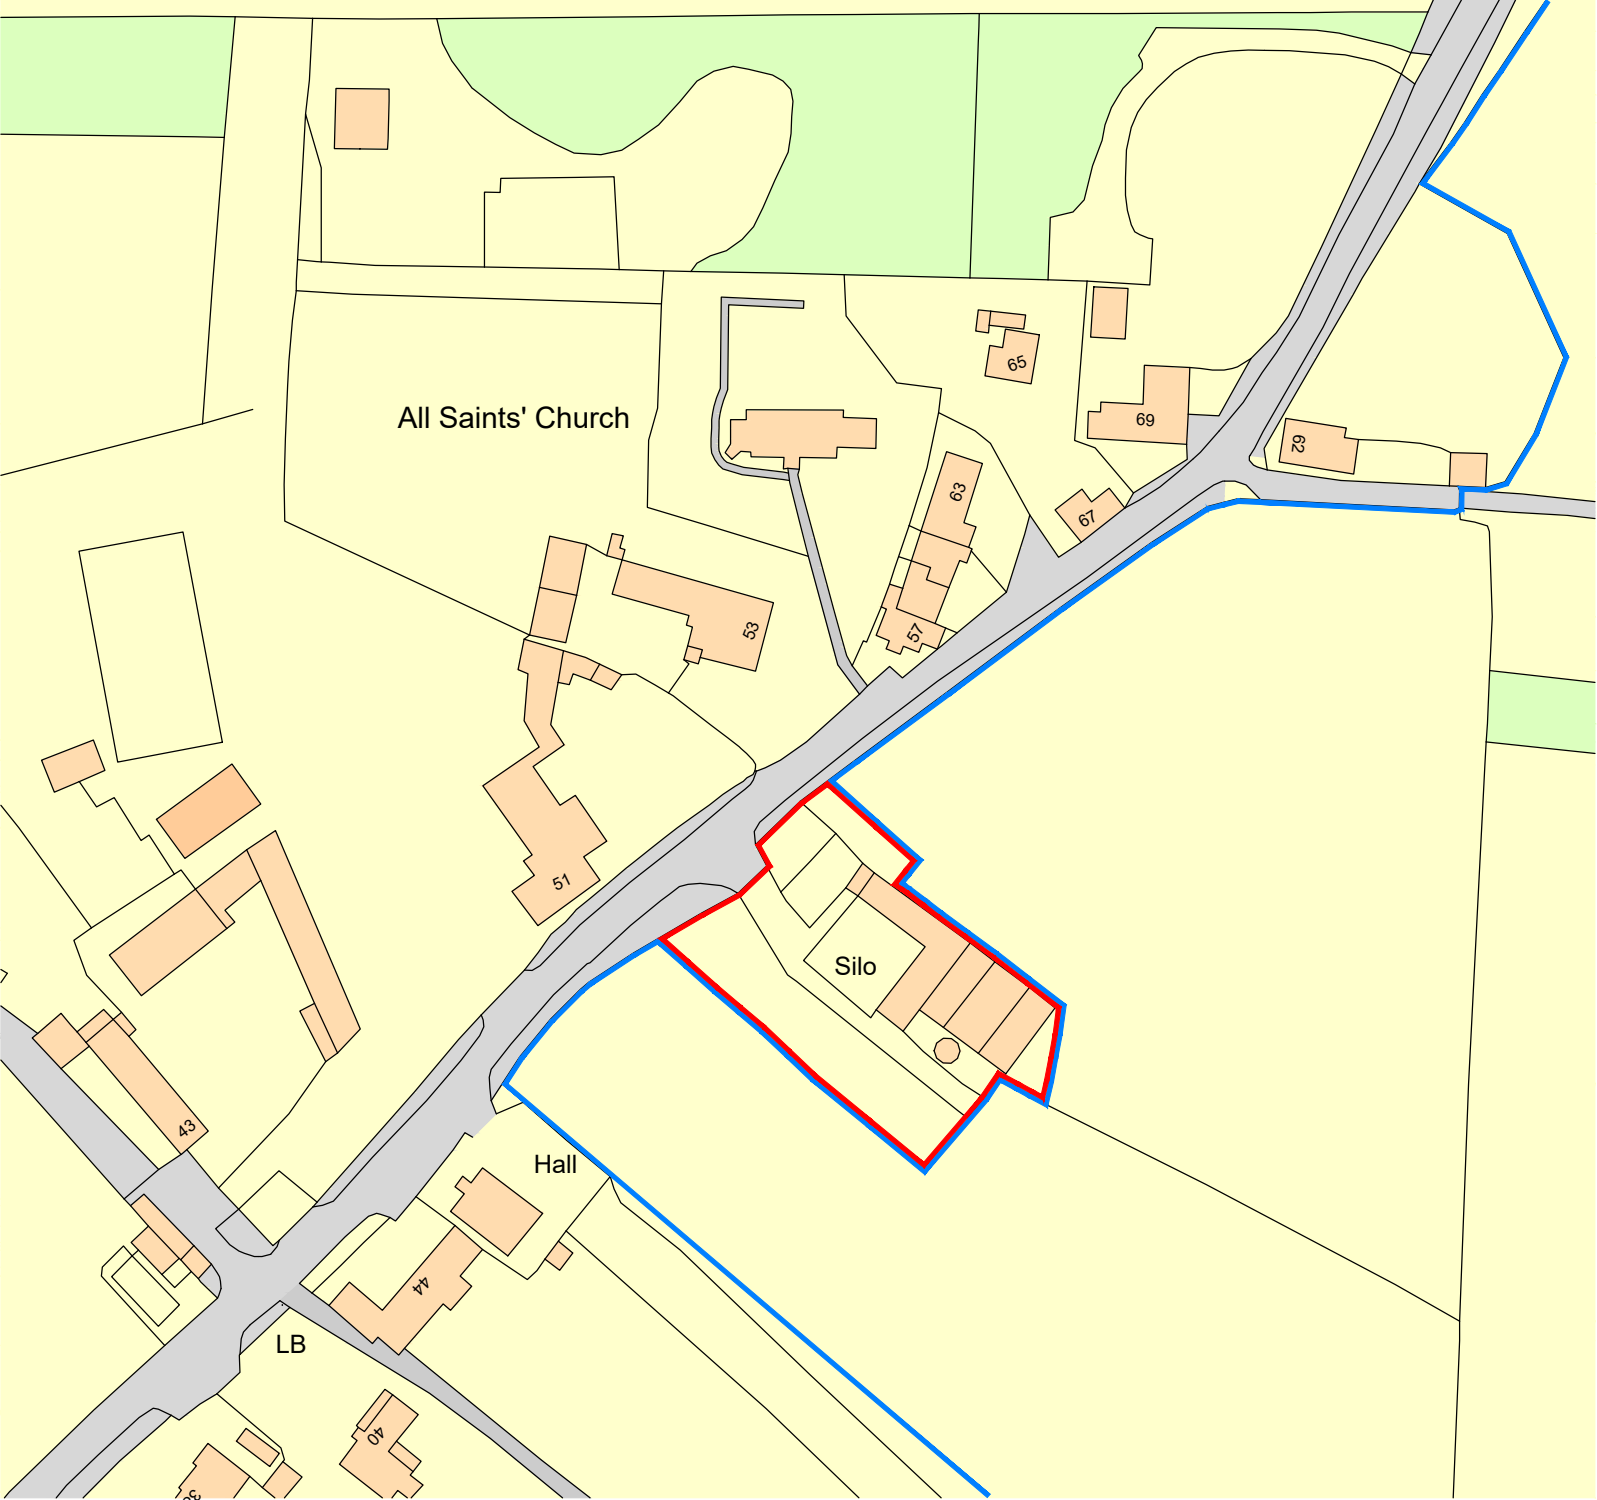


Ordnance Survey, (c) Crown Copyright 2020. All rights reserved. Licence number 100022432

LOCATION PLAN

1:1250
0m 20m 40m 60m

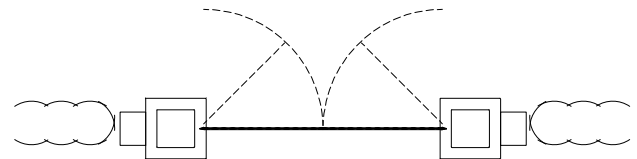


PLAN
1:100

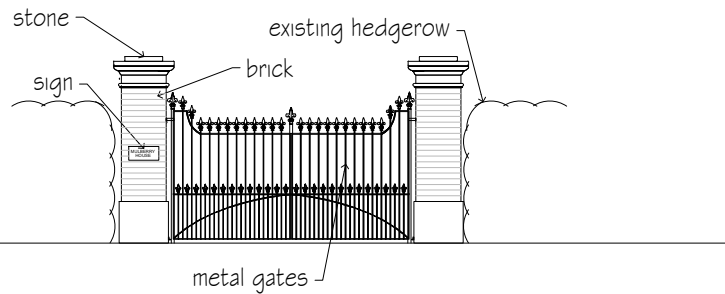

ELEVATION
1:100

0m 1m 2m 3m 4m 5m

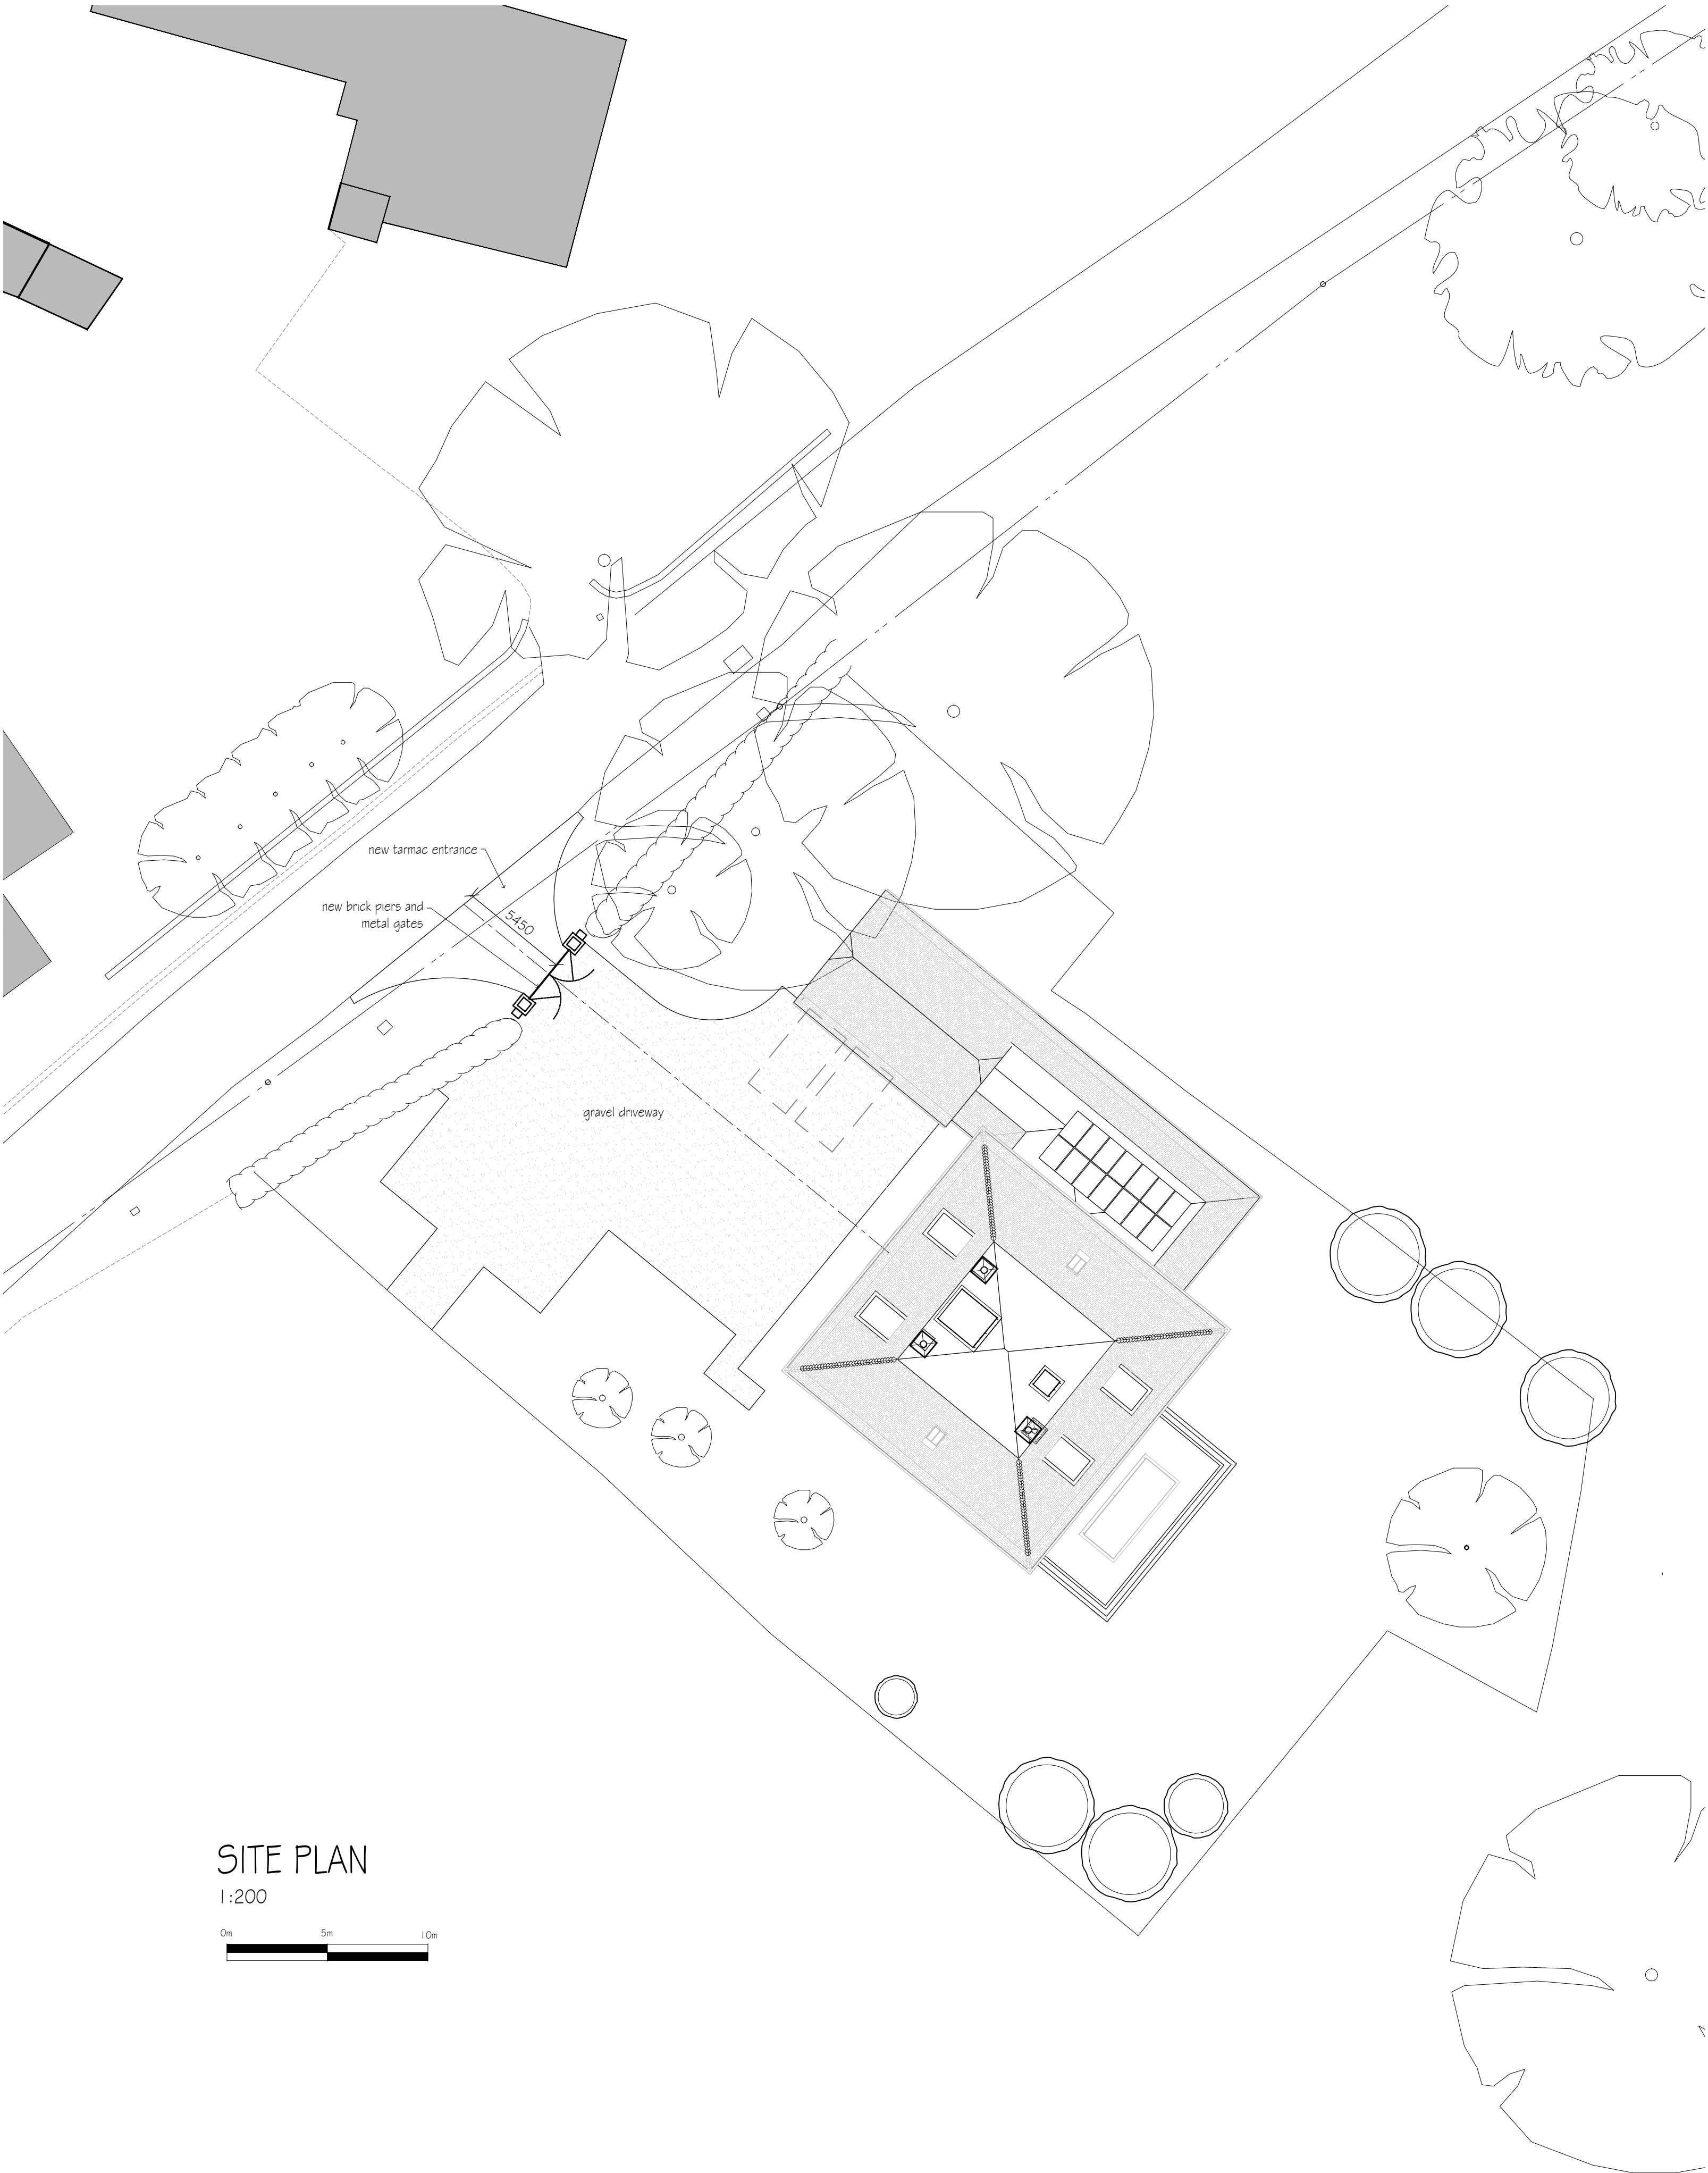

SITE PLAN

1:200
0m 5m 10m

revisions

Contractors, Sub Contractors and Suppliers are to check all relevant dimensions and levels of site and buildings before commencing any shop drawings or building work.

This drawing is copyright and may not be reproduced in any part of form without the written consent of Fowler Architecture and Planning

project
MULBERRY HOUSE
Marden SN10 3RQ

drawing
Entrance Gate
Design Scheme


scale
1:100, 1:200,
1:1250 @A1

drawn by
DB

date
Sept '25

191038-260
drawing no

rev

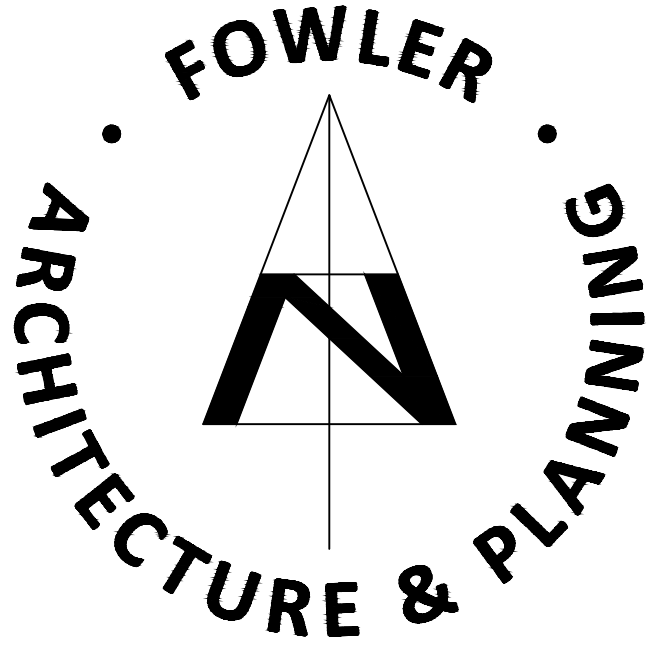

39 High Street
Pewsey
Wiltshire
SN9 5AF
tel (01672) 569444
fax (01672) 569488
enquiries@faap.co.uk