




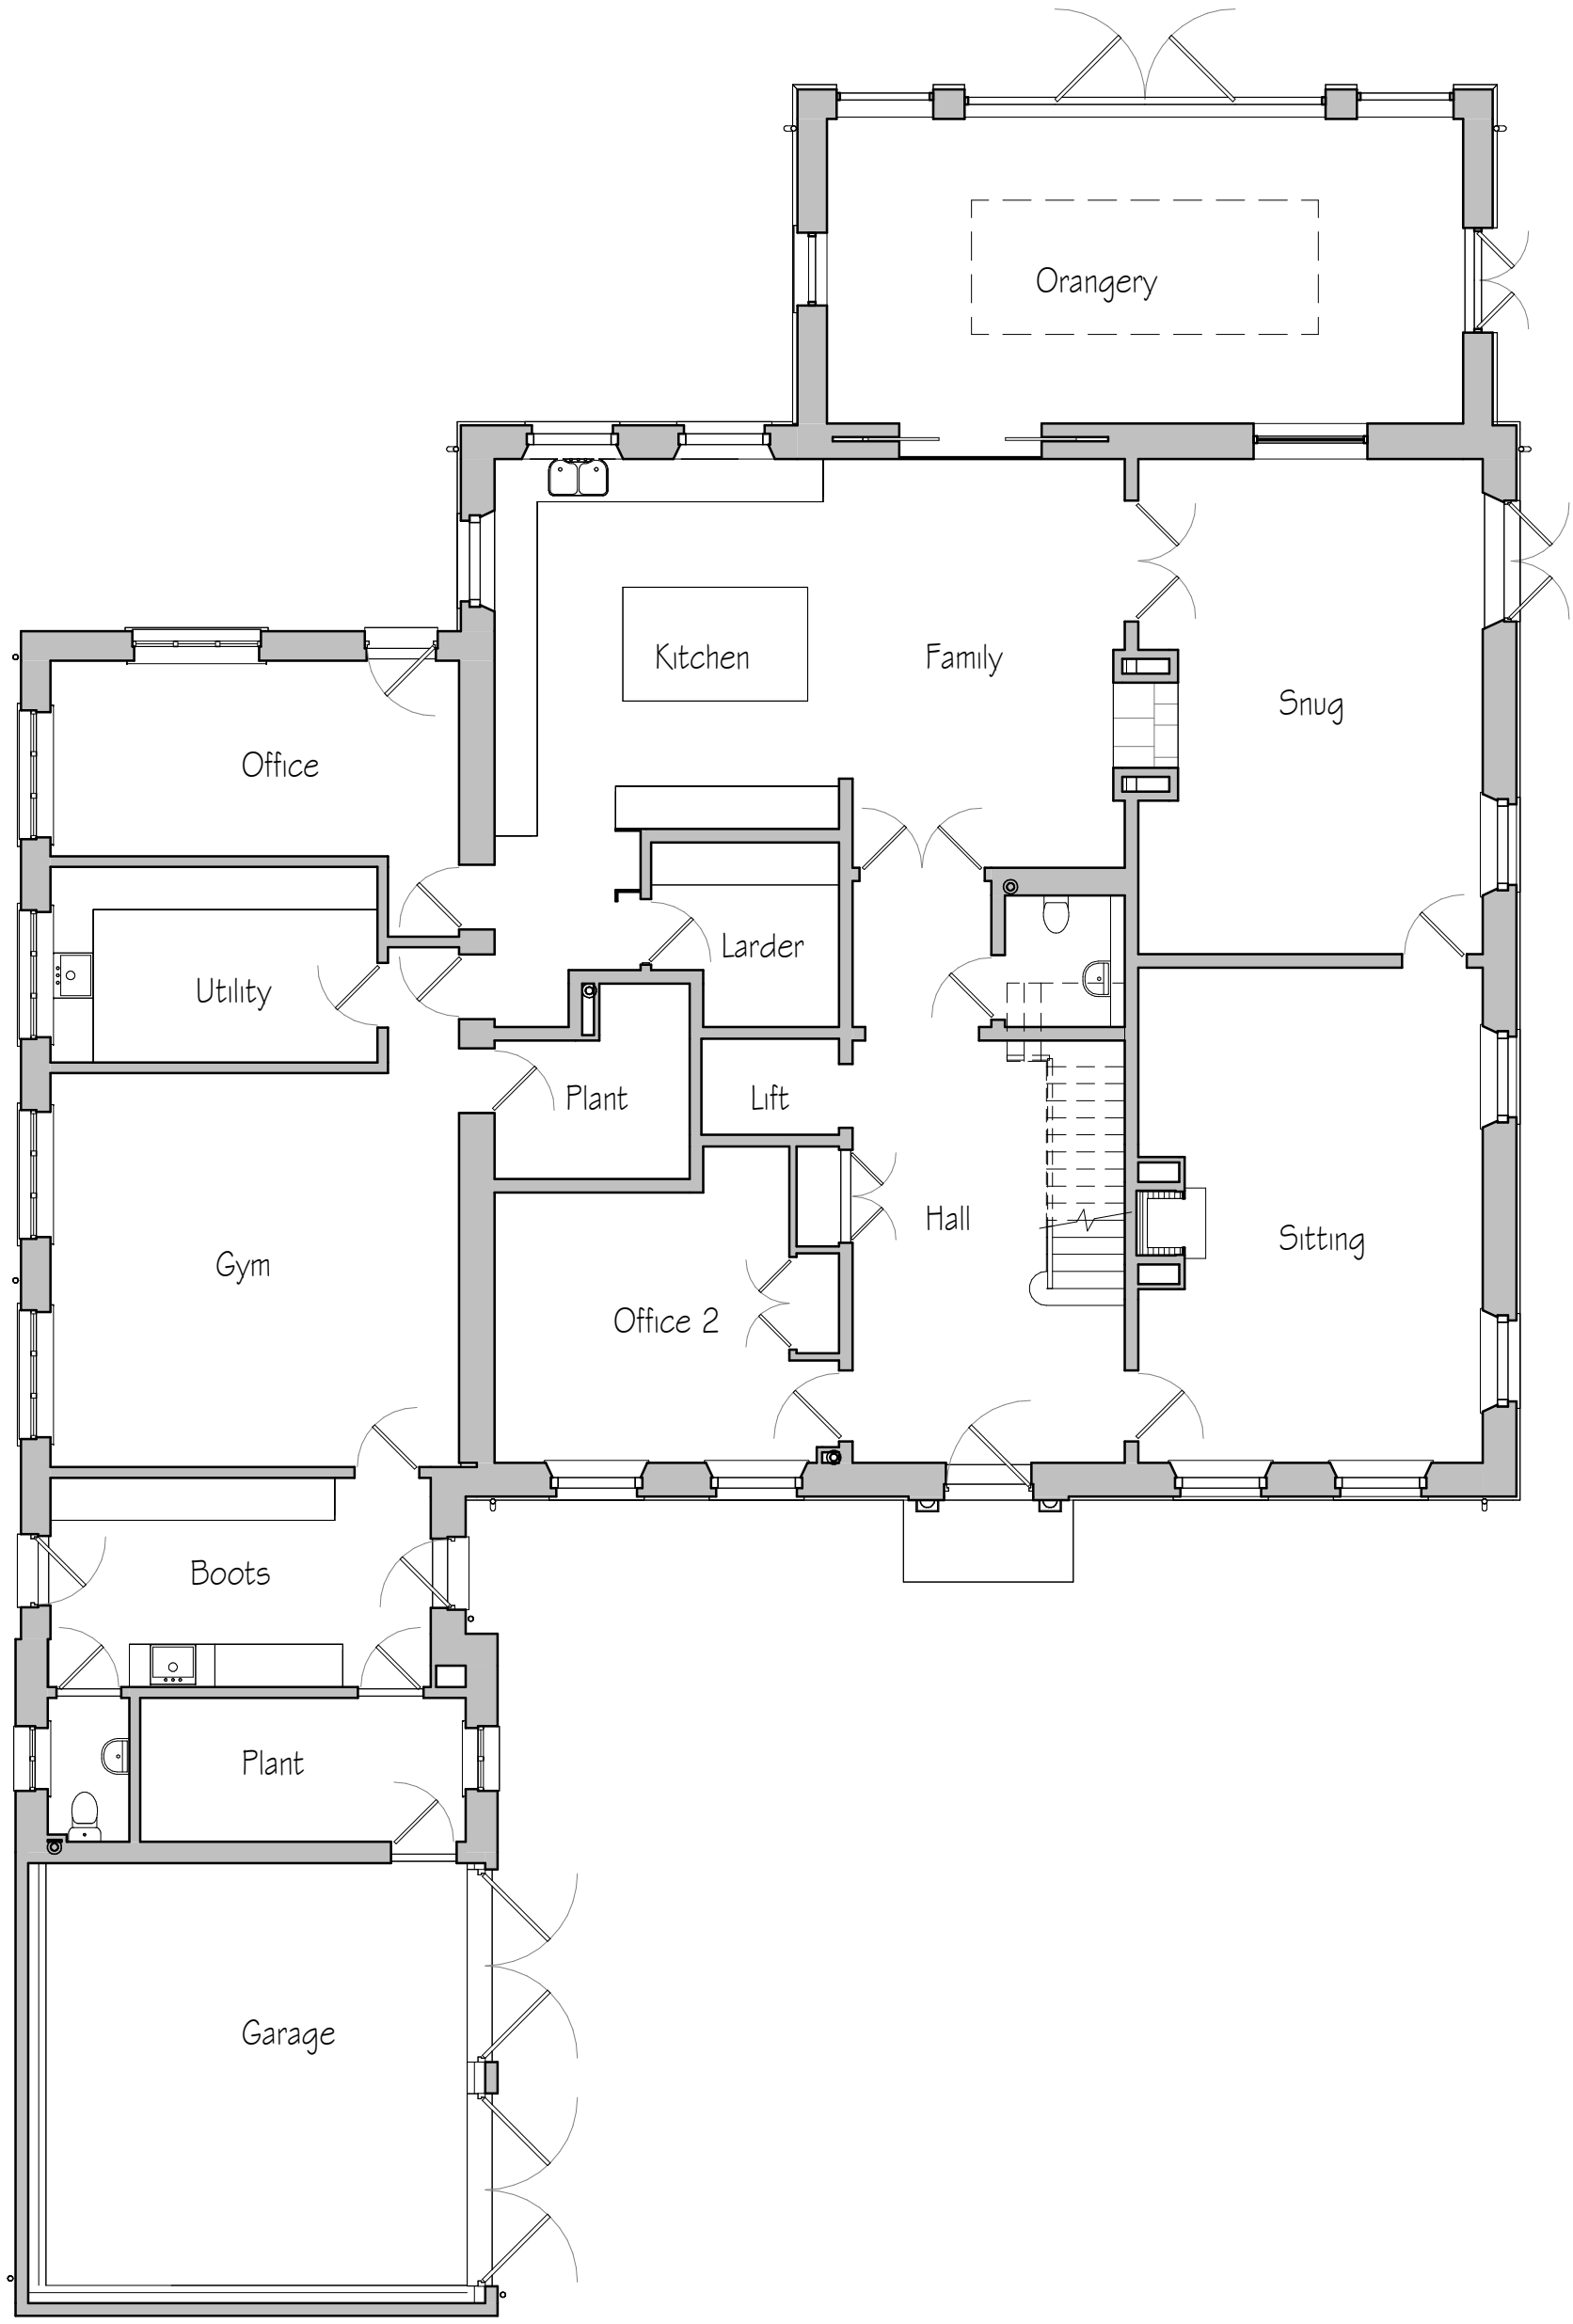

Ground Floor
1 : 100

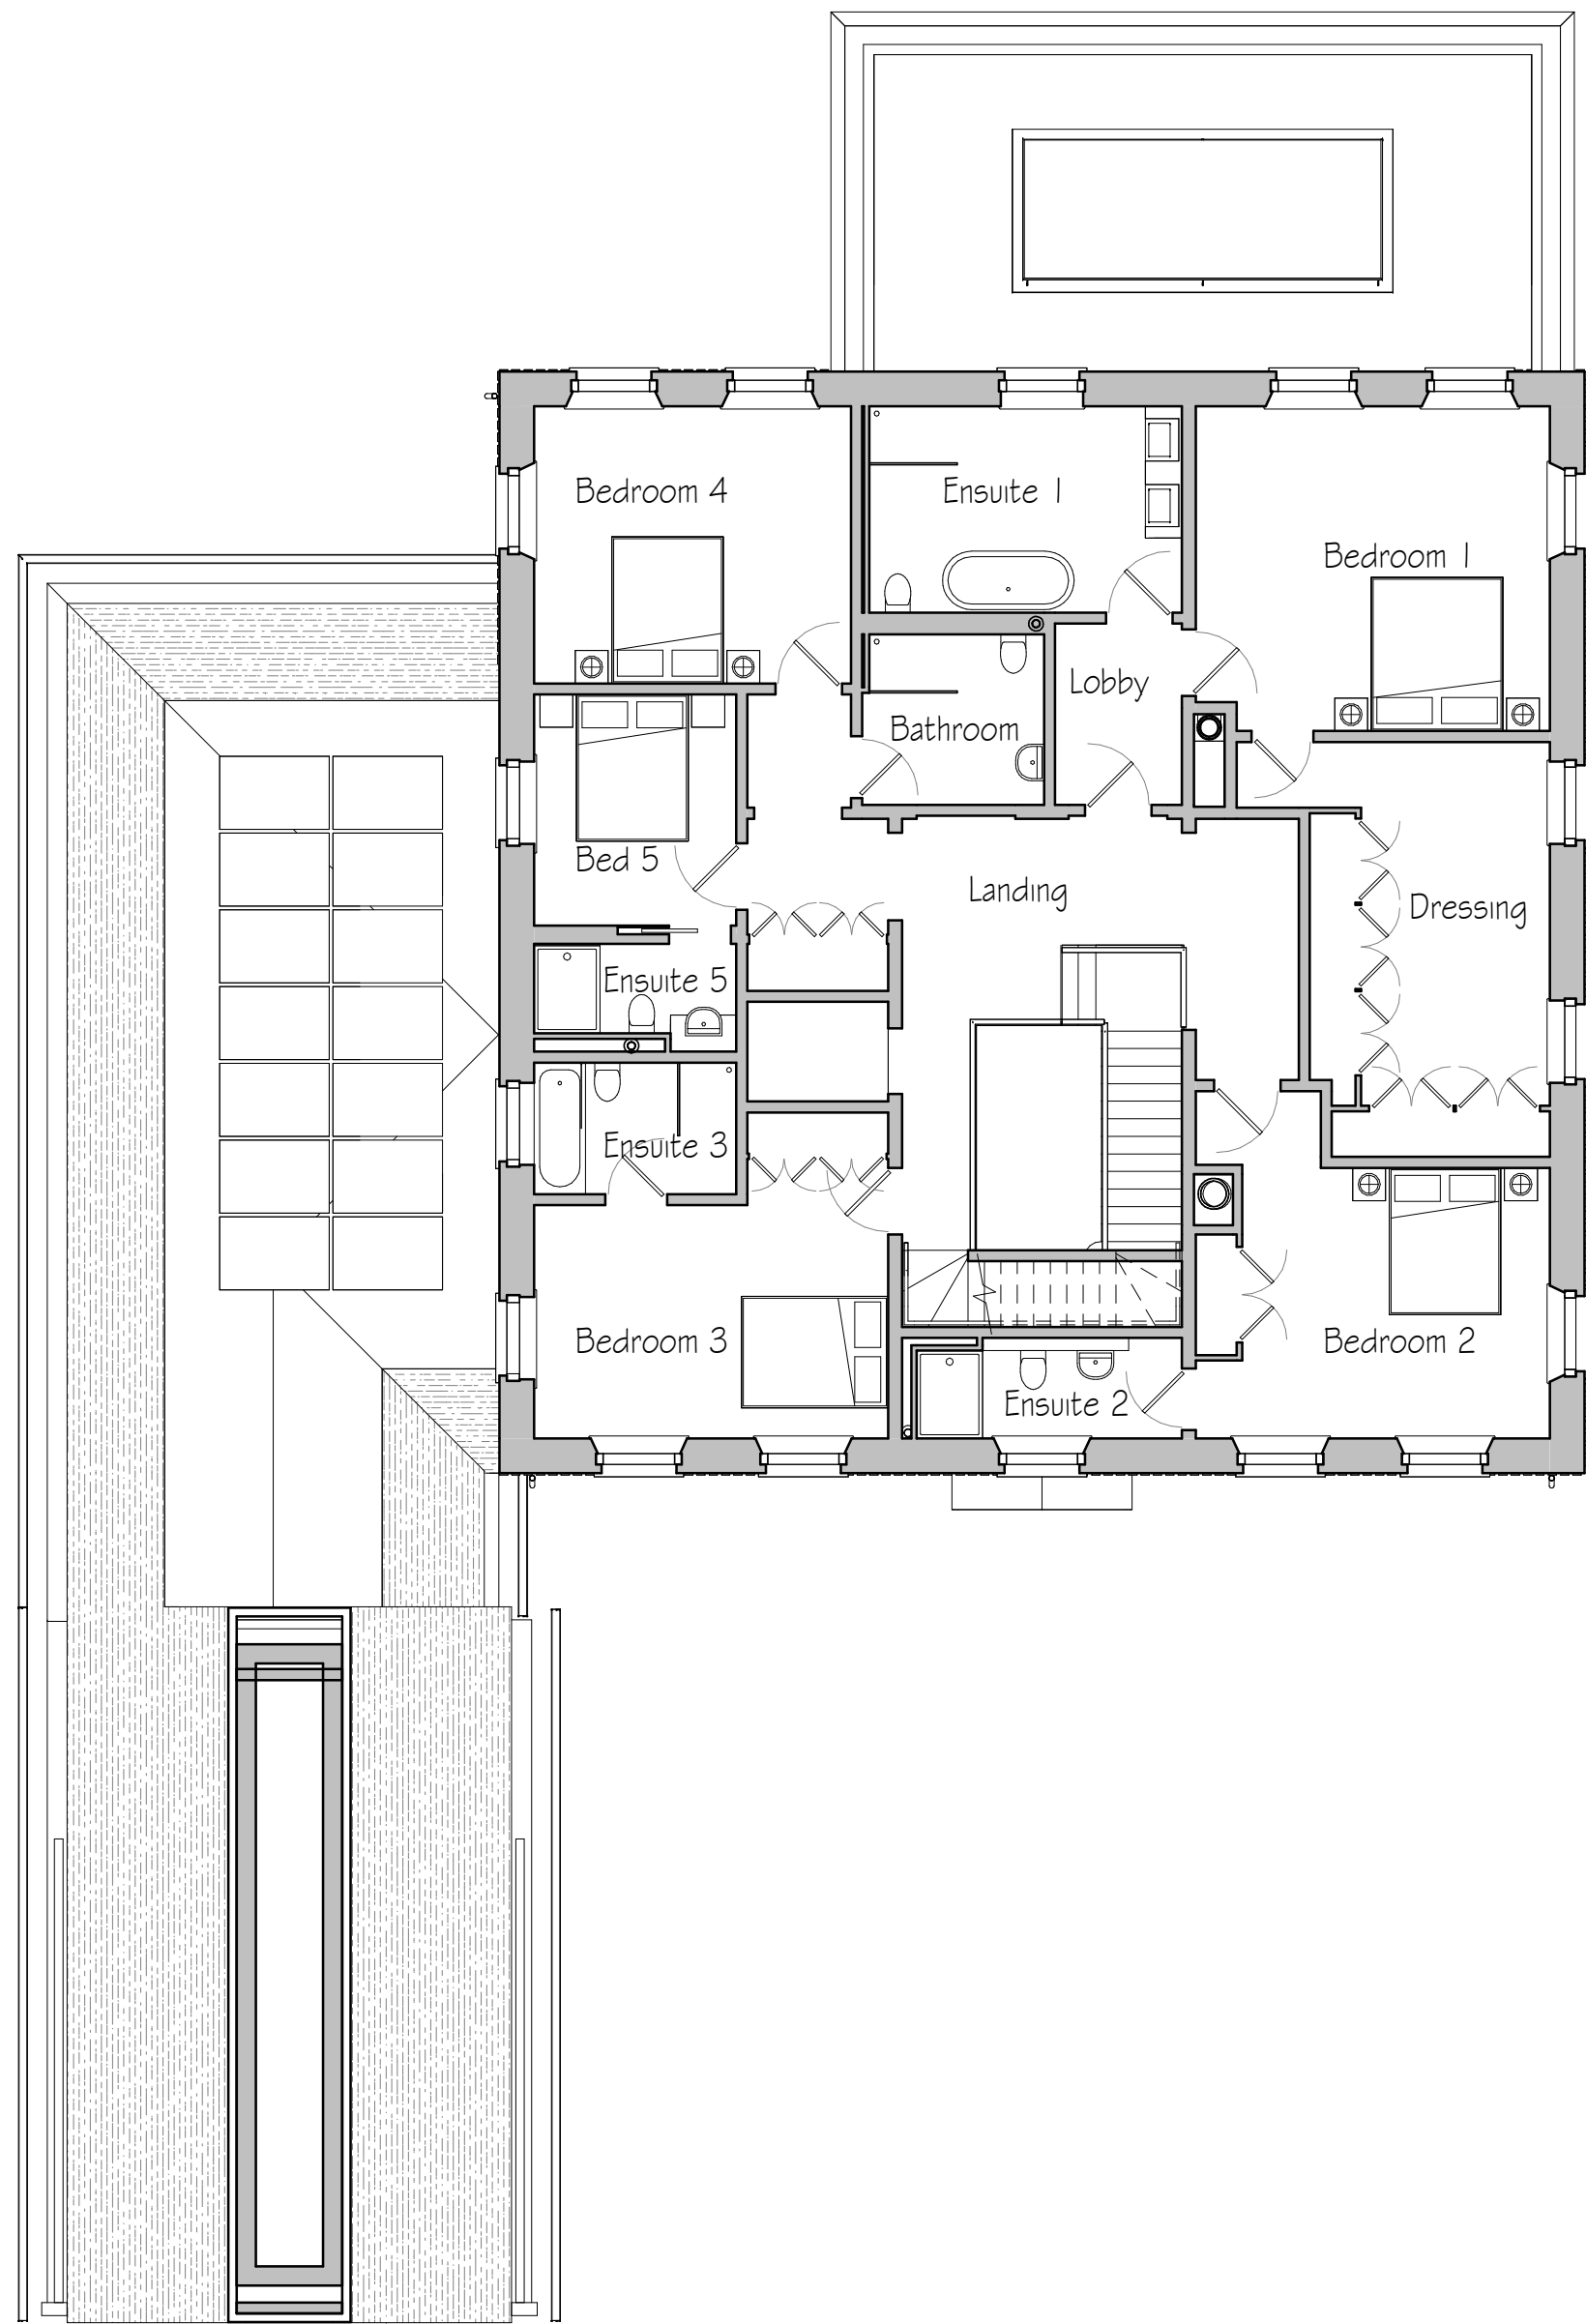

First Floor
1 : 100

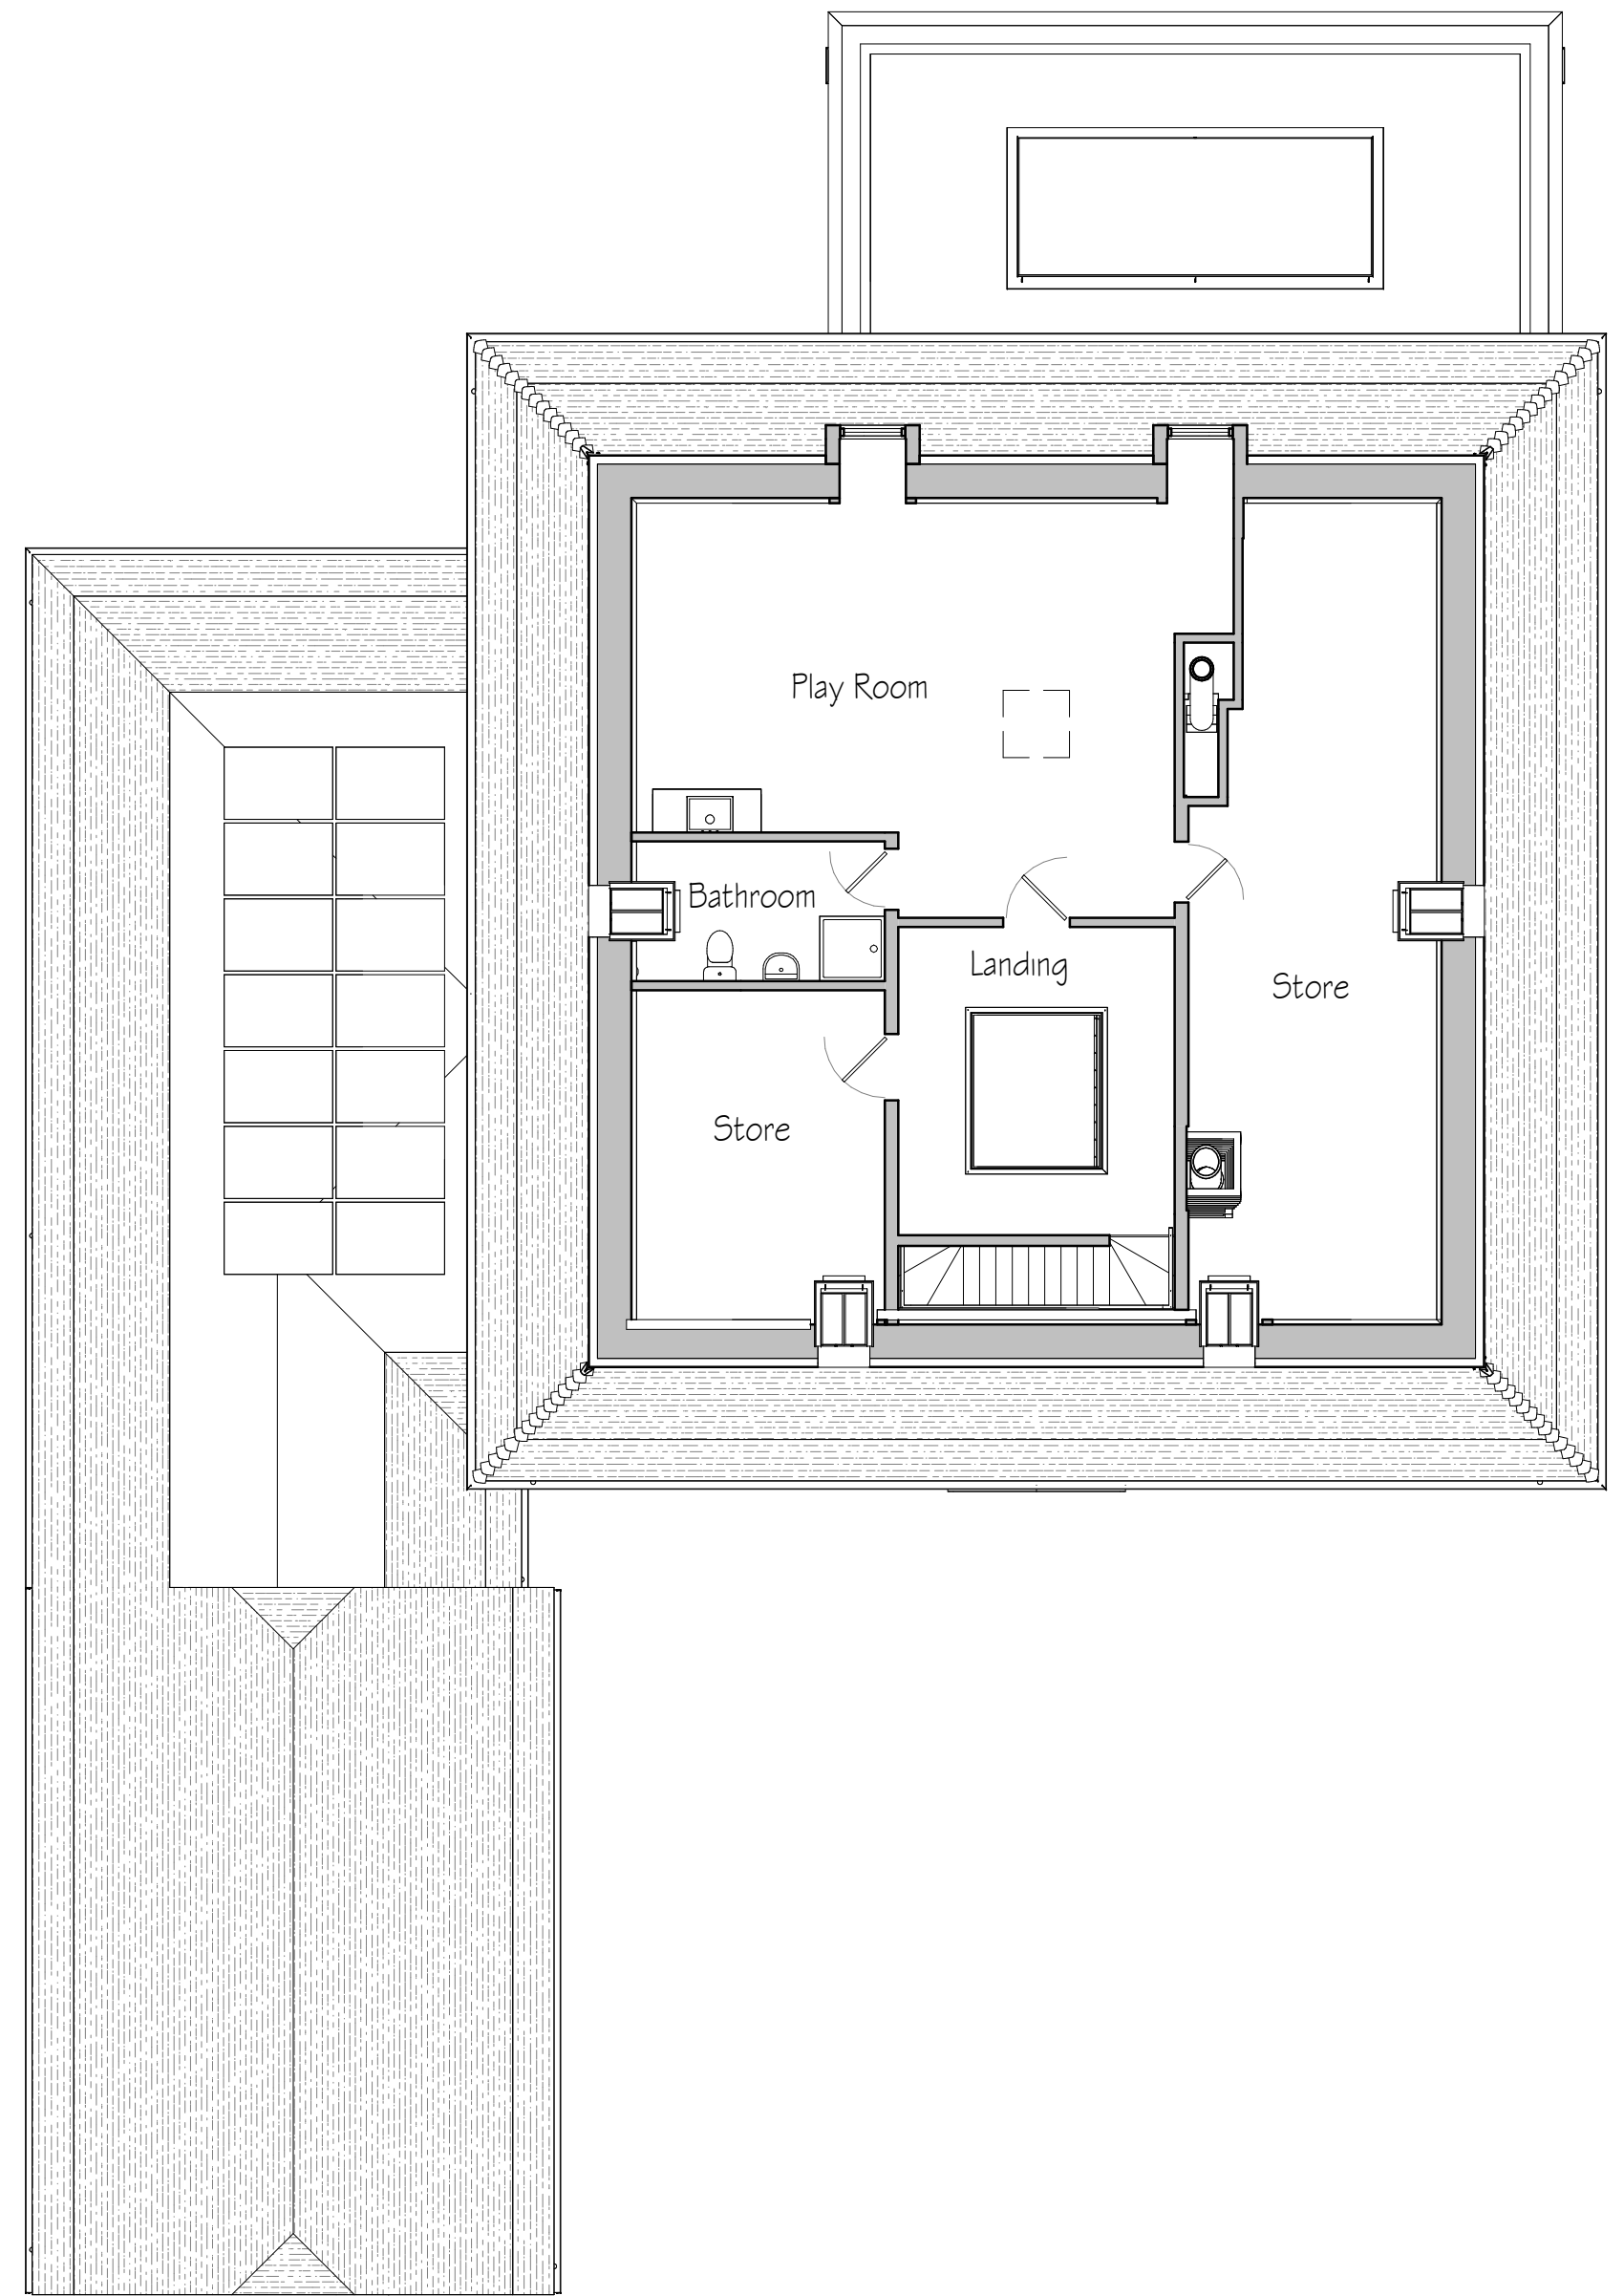

Second Floor
1 : 100

revisions	initial	date
A	Added client comments(email 07/03/22)	08/03/22
B	Design scheme updated (21/03/22)	22/03/22
C	Design scheme updated	19/02/24
D	Dormer replaced with rooflights to North West elevation	29.04.24

Contractors, Sub Contractors and Suppliers are to check all relevant dimensions and levels of site and buildings before commencing any shop drawings or building work.


This drawing is copyright and may not be reproduced in any part of form without the written consent of Fowler Architecture and Planning

project
MULBERRY HOUSE
Marden

drawing
Plans

scale	drawn by	date
1 : 100@ A1	DB	Feb '24

drawing no	rev
191038- 02	D

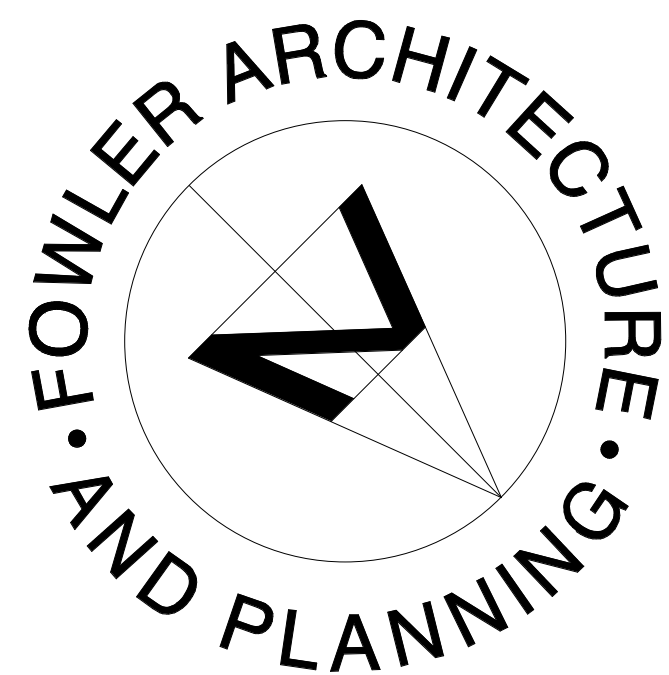

19 High Street
Pewsey
Wiltshire
SN9 5AF
tel (01672) 569444
fax (01672) 569488
enquiries@fowlerarchitectureandplanning.co.uk

