


North


Services Key

1 : 200

- Existing below ground foul drainage
- New below ground foul drainage
- New above ground foul drainage
- Existing below ground surface drainage
- New below ground surface drainage
- MH Manhole - type denoted by colours above
- IC Inspection chamber - type denoted by colours above
- RE Rodding Eye
- New water supply

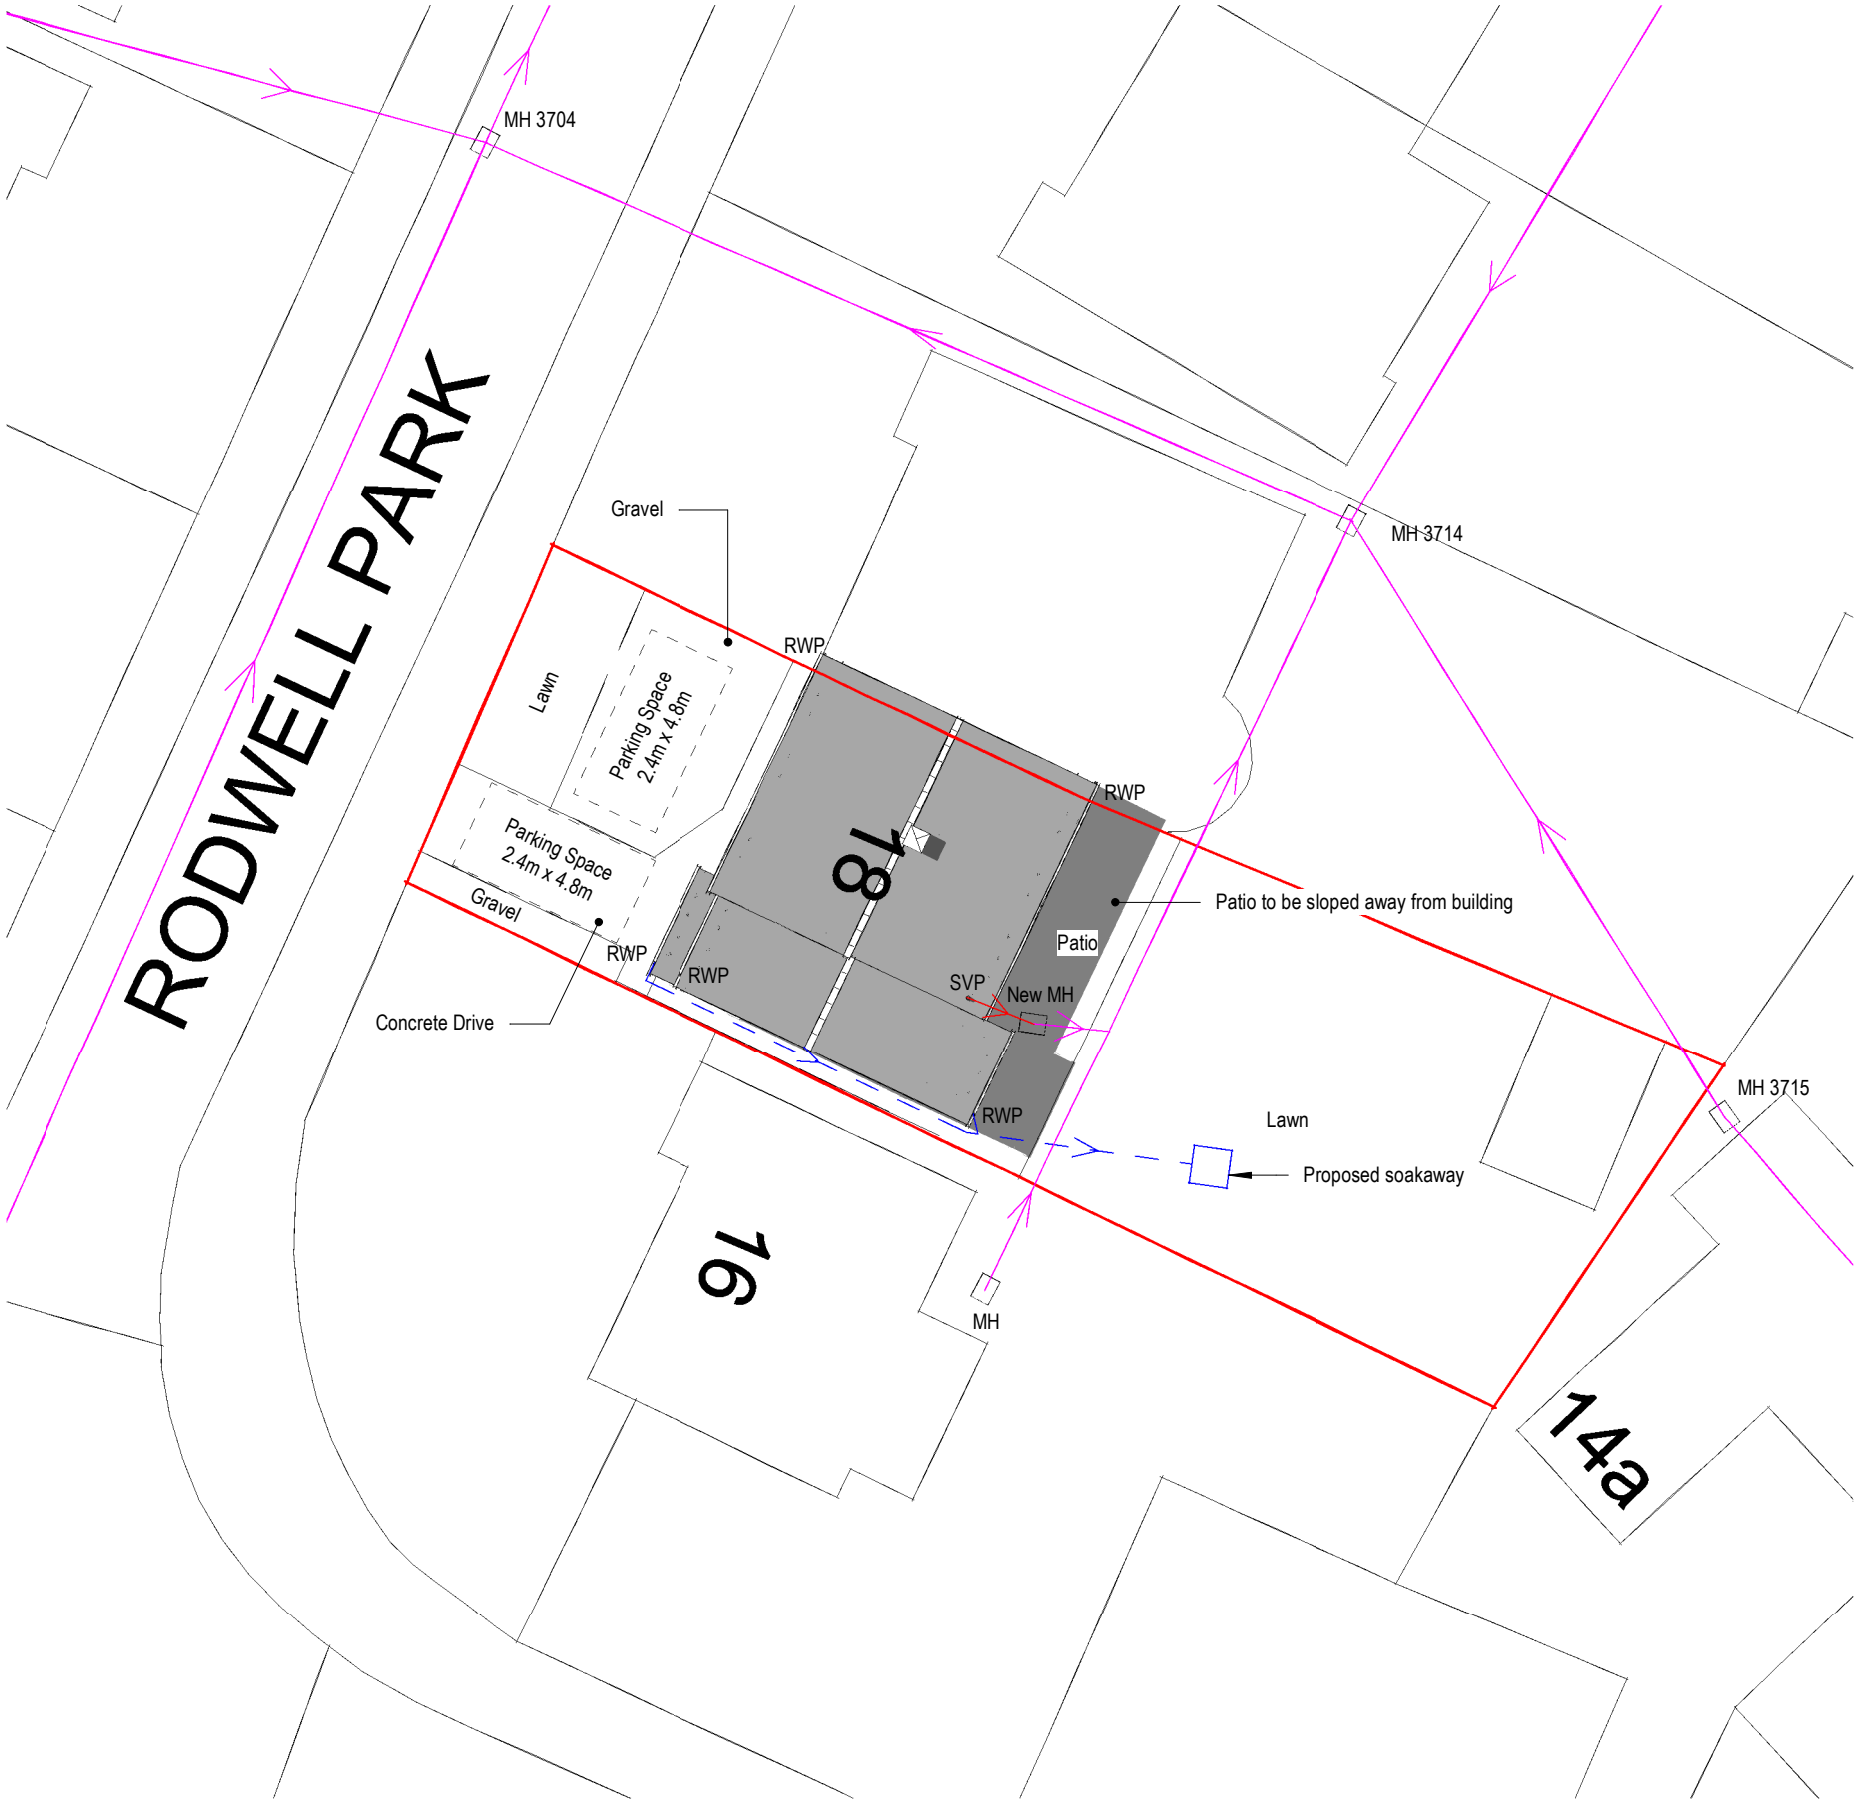

18 Rodwell Park - Two Storey Side Extension  
Proposed Site Drainage Plan

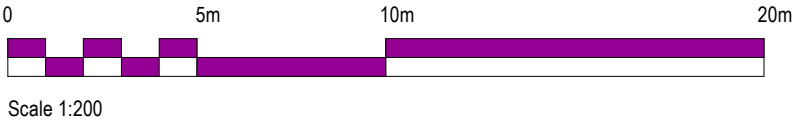

Revision Notes

| date     | rev | note        |
|----------|-----|-------------|
| 10/02/26 | P1  | First Issue |

|                            |                      |
|----------------------------|----------------------|
| Client<br>Mr & Mrs Earland | Project No<br>25-031 |
| Date<br>02/10/26           | Drawing No<br>019    |
| Scale at A3<br>1 : 200     | Rev<br>P1            |
|                            | Drawn<br>N Sharp     |

7 Garston Road, Frome, Somerset  
BA11 1RN  
m: 0781 208 5841  
e: [nick@sharpdesignservices.co.uk](mailto:nick@sharpdesignservices.co.uk)  
Sharp Design Services Limited Company registration No. 11105879  
Registered office: 7 Garston Road, Frome, Somerset. BA11 1RN

