




PROPOSED REAR ELEVATION

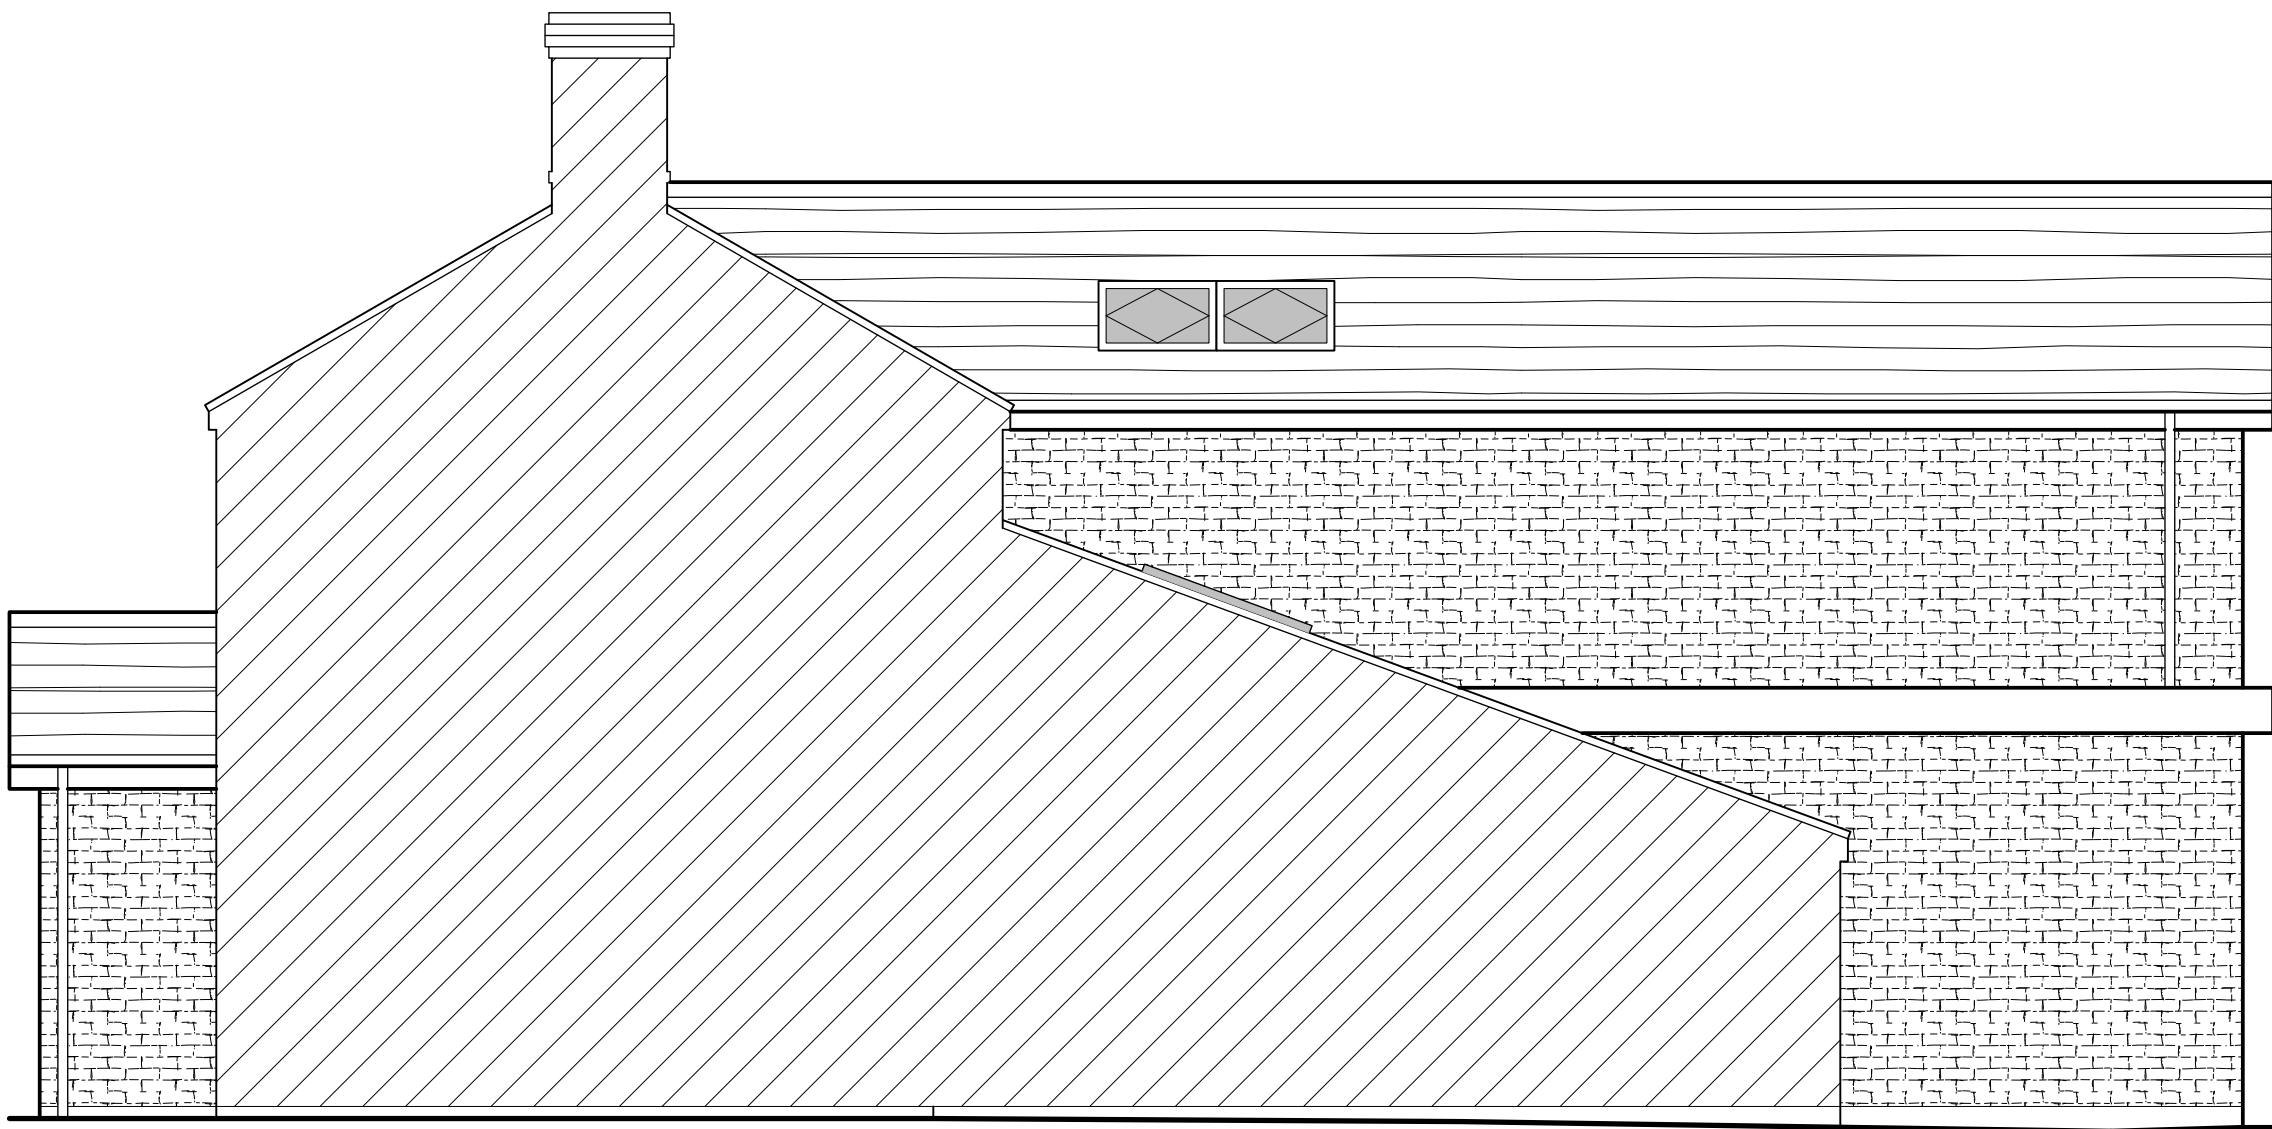

PROPOSED SIDE ELEVATION

BRICKS TO BE: WIENERBERGER KEMPLEY
ANTIQUE STOCK FACING BRICK OR SIMILAR.



PROPOSED FRONT ELEVATION



PROPOSED SIDE ELEVATION

Rev.	Date	Description	By	Chk	App
------	------	-------------	----	-----	-----

Client/Project
J F DORE

Drawing Title
PROPOSAL AT 8 MOUNT PLEASANT
CHIPPENHAM WILTSHIRE
AN14 6LQ

Designed SK	Drawn KK	Date 19 NOV 25	Scale 1:50
CAD Reference			Size A1

Stephen Kingshott MCABE
Katie Kingshott ACABE

Stephen Kingshott Building Consultancy Ltd
54 Springdale Ave
Broadstone, Poole
Dorset BH18 9EX
Tel. 07973638931

DRAWING NUMBER 0199/25 C	REVISION
-----------------------------	----------

SCALE BAR 1:20

SCALE BAR 1:100

SCALE BAR 1:50

SCALE BAR 1:500