
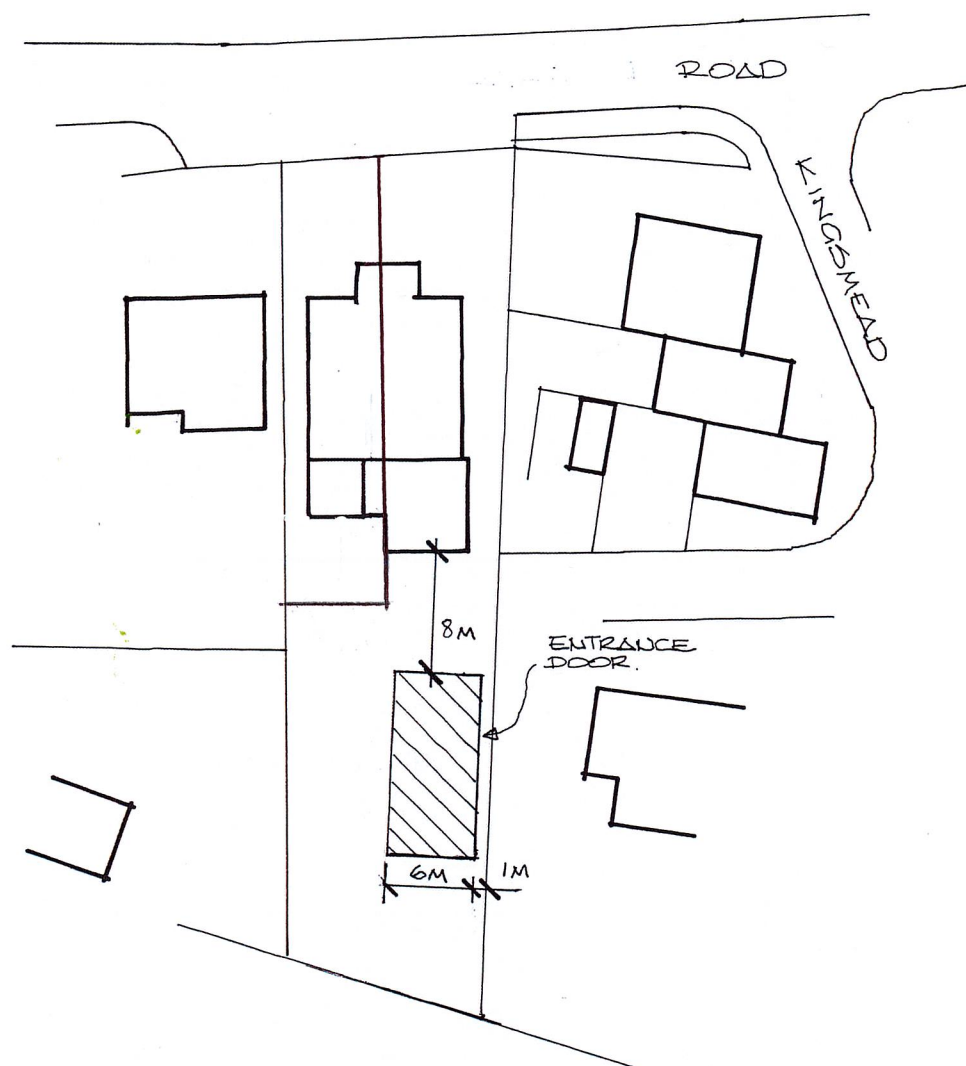


0 5 10 15 20 25M


SCALE BAR 1:500 @ A3

0 1 2 3 4 5M


SCALE BAR 1:100 @ A3

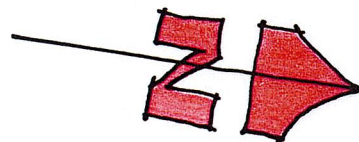

SITE PLAN 1:500

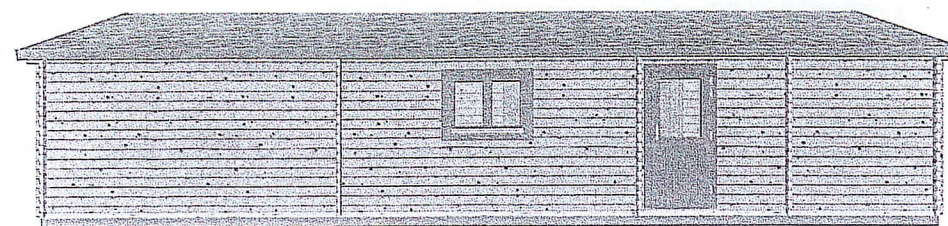


REAR

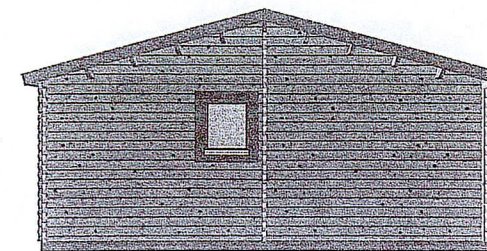

SIDE




FRONT

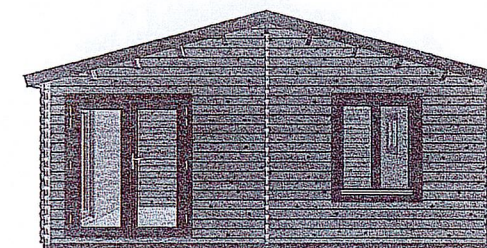

SIDE

PROPOSED ELEVATIONS 1:100

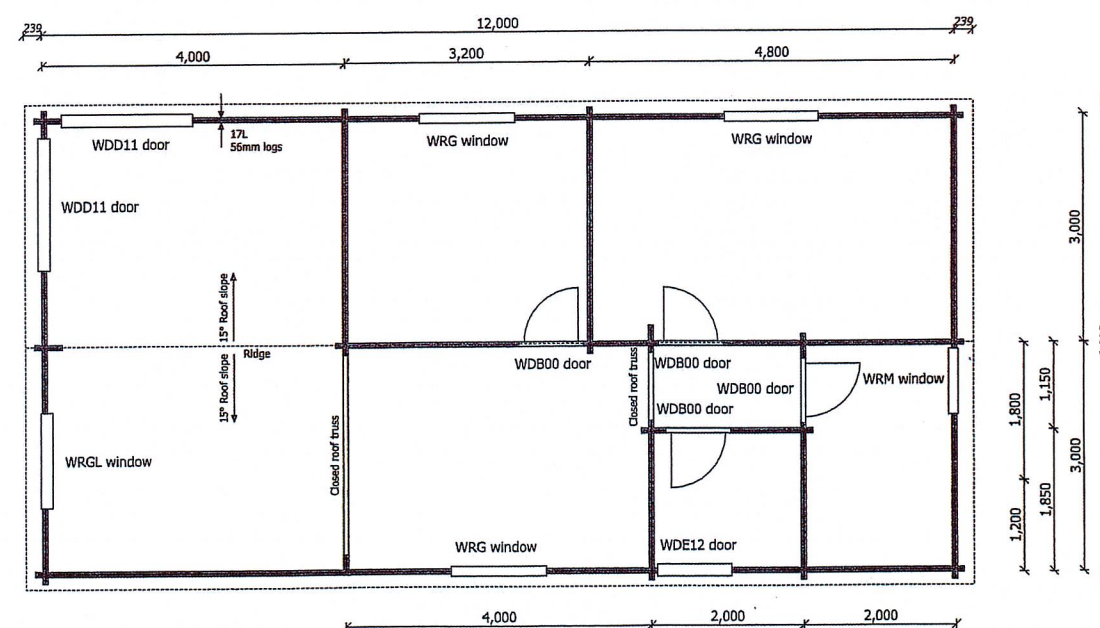

PROPOSED FLOOR PLAN 1:100

REV A, FEB 216.
LOCATION PLAN OMITTED
SITE PLAN UPDATED.

SITE: DOWNVIEW, WILTON ROAD, GREAT WISHFORD.

TITLE: SITE/LOCATION AND PROPOSED PLAN & ELEVATIONS.

PROJECT: PROPOSED CARAVAN ACCOMMODATION

DRAWING No. DW/26/001 AS SCALE As Shown