



DWELLINGHOUSE
North Elevation

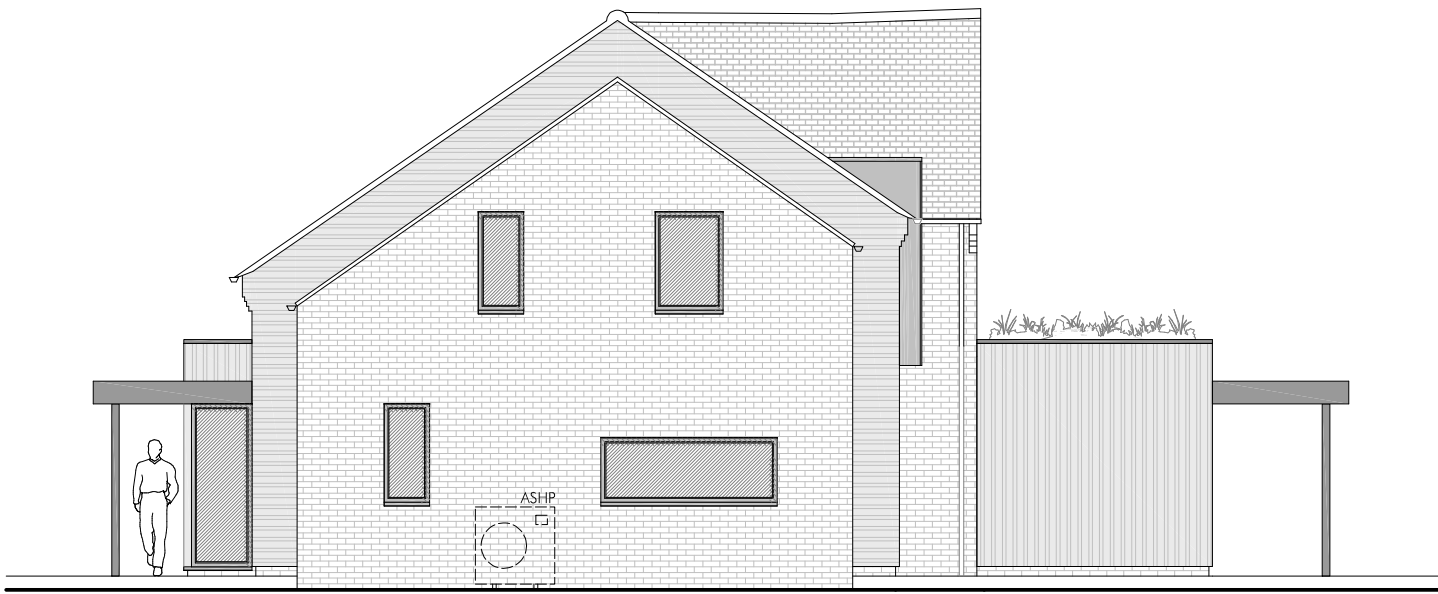


South Elevation



West Elevation

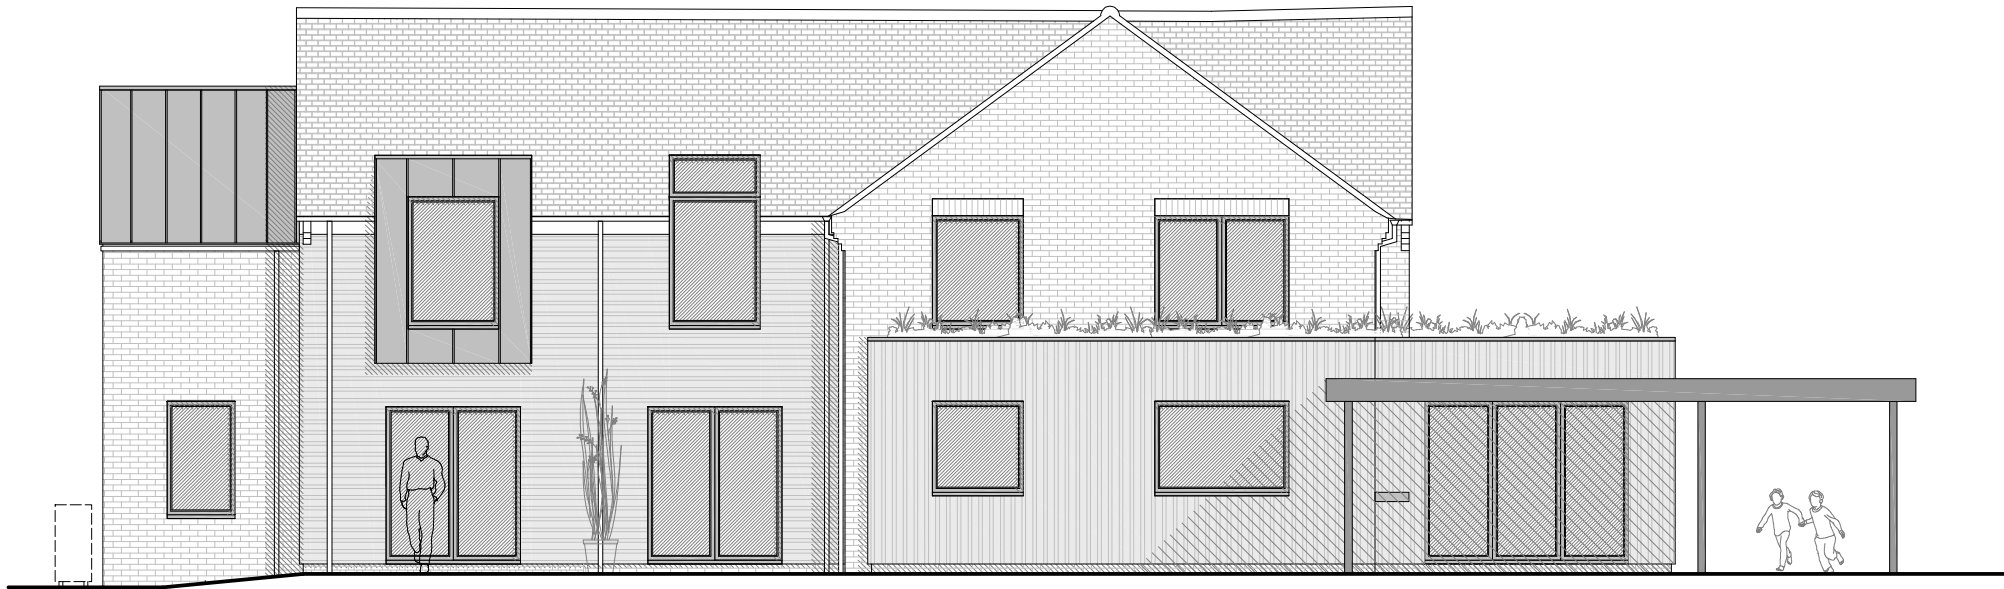


East Elevation

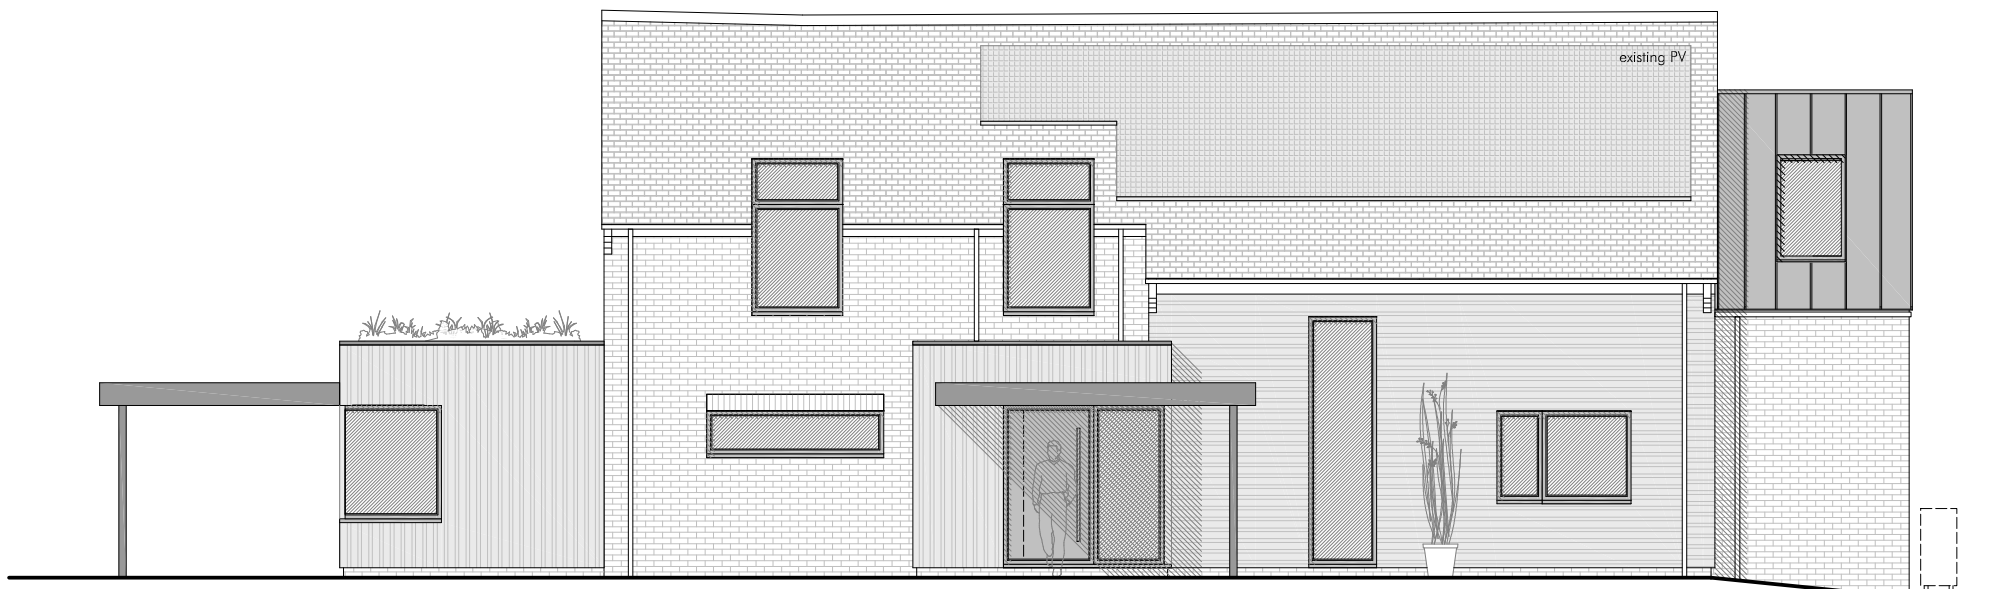

1:100
0 1 2 3 4 5 m


Contextual Elevation

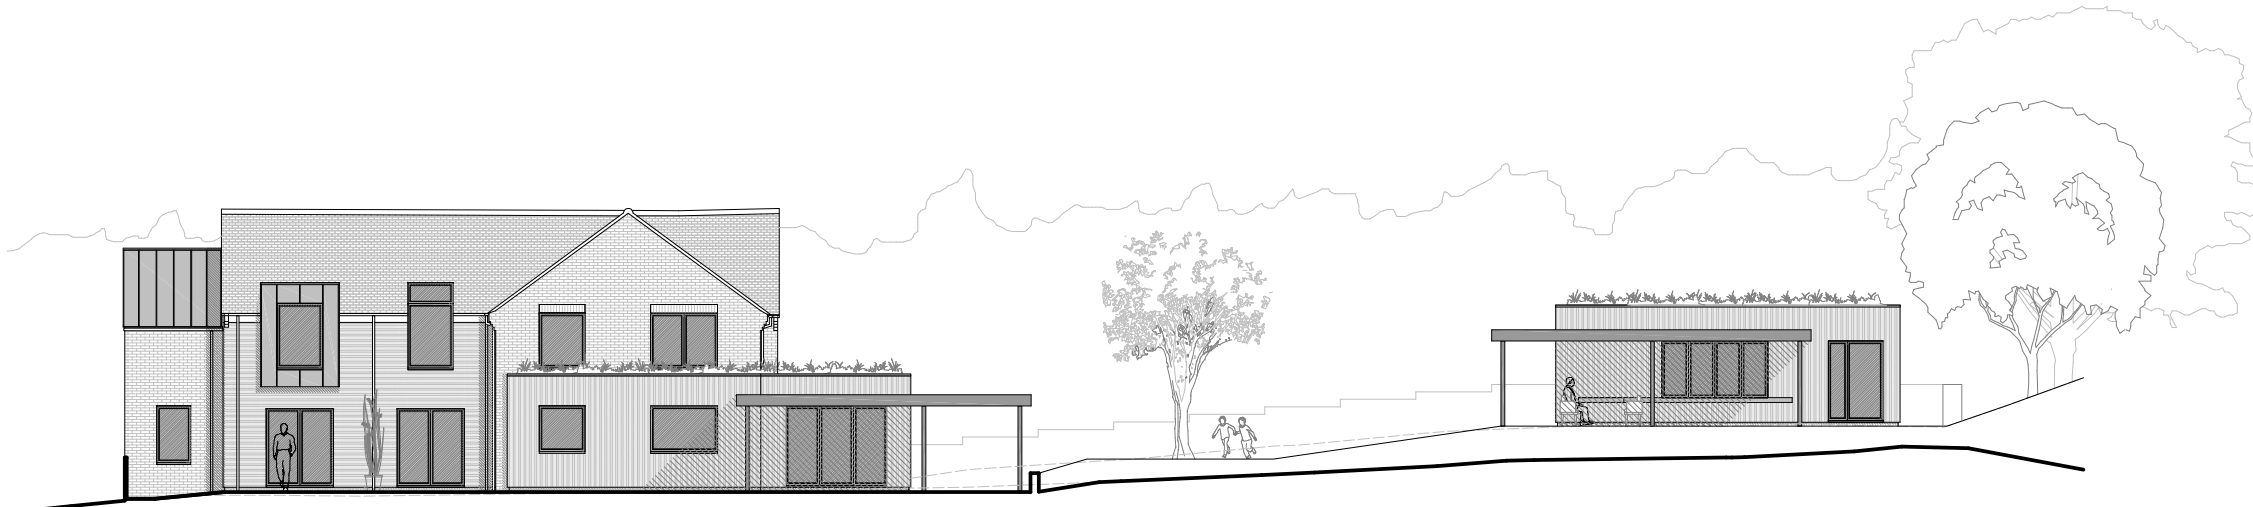


1:200
0 1 2 3 4 5 10 m

OUTBUILDING


West Elevation

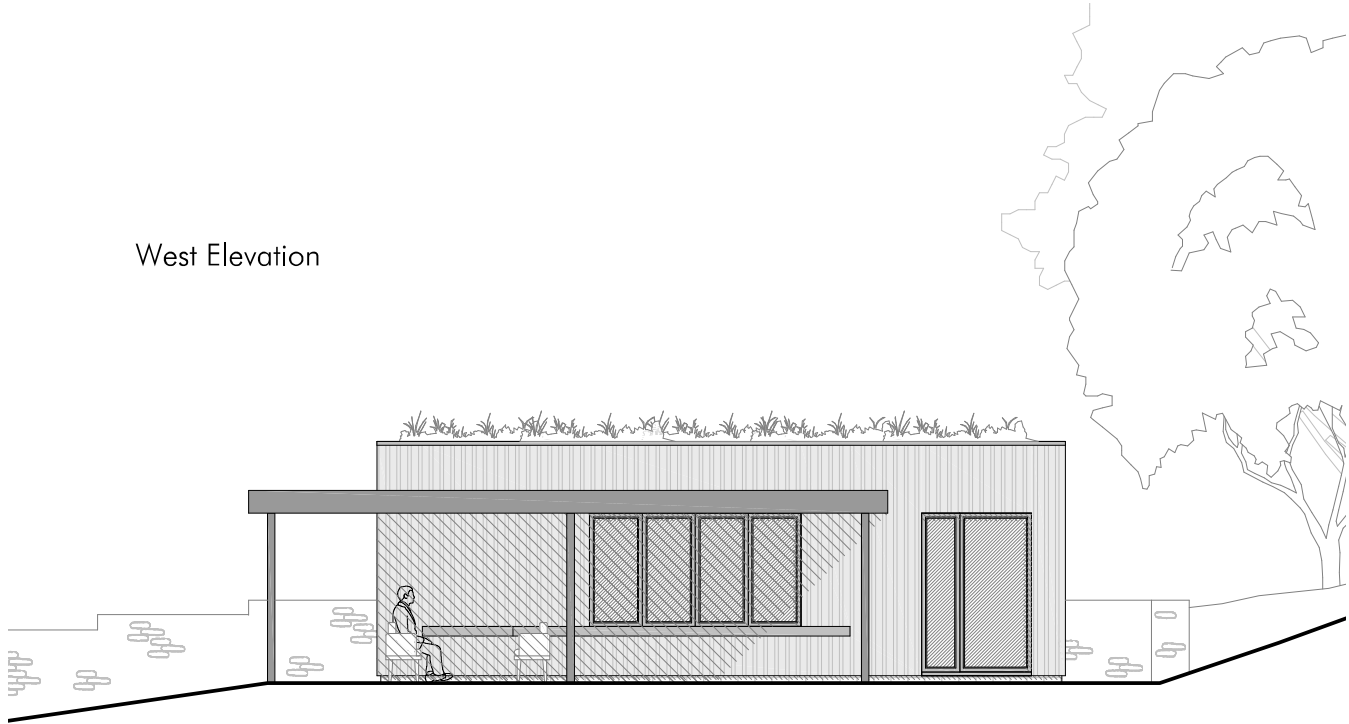


South Elevation

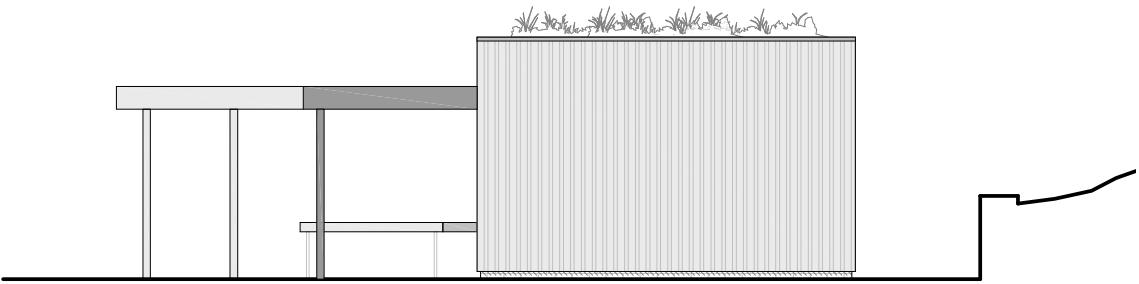

North Elevation

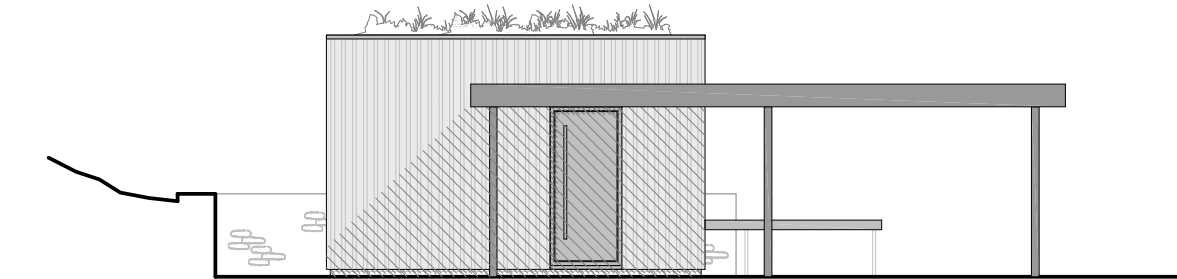

East Elevation

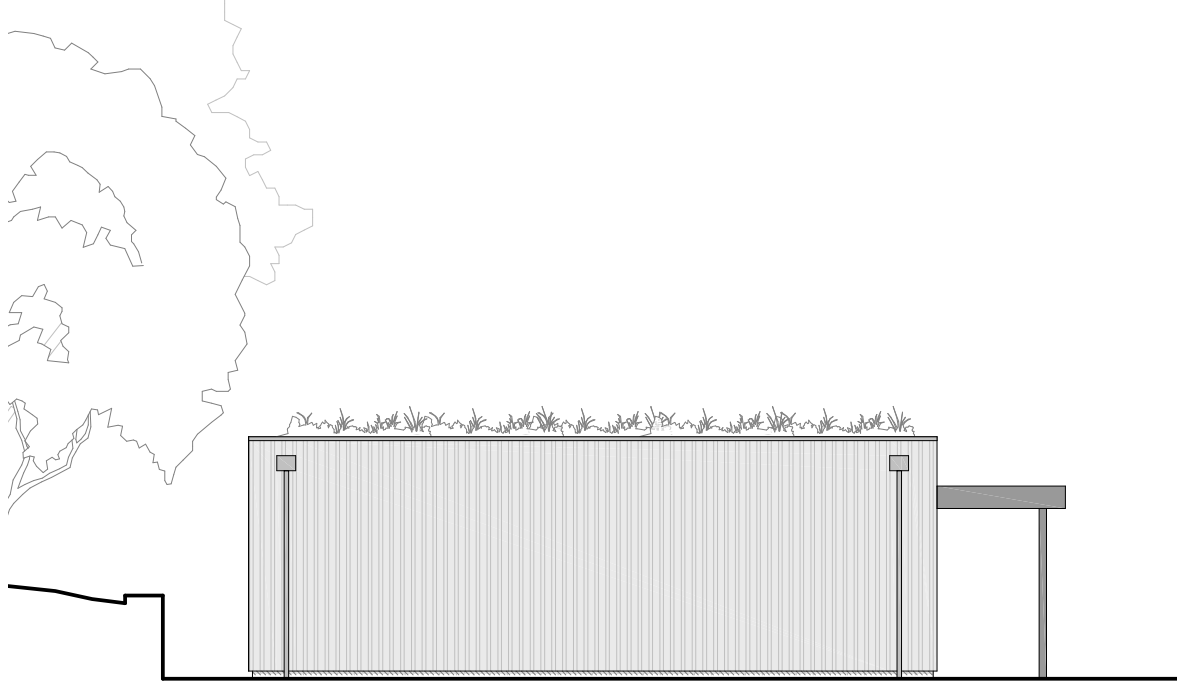

Precedent Images



This drawing is the copyright of PKA Architects Ltd.
Registered in England and Wales No 8650883.
Do not rely on Scaled Dimensions - work to figured dimensions only.
If in doubt - ASK.
All dimensions to be checked on site by contractor.
Work to existing building features where appropriate.
Any OS copyright data on this drawing is reproduced under license

Date.	No.	Revision Notes.
11/02/26	A	Additional design detail added in response to Planning Officer queries

PKA
ARCHITECTS

PKA Architects Limited RIBA Chartered Practice
Fetherston, Whitley Road, Potters, Dorset, Wiltshire, SN10 5TD
tel: 01380 755688 | email: tom@pka-architects.com | www.pka-architects.com

Project Title.
Extensions and Internal Alterations

Address.
Hawkeswell Lodge, Little Cheverell

Client.
Ahmad & Abi Abuel-ata

Sheet Title
Proposed Elevations, Contextual
Elevation and Precedent Images

Scale. 1:100/1:200@A1	Drawn By. cl/rjm	Date. 12-12-2025
--------------------------	---------------------	---------------------

Project ID. 2146	Stage. PL	Sheet No. 003	Revision. A
---------------------	--------------	------------------	----------------

Status. ISSUED FOR PLANNING	Stage Key. EX - Existing SK - Sketch PL - Planning WD - Working Drawings BR - Building Regulations TR - Tender CN - Construction AD - As Built
--------------------------------	--

File Name.
2146_Plan 1.dwg