


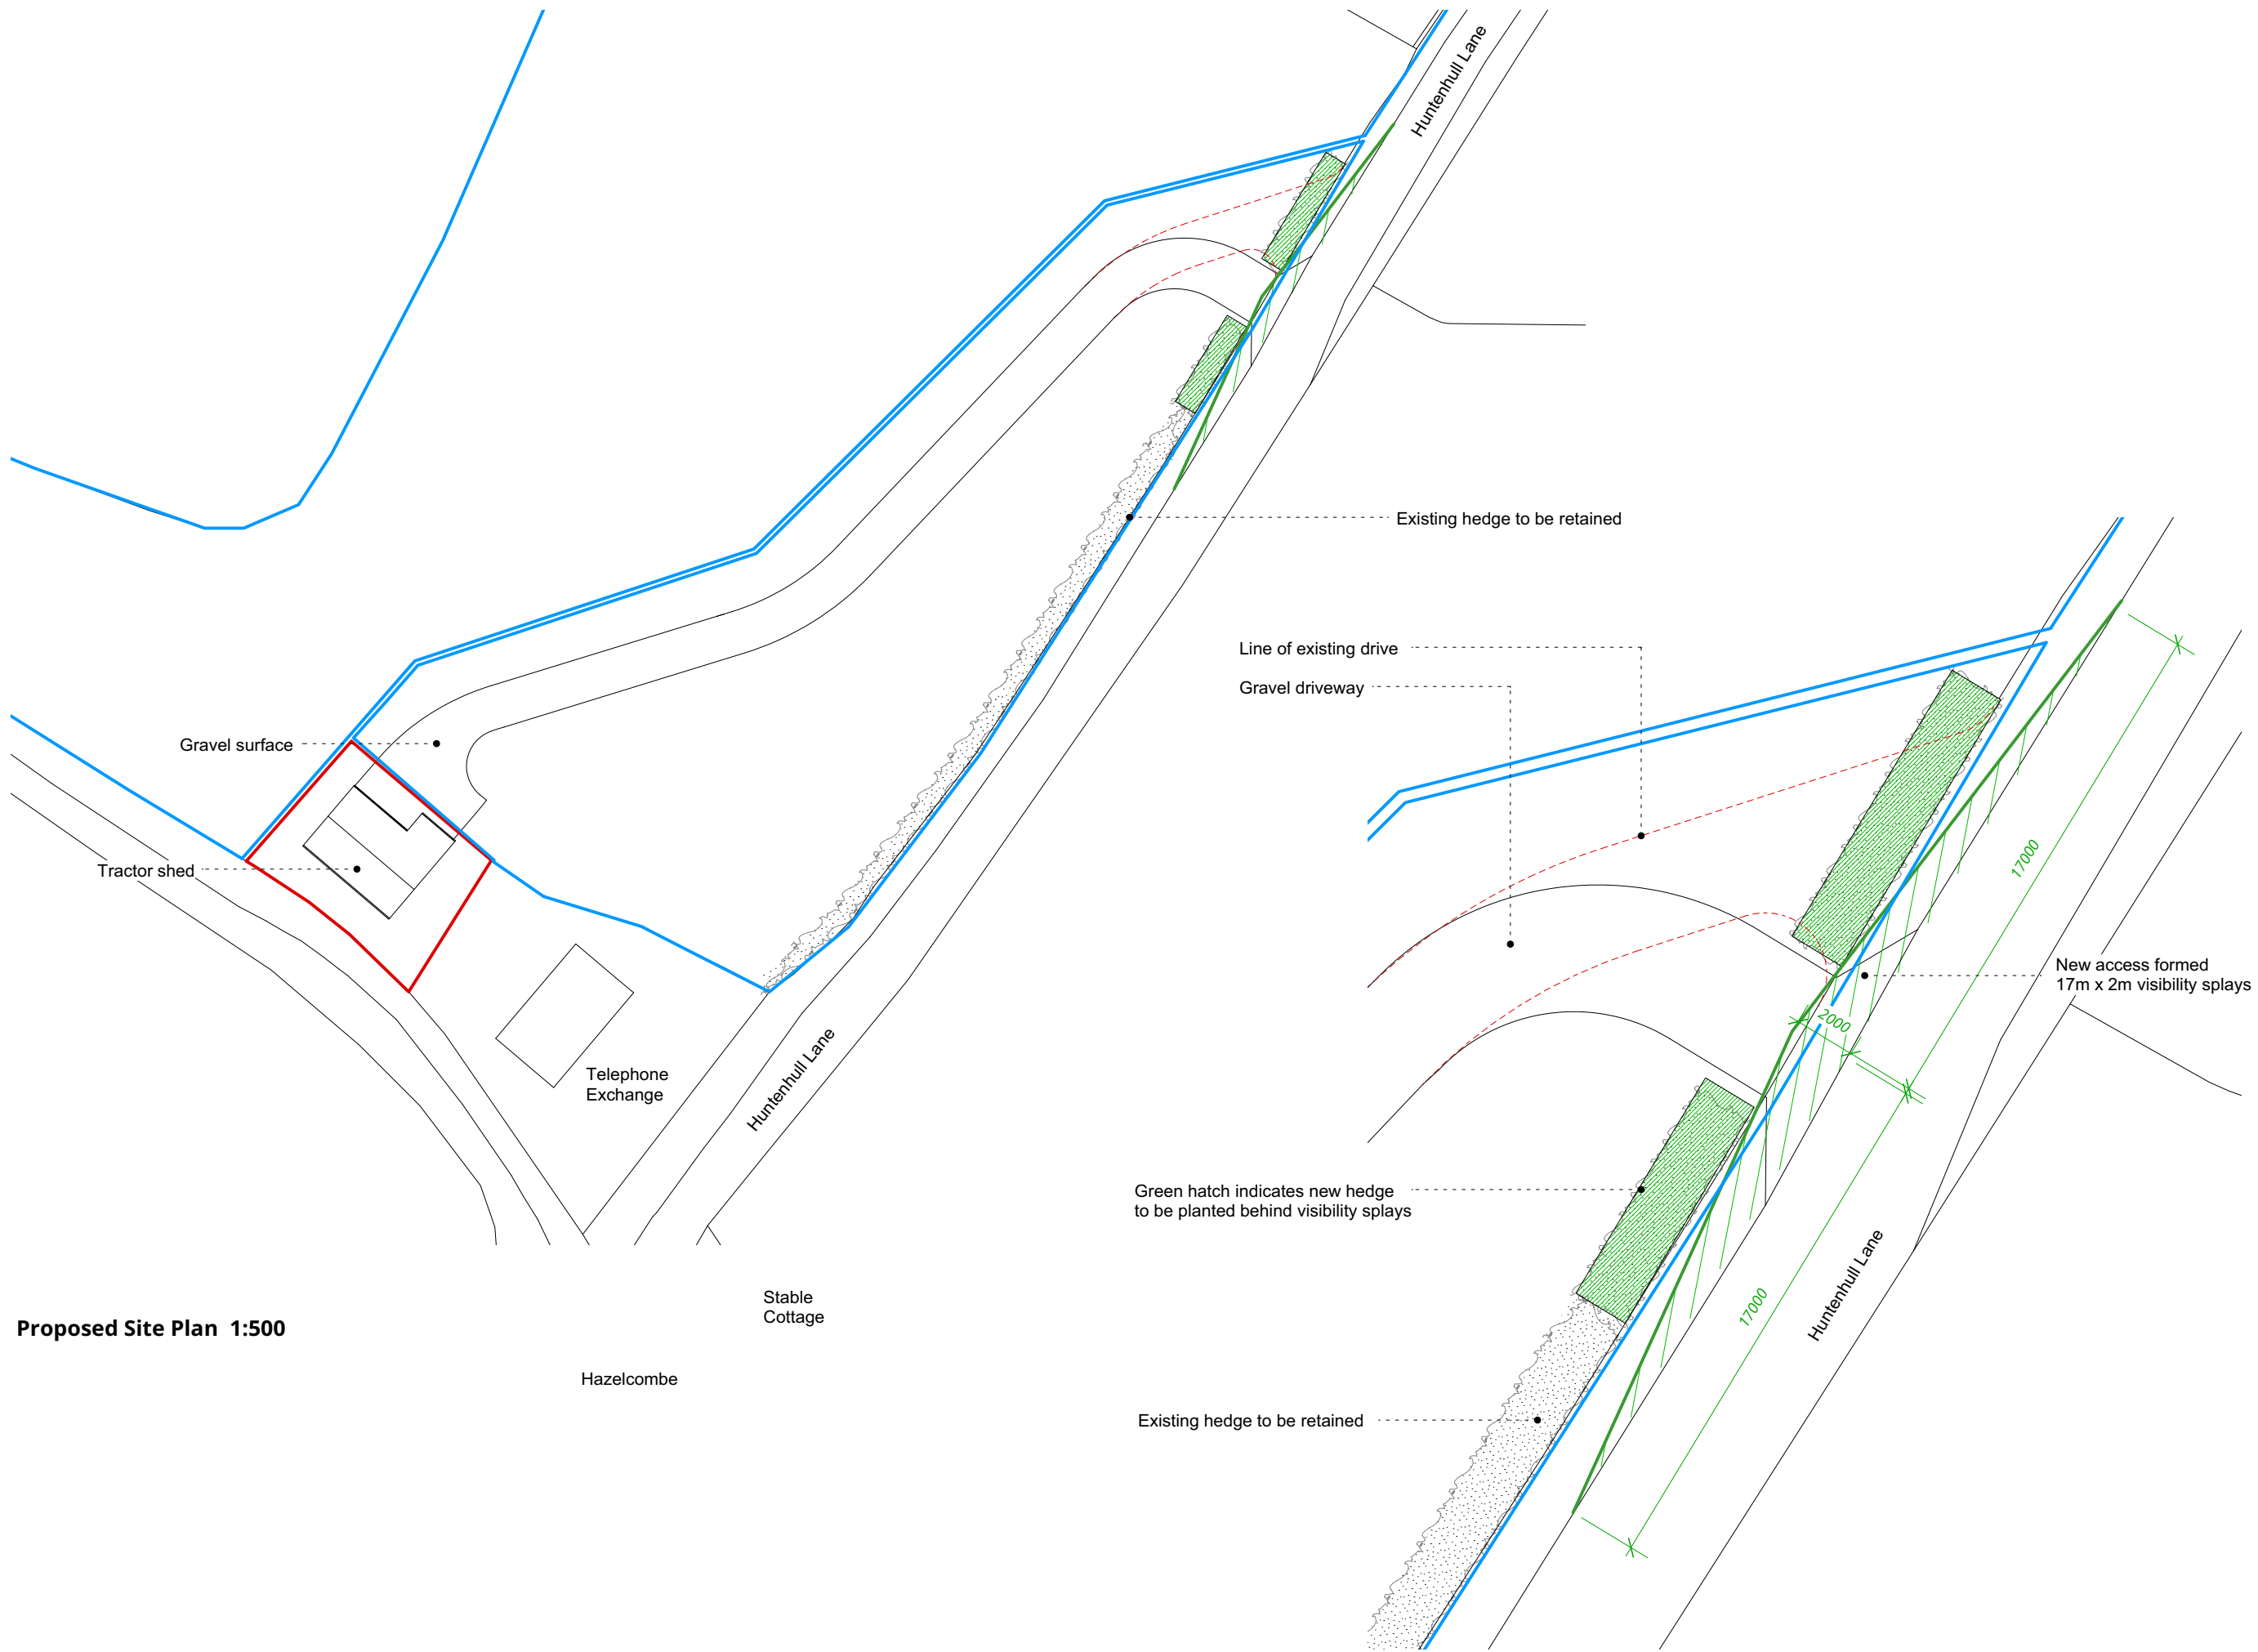

Proposed Site Plan 1:500

Proposed Access and Visibility Splays 1:200

NOTES:

P2Red line boundary adjustment28/01/2026

P1Issued to Planning30/10/2025

REV.	DESCRIPTION	DATE
------	-------------	------

JOB NO. - DRAWING NO.

604 - P 001

REV.

P2

Huntenhull Farm

SCALE @ A3:1:200 & 1:500

LAST PLOT DATE:28/01/2026

DRAWN BY:CaSA

CHECKED BY:CaSA

PLANNING

N

1:2000 1:500 5m 10m

CaSA

ARCHITECTS

www.casa-architects.com

© CaSA Architects