


NORTH ELEVATION



NOTES

DO NOT SCALE
Drawing for planning purposes only
All dimensions to be checked on site.

SOUTH ELEVATION

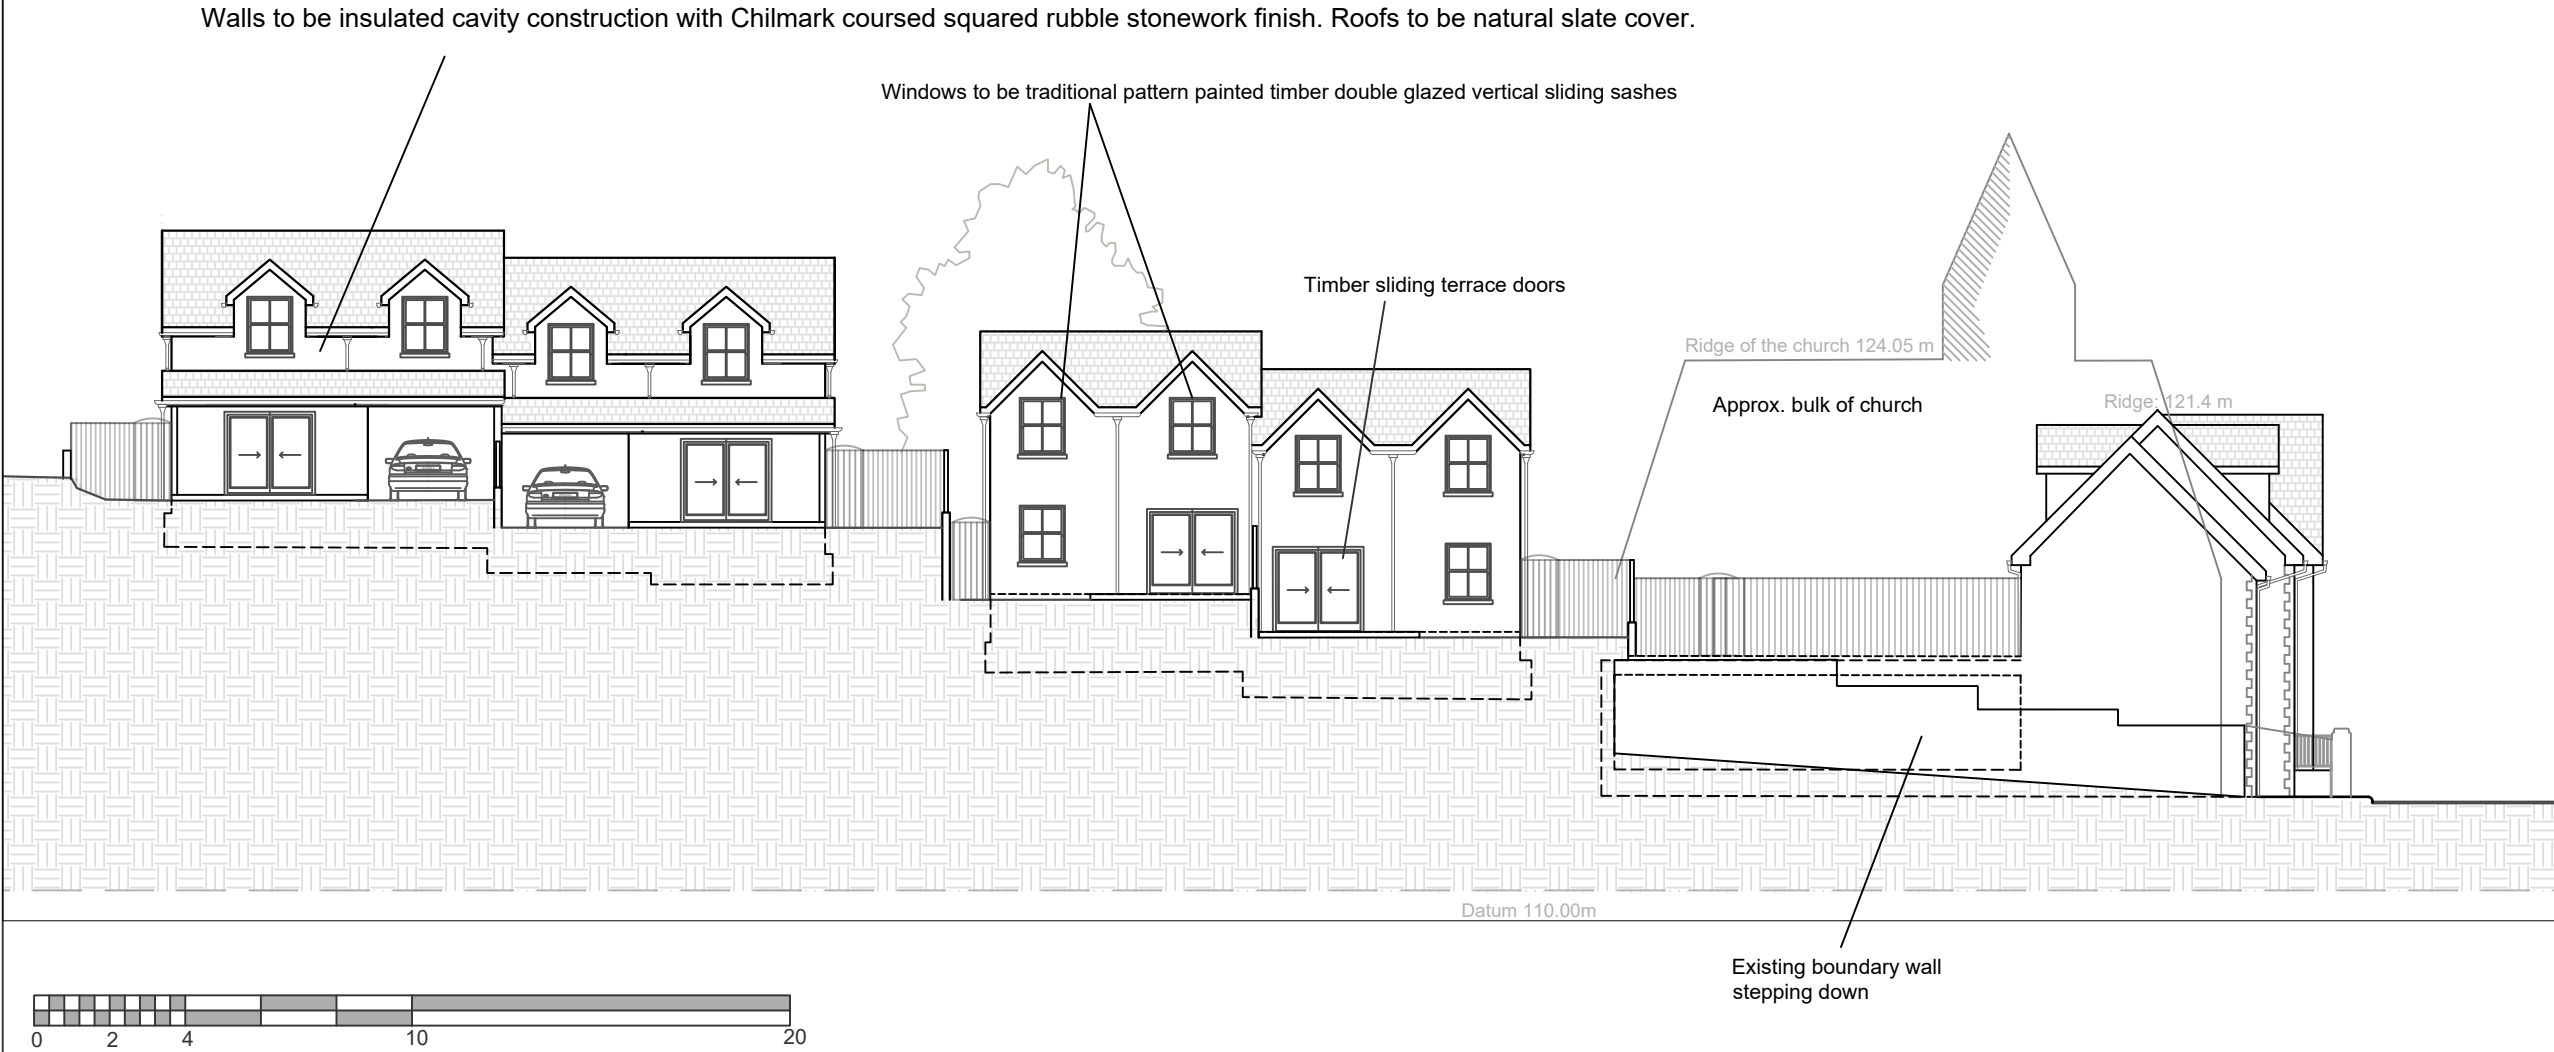

Revision: A	Total unit number reduced from 8 to 7. Amendments made on houses, landscaping and parking	Date: Jan. 2026
Tisbury Motors, High Street, Tisbury, Wiltshire, SP3 6HF		
Proposed North and South Elevations		
Scale: 1:200 @ A3	Drawn by: AS	Date: June 2025
	Drawing Number: 18423-0211-A	Revision: A
H B Historic Building A S Advisory Service		