



EAST ELEVATION

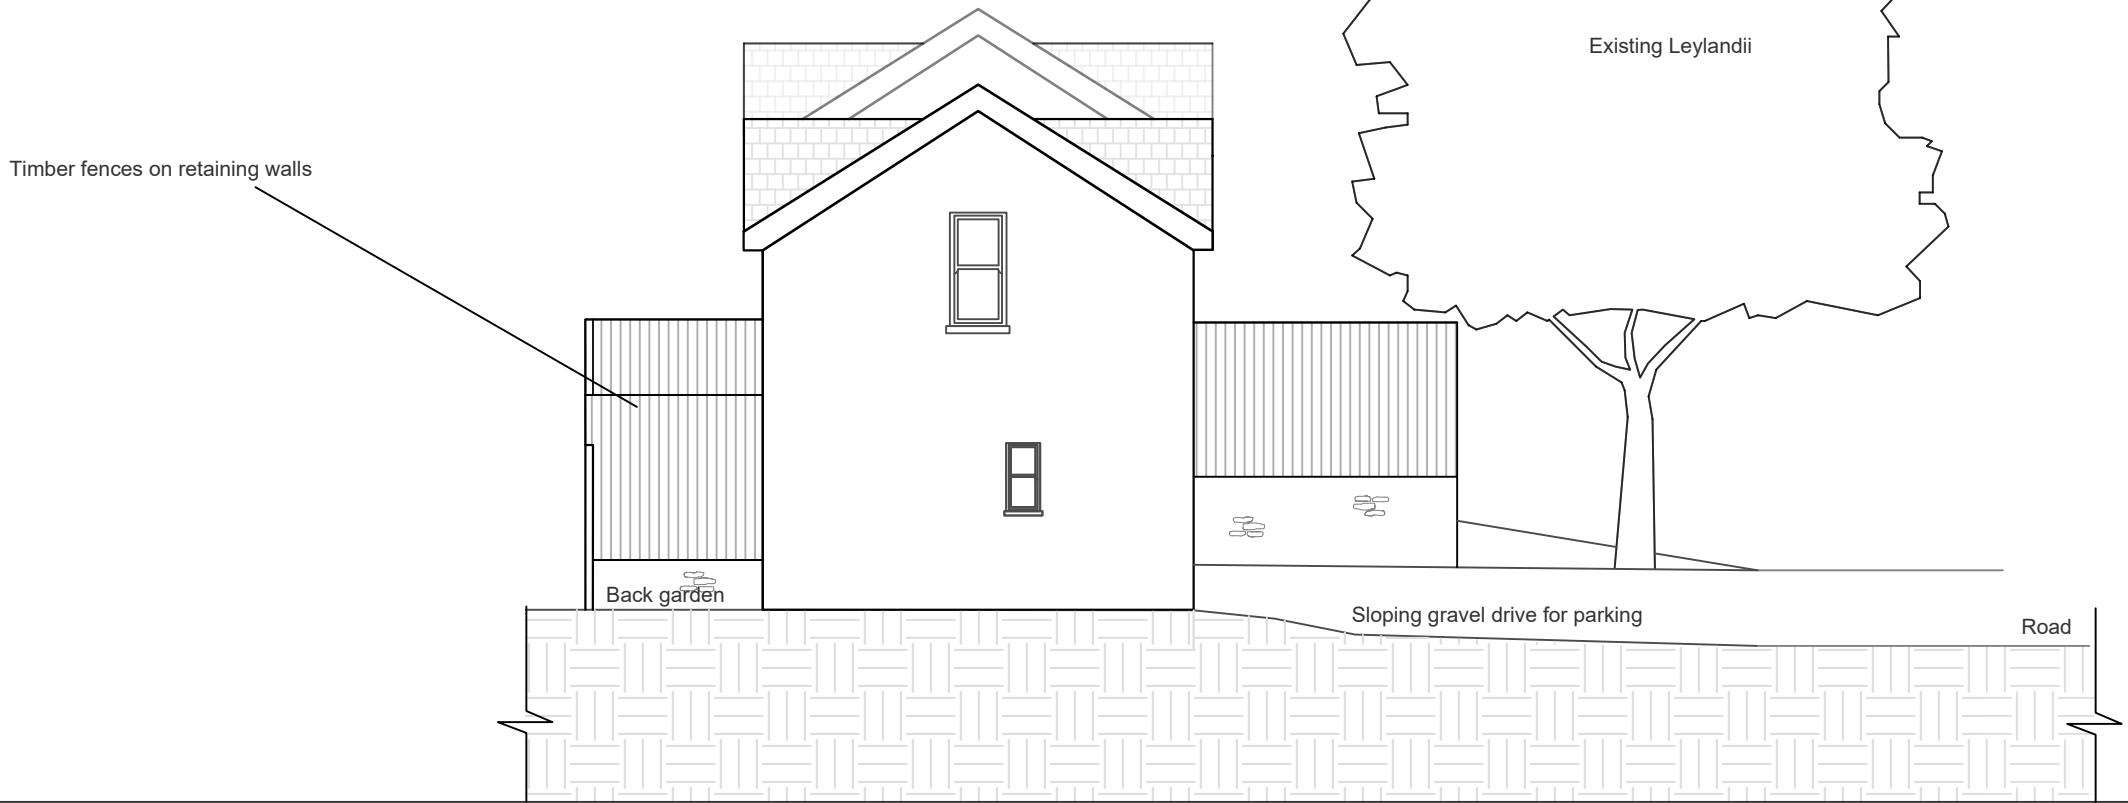

WEST ELEVATION

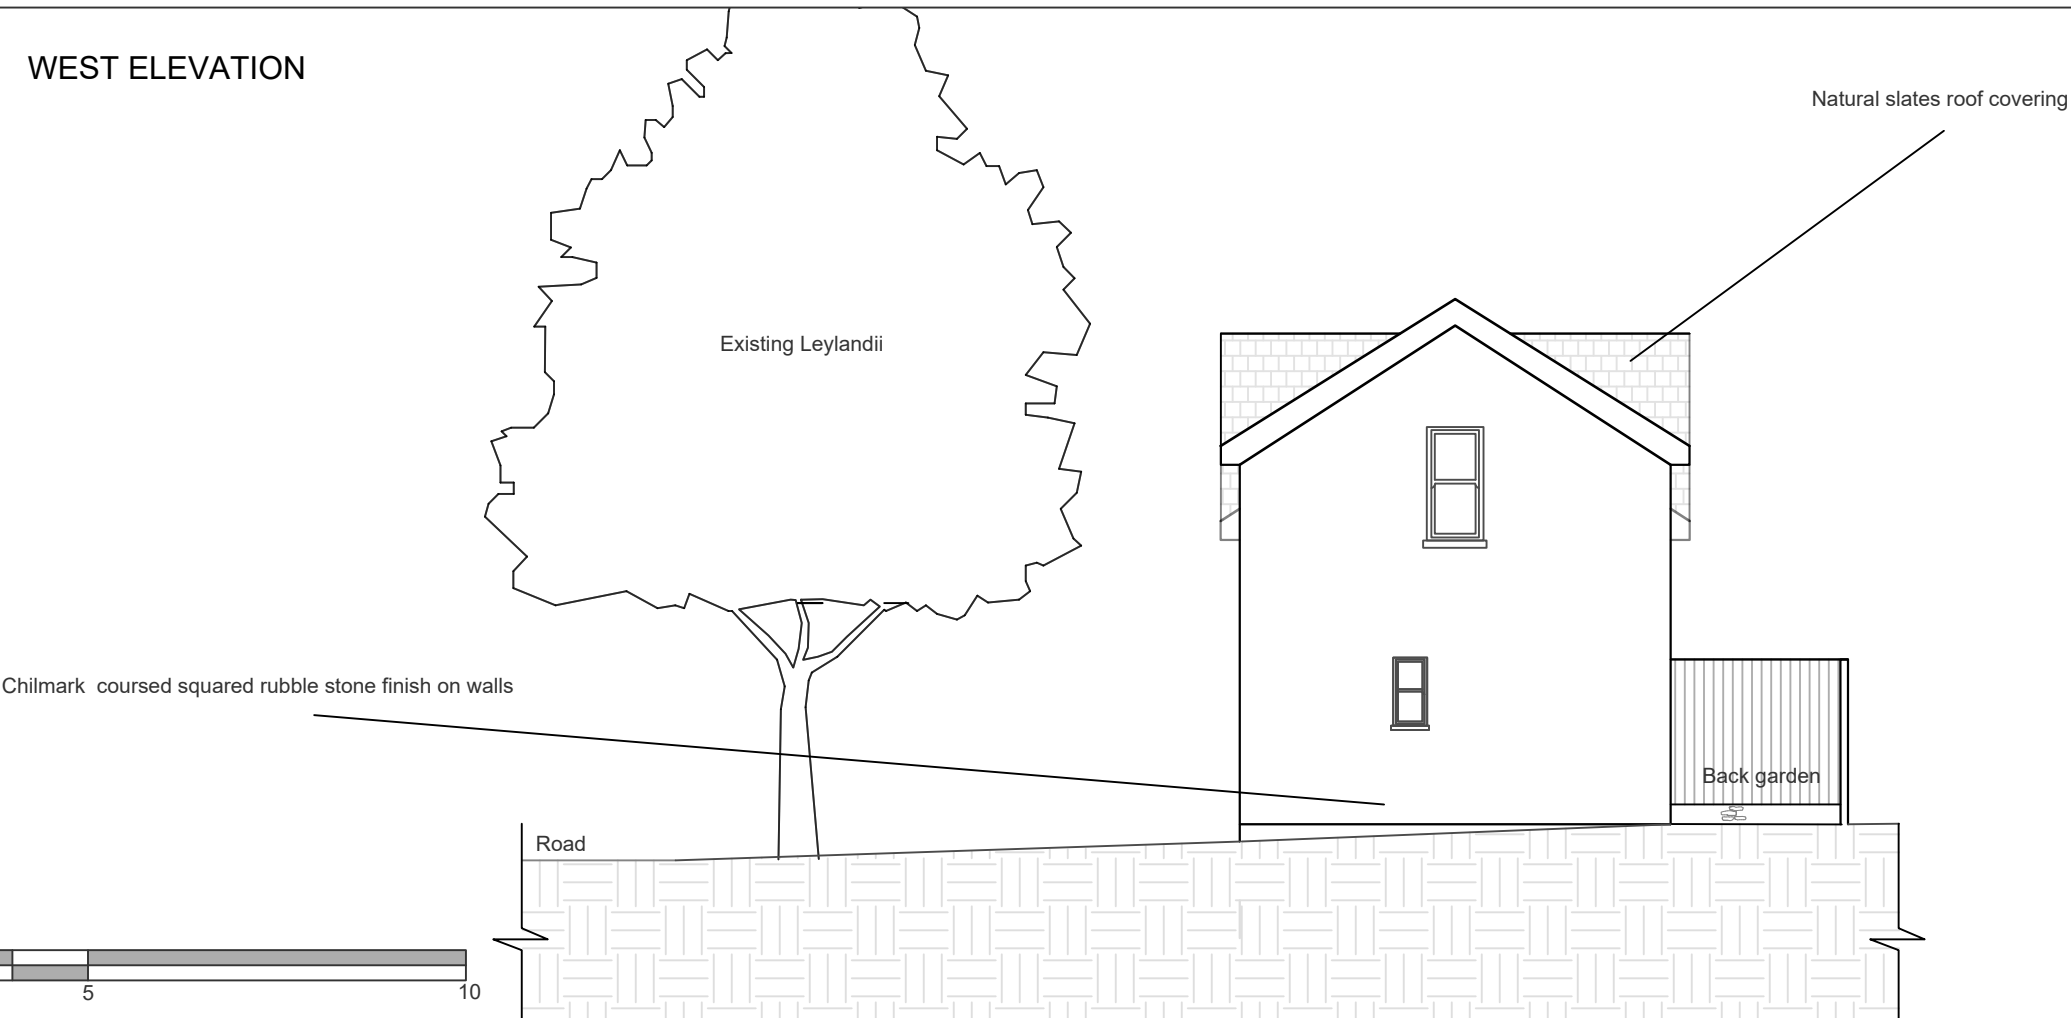

NOTES

DO NOT SCALE
Drawing for planning purposes only
All dimensions to be checked on site.

Rev.: A	Amendments on houses and their positions.	Date: Jan. 2026
------------	--	--------------------

Tisbury Motors, High Street,
Tisbury, Wiltshire, SP3 6HF

Proposed Middle Block
East and West Elevations

Scale: 1:100 @ A3	Drawn by: AS	Date June 2025
	Drawing Number: 18423-0212-A	Revision: A

H
A

B
S

Historic Building
Advisory Service