





NORTH ELEVATION




SOUTH ELEVATION

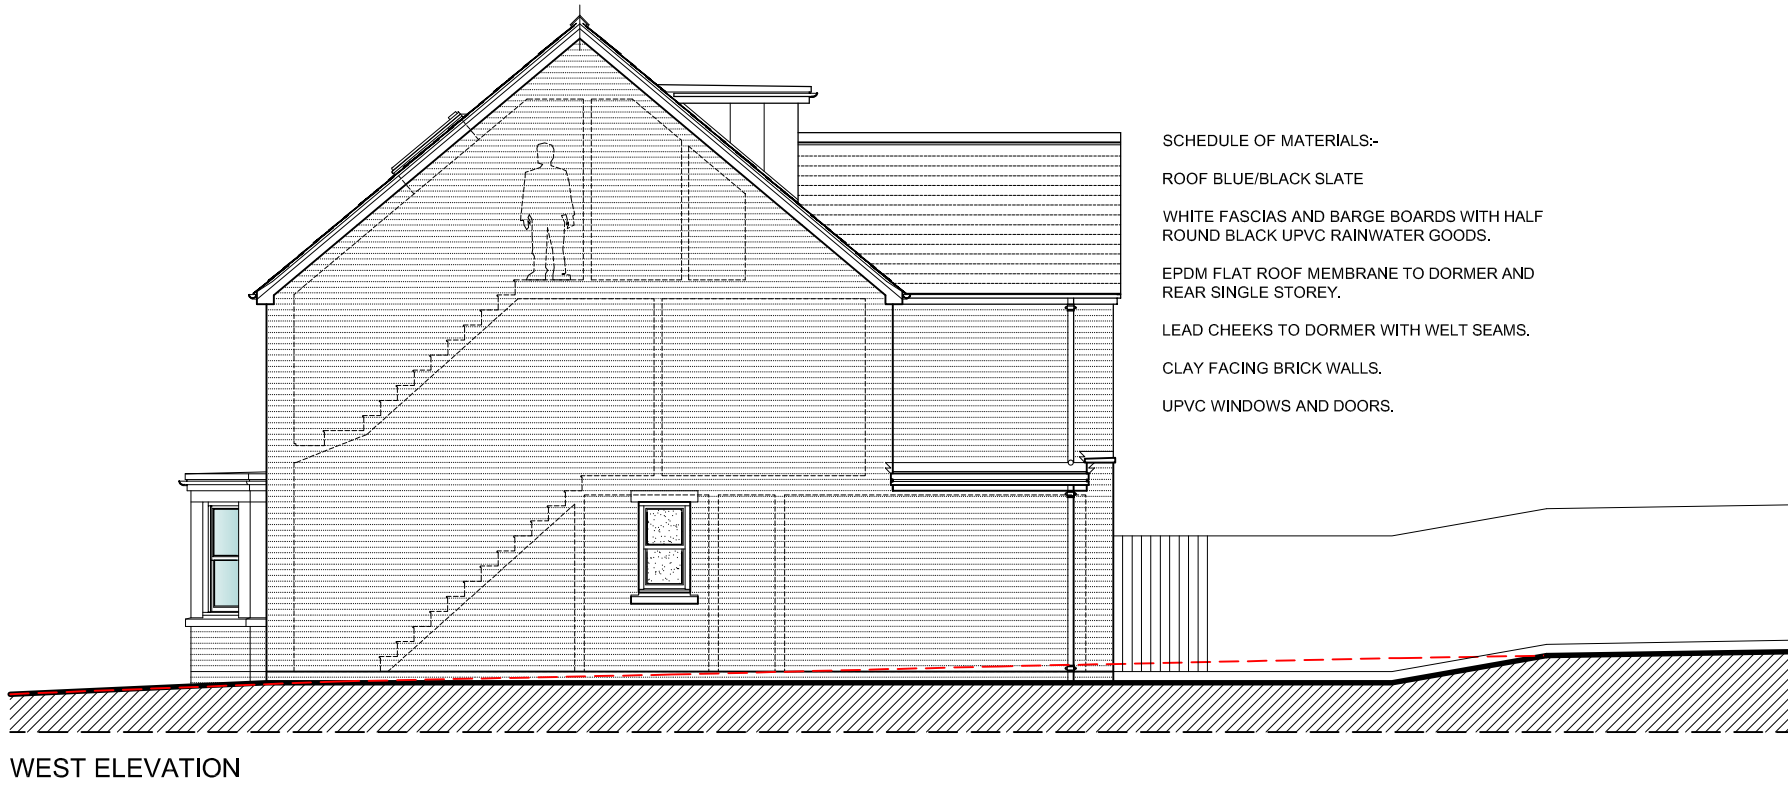


WEST ELEVATION

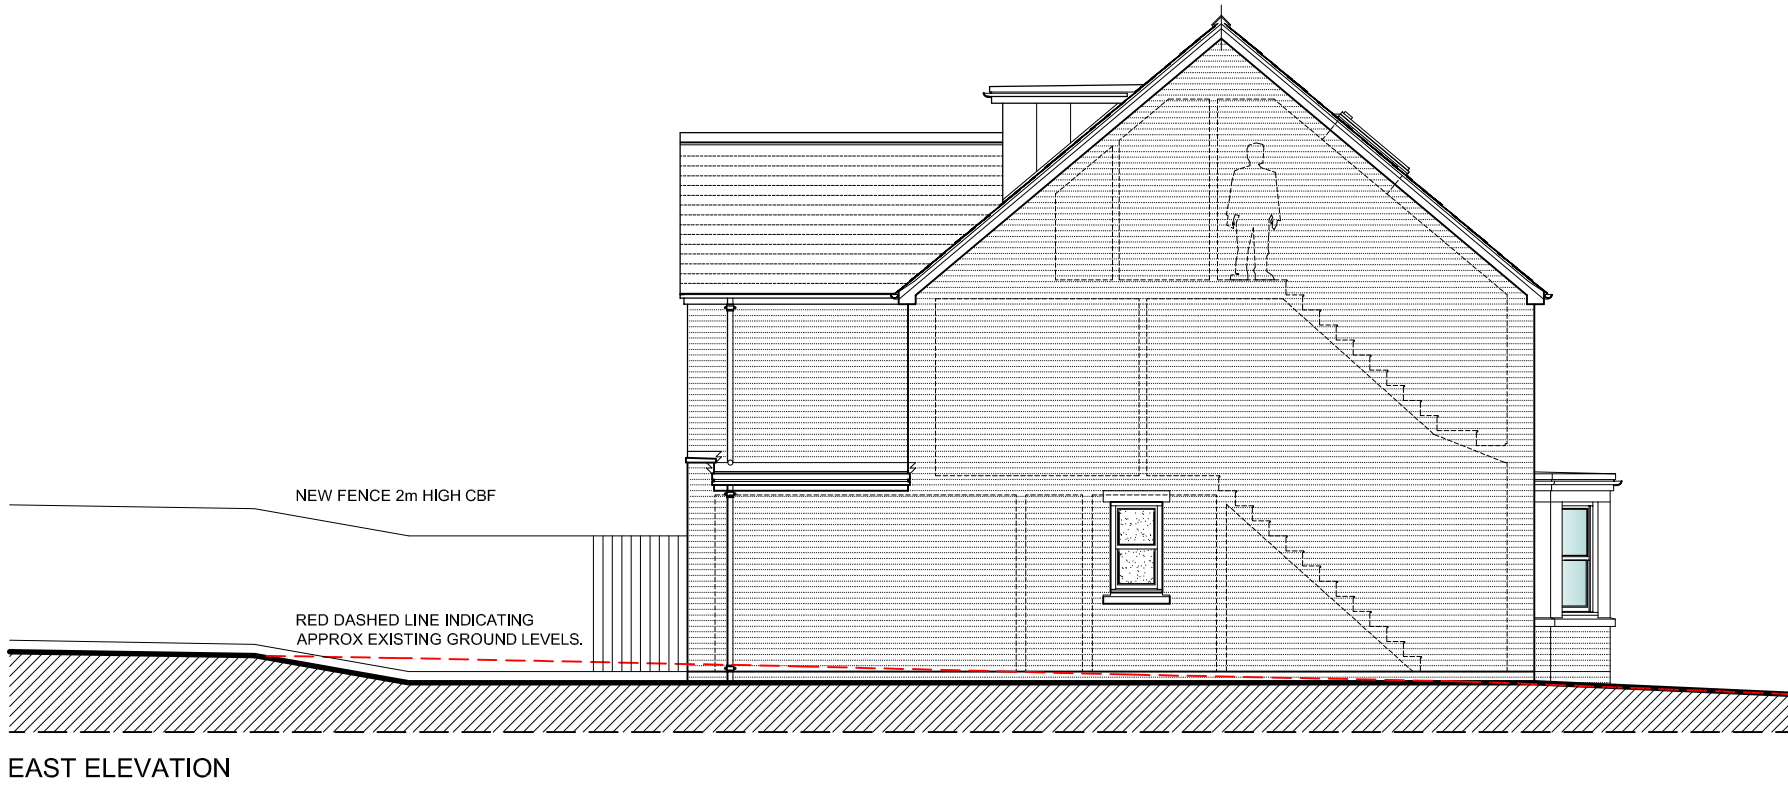


EAST ELEVATION

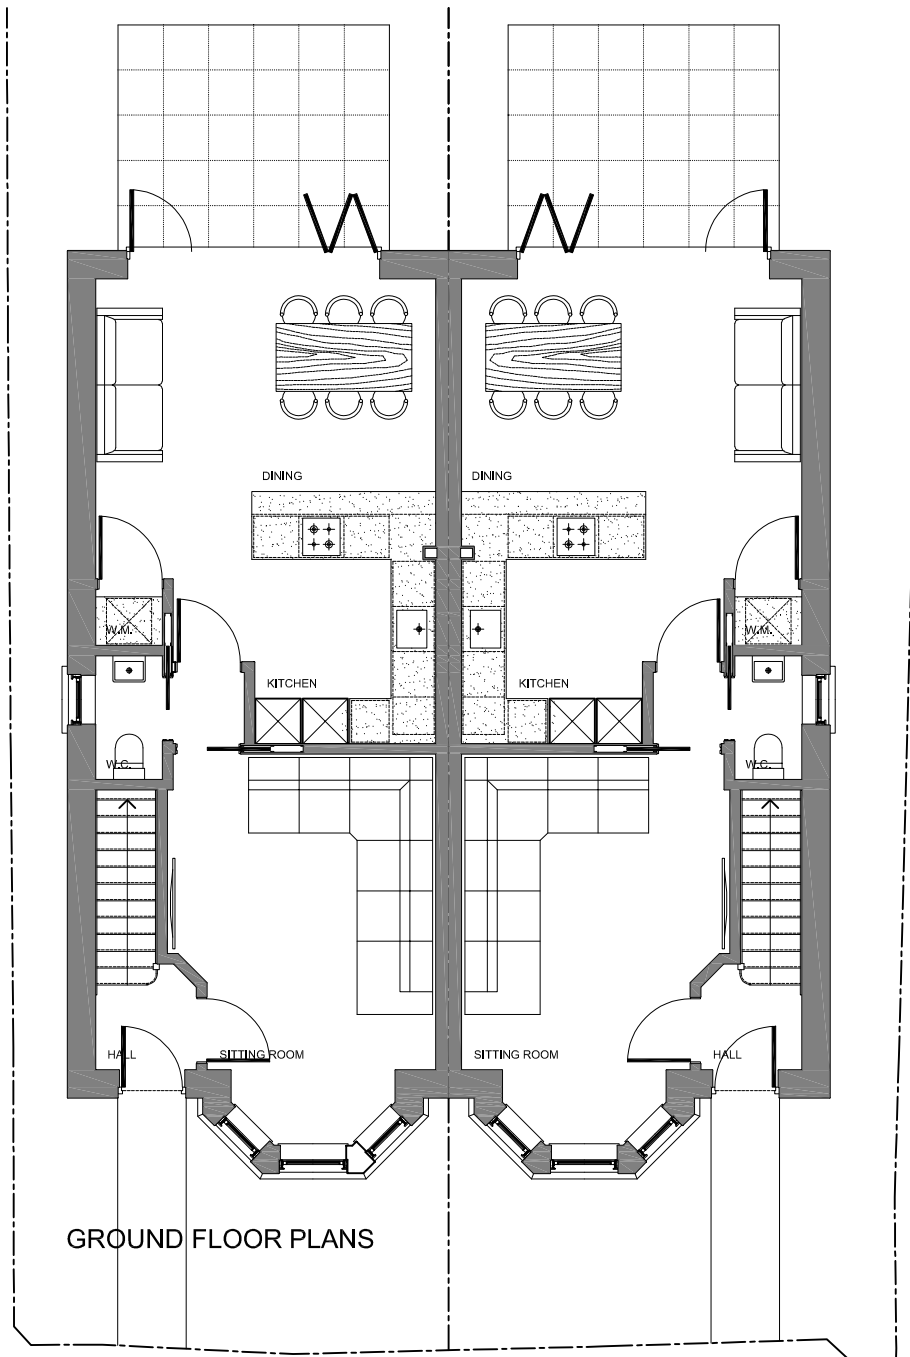


GROUND FLOOR PLANS

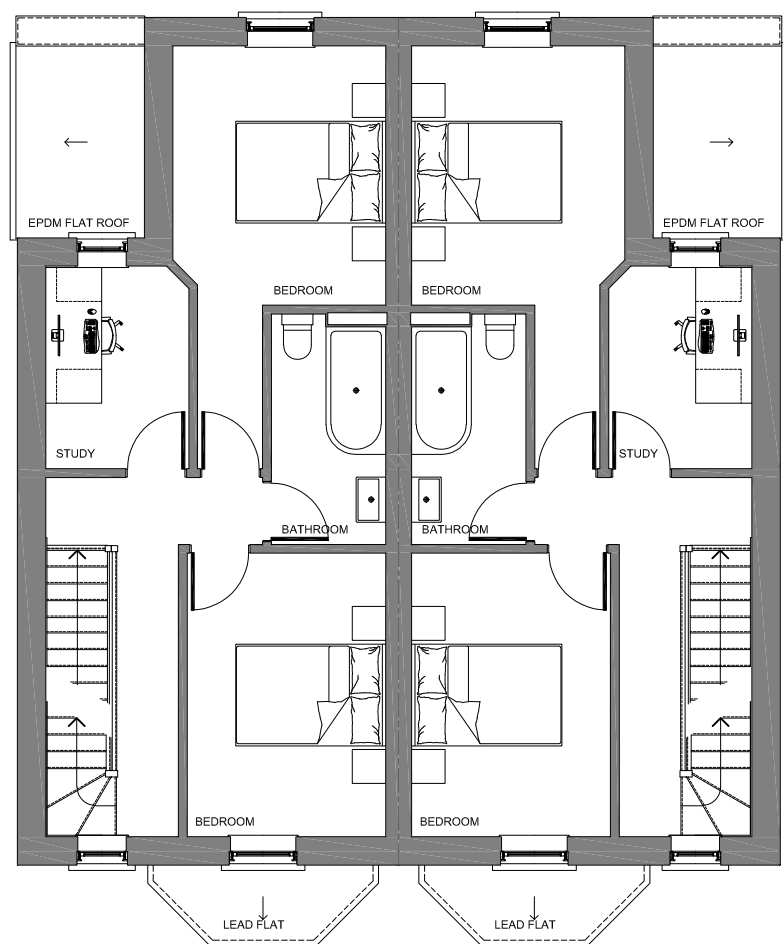


FIRST FLOOR PLANS

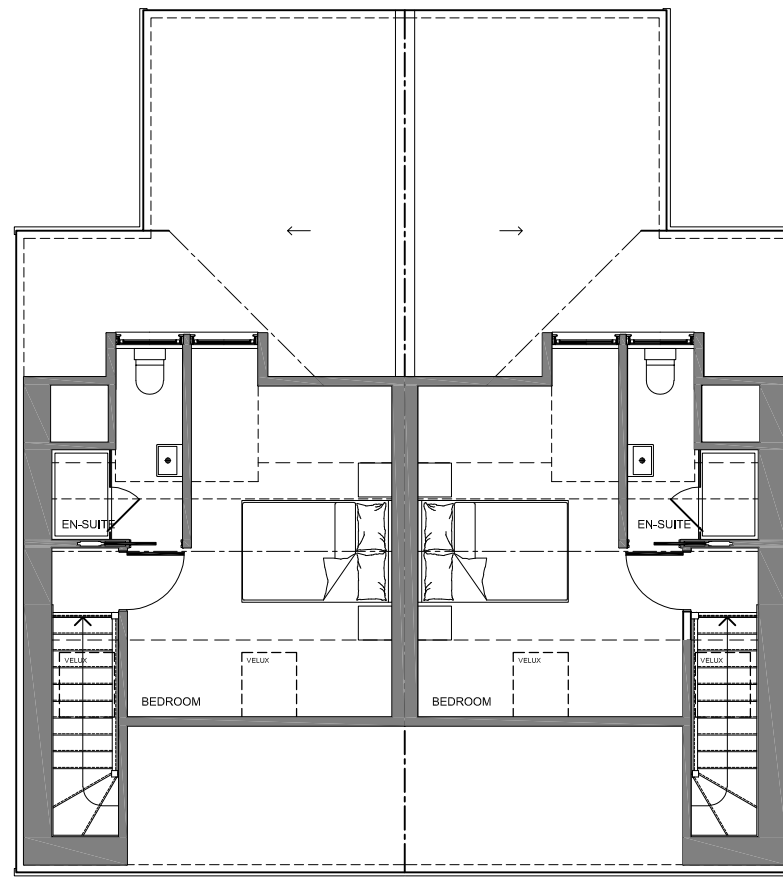


SECOND FLOOR PLANS

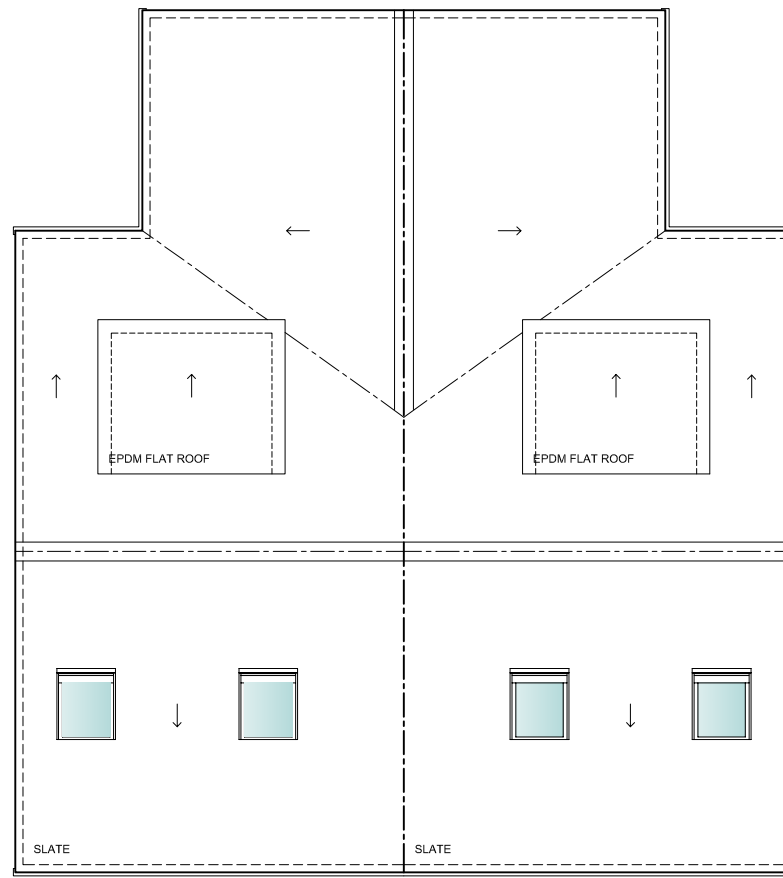


ROOF PLANS

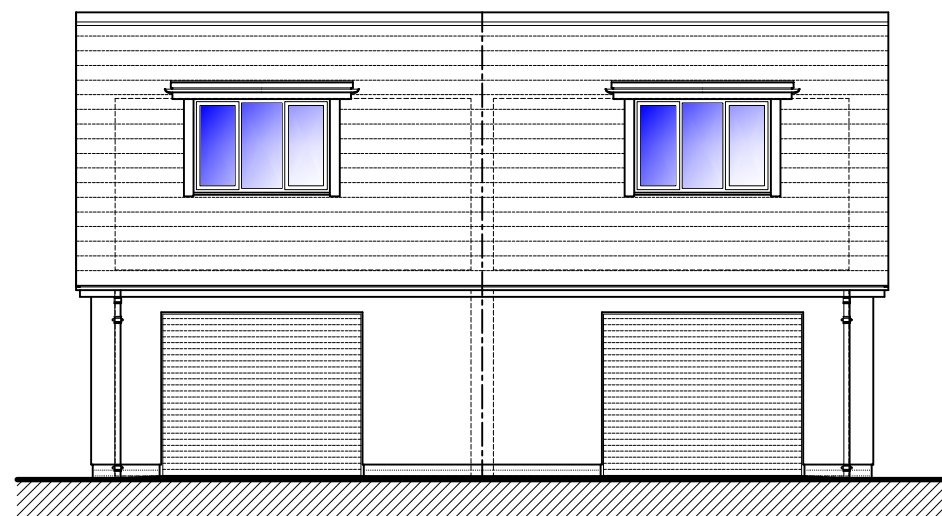


SOUTH ELEVATION

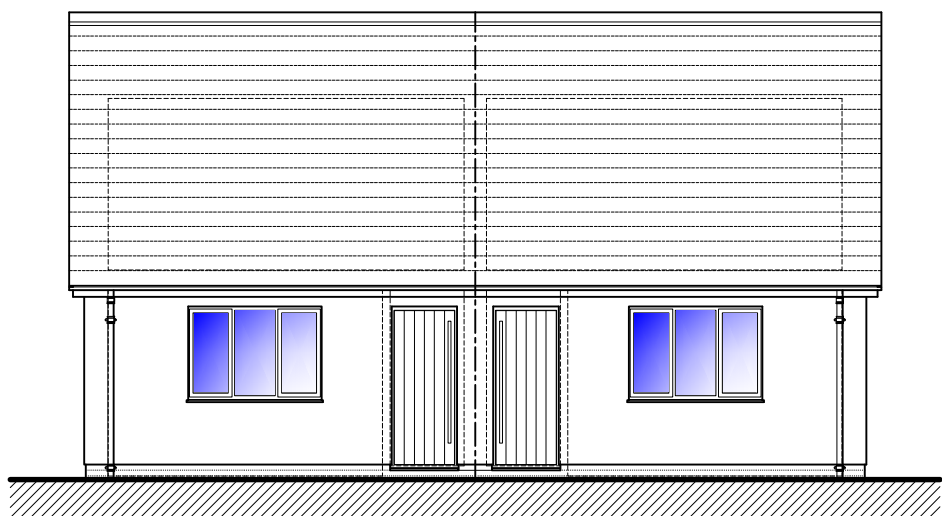

NORTH ELEVATION



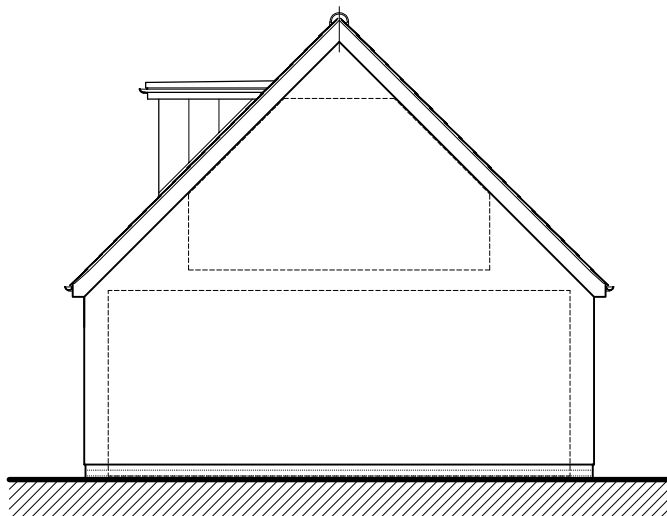


EAST ELEVATION

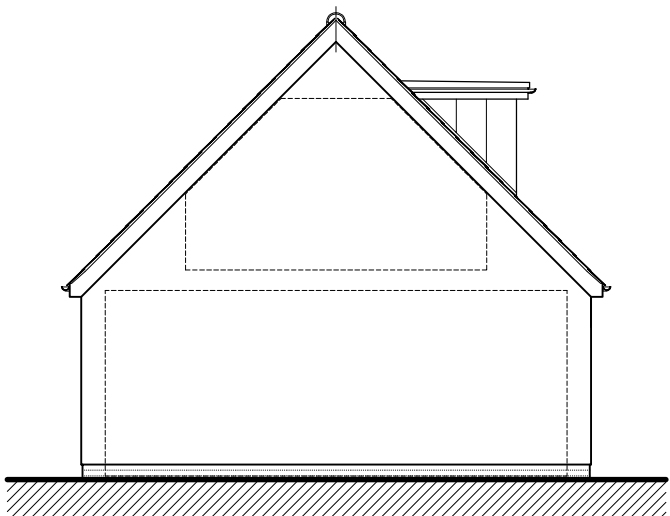

WEST ELEVATION

SCHEDULE OF MATERIALS GARAGES:-
ROOF BLUE/BLACK SLATE
WHITE FASCIAS AND BARGE BOARDS WITH HALF
ROUND BLACK UPVC RAINWATER GOODS.
CLAY FACING BRICK WALLS UP TO DPC WITH RENDER
FINISH ABOVE.
UPVC WINDOWS AND DOORS.
POWDER COATED ALUMINIUM ROLLER SHUTTER
DOORS.

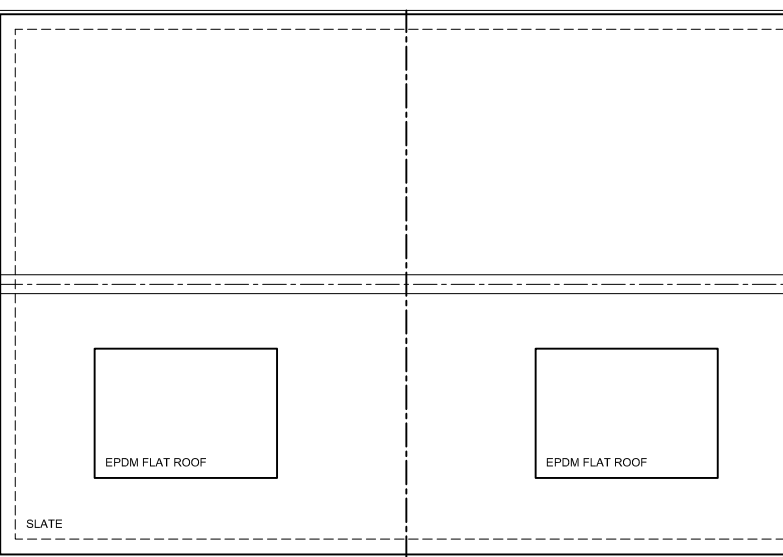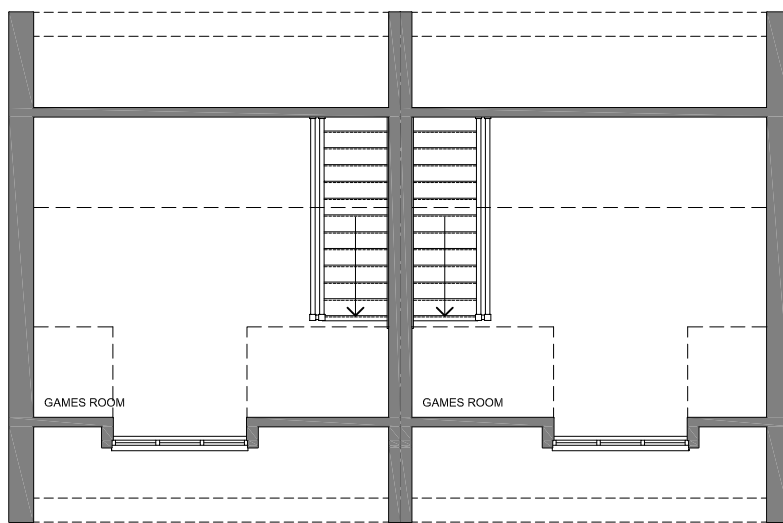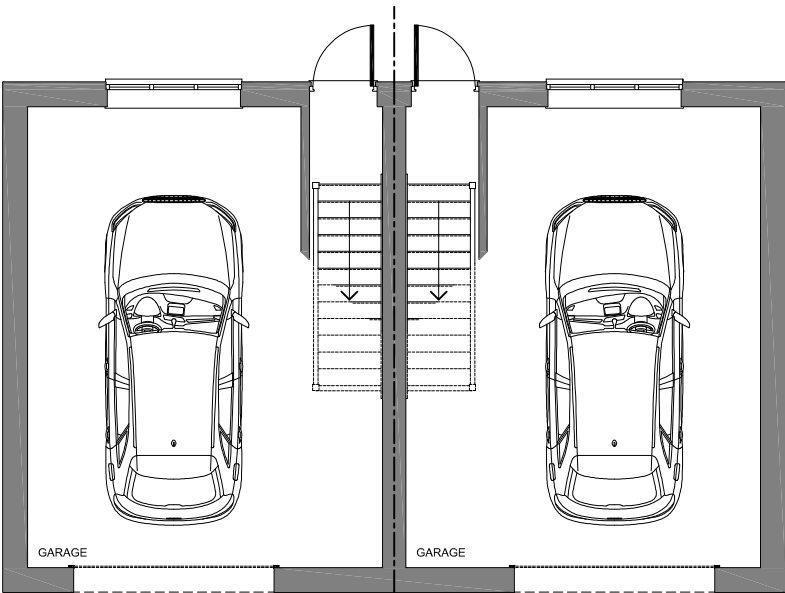

0 1 2 3 4 5 6 7 8 9 10

DATE	REVISIONS	DRAWING TITLE
CLIENT	Gabby Lee	PROPOSED PLANS & ELEVATIONS.
JOB TITLE	REPLACEMENT DWELLINGS 5 PRETORIA ROAD SALISBURY WILTSHIRE ANDOVER	PLANNING & DESIGN
1:100 @ A1	SP11 9PB	22 DEVONSHIRE ROAD SALISBURY WILTSHIRE SP1 3NW
OCT 2020	RJL	DRAWING No
		1532/02
		REV