


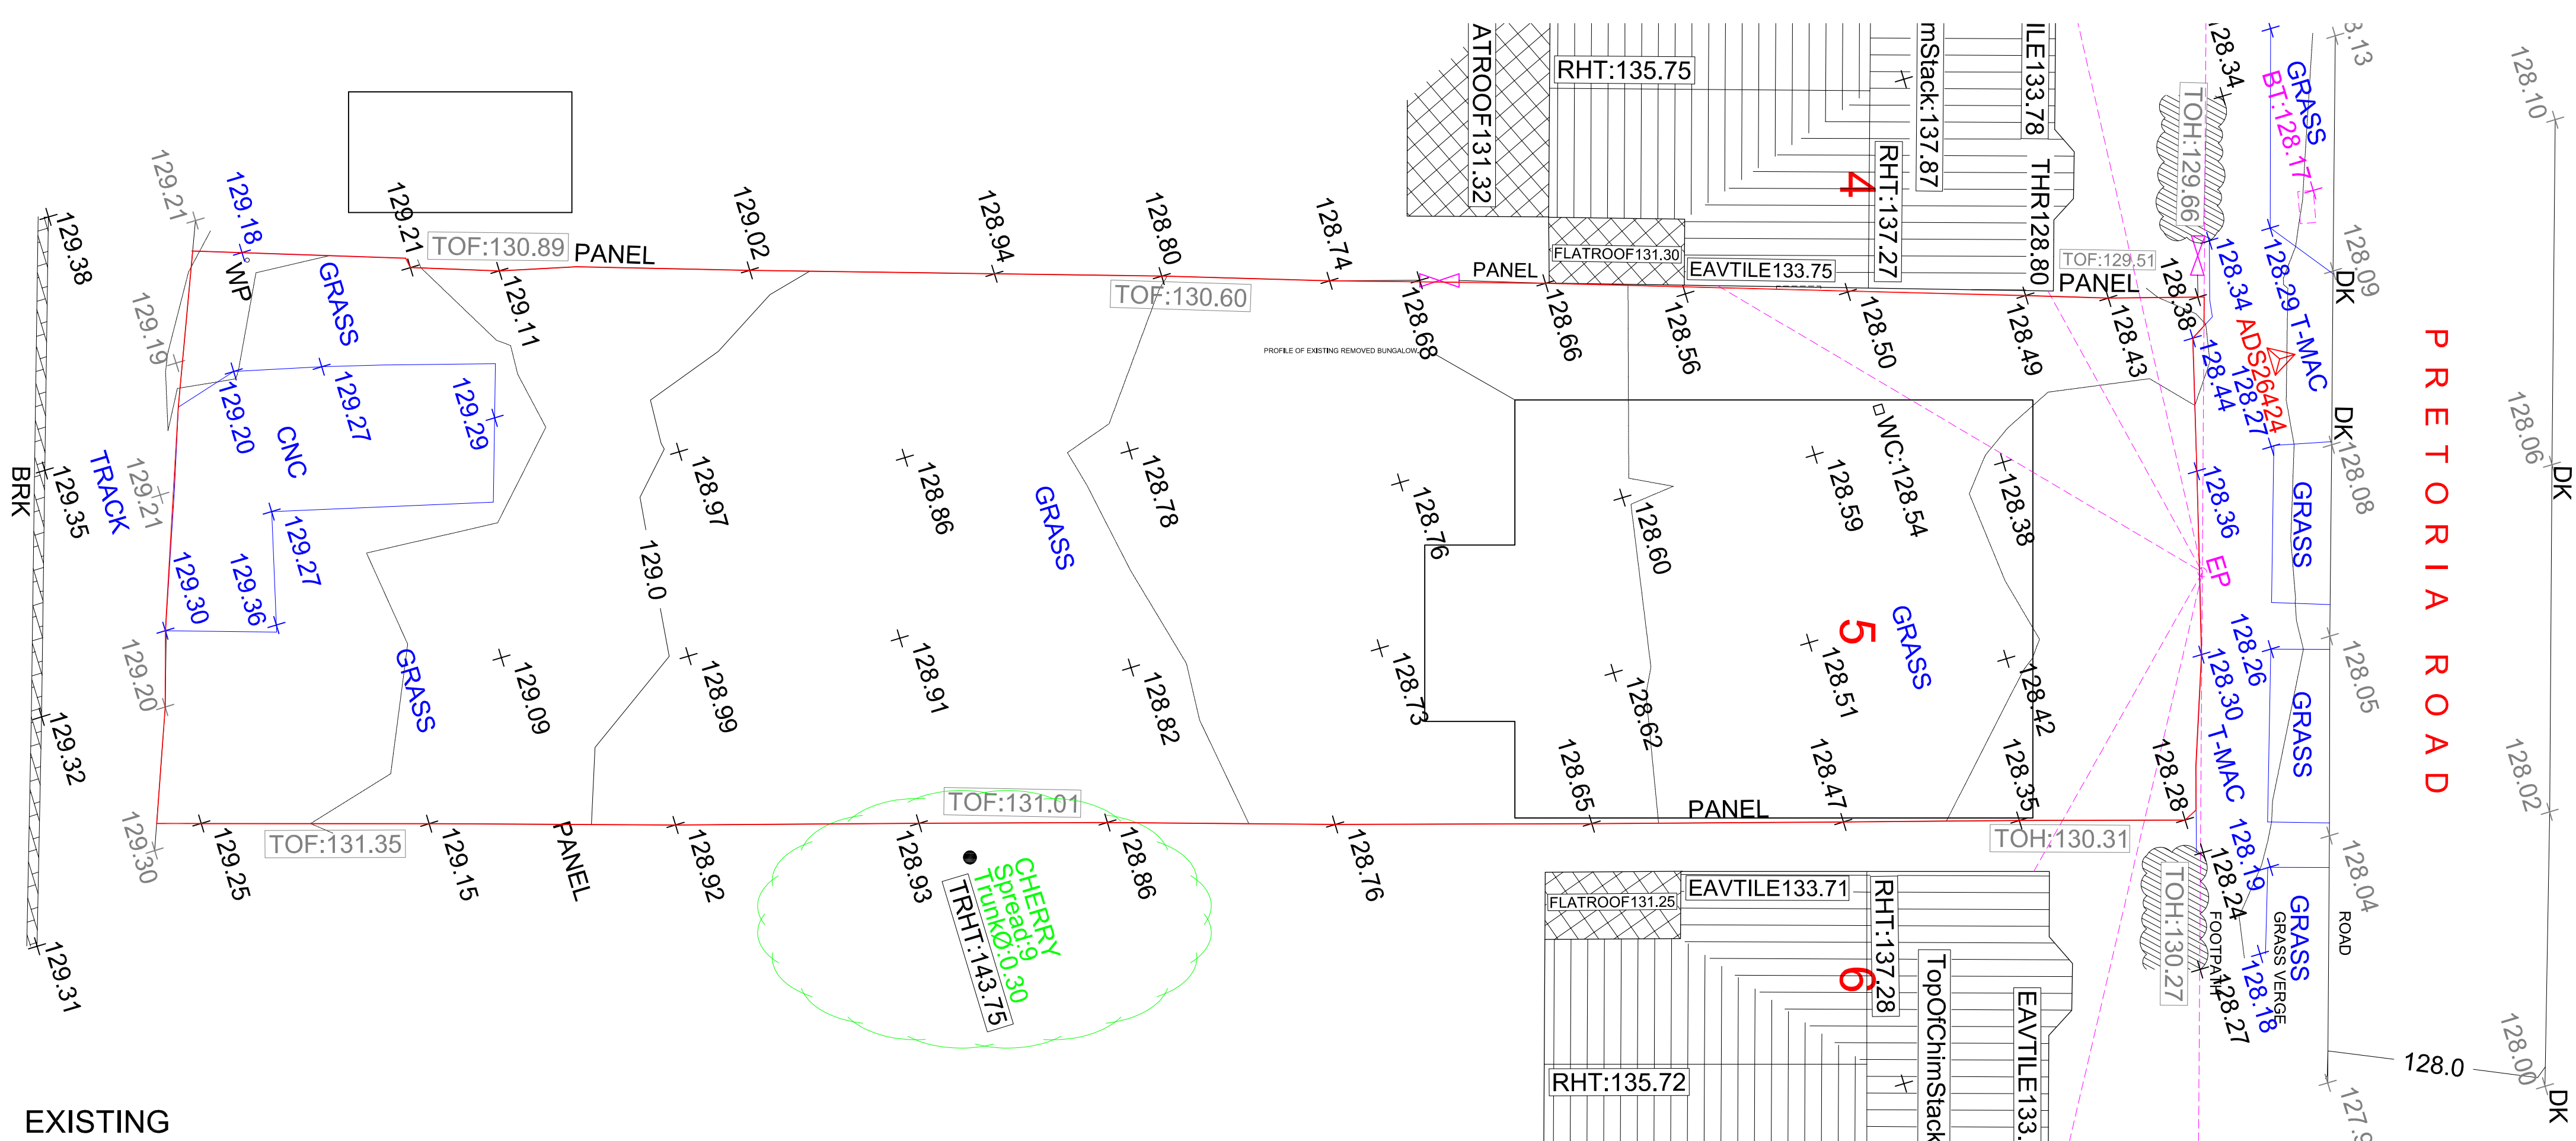

EXISTING



PROPOSED

000123m

0.5123m

DATE		REVISIONS		DRAWING TITLE EXISTING & PROPOSED SITE PLAN. PLANNING & DESIGN 22 DEVONSHIRE ROAD SALISBURY WILTSHIRE SP1 3NW	
CLIENT		Gabby Lee			
JOB TITLE		REPLACEMENT DWELLINGS 5 PRETORIA ROAD FABERSTOWN ANDOVER		22 DEVONSHIRE ROAD SALISBURY WILTSHIRE SP1 3NW	
1:100 @ A1		SP11 9PB		DRAWING No	
OCT 2020		RJL		1532/01	
				REV	